


SOUTH
scale 1:100 at A3

0 5 10m

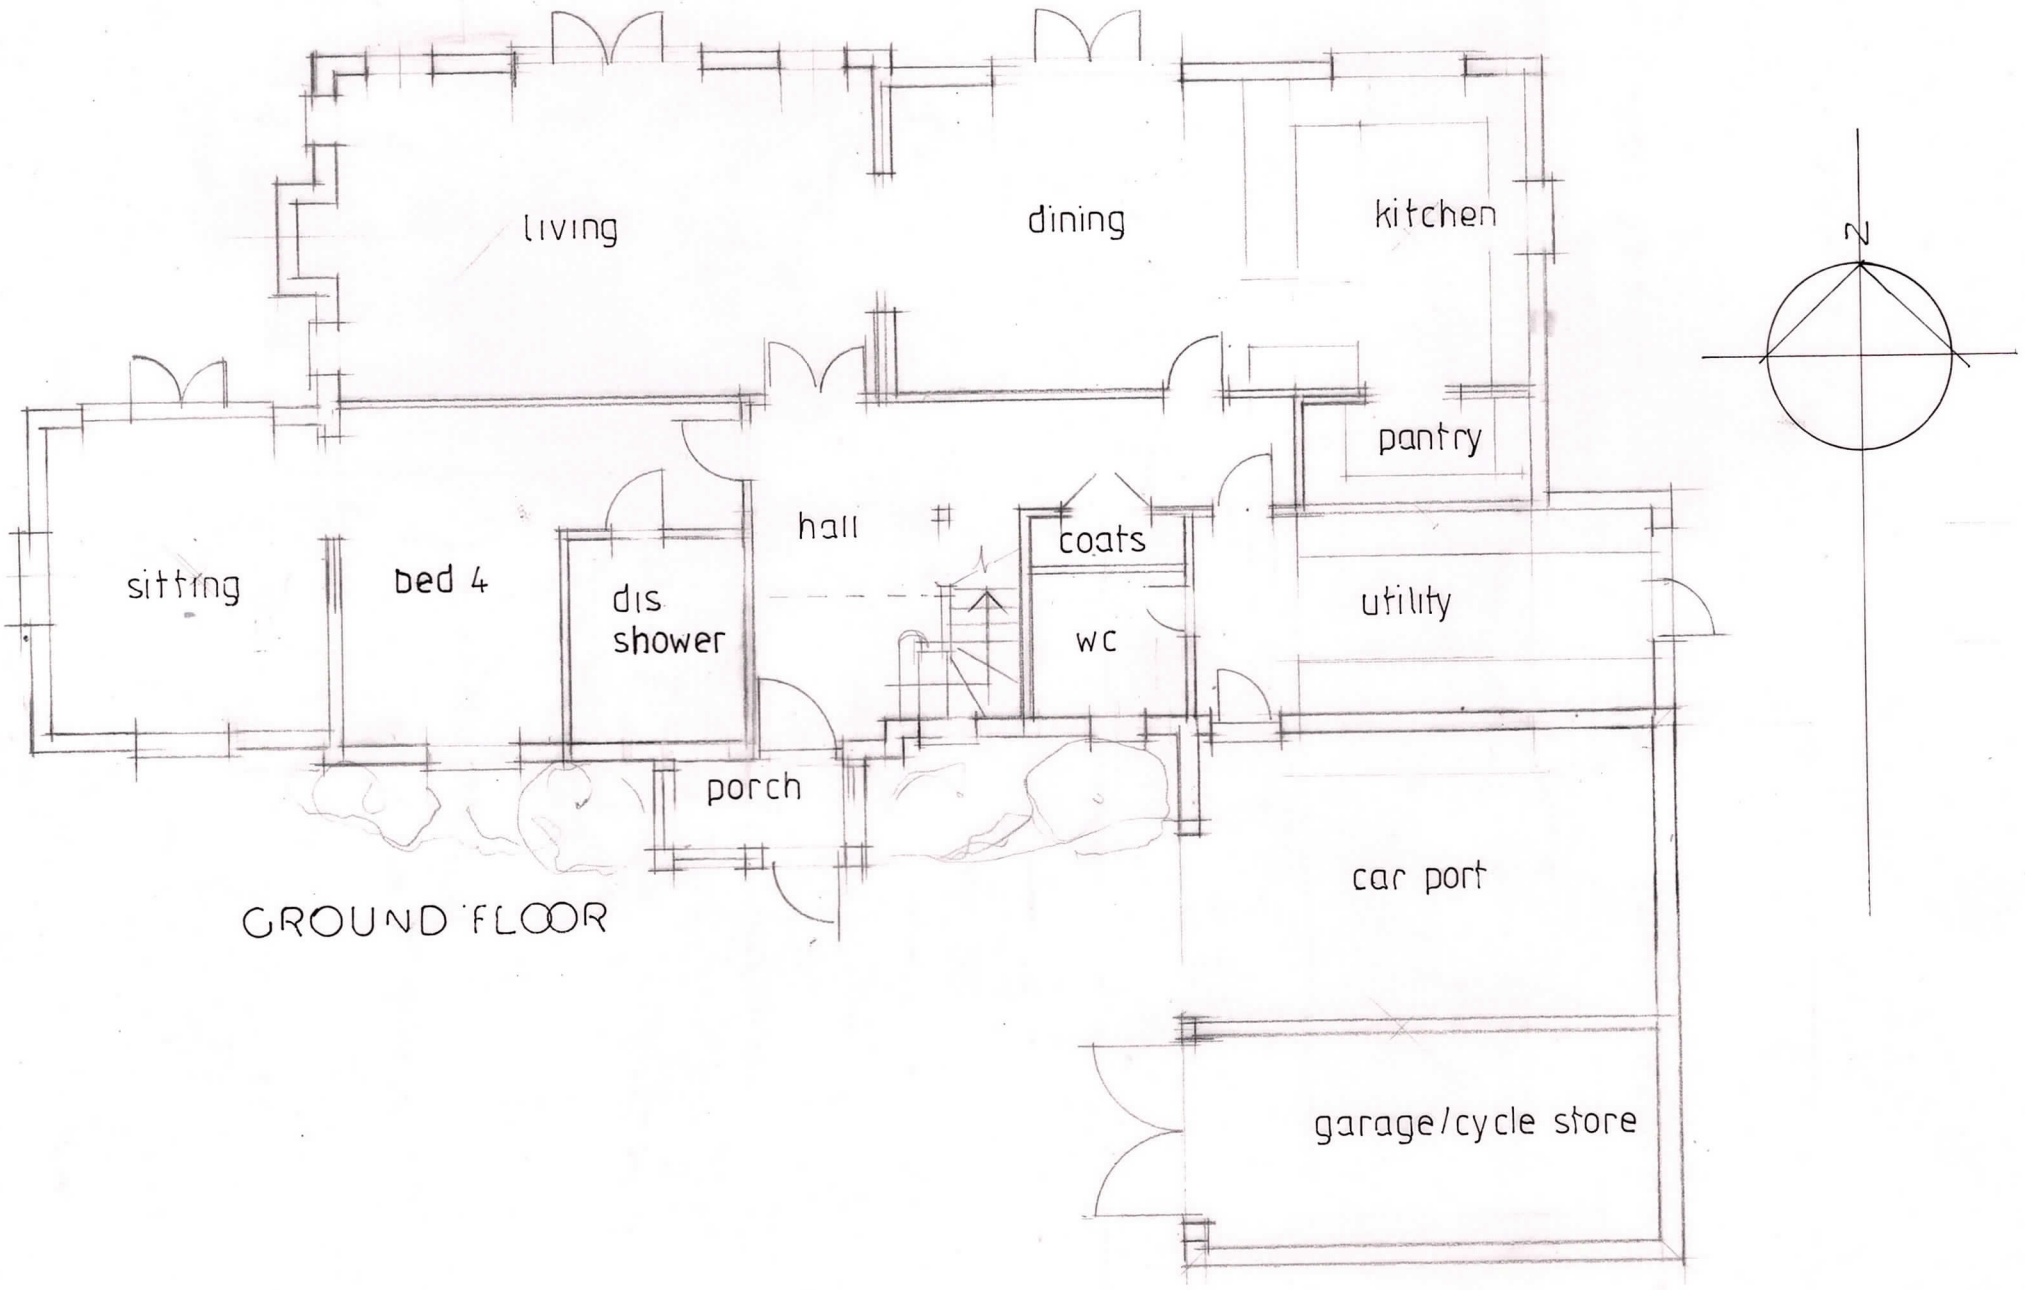

GROUND FLOOR

RJCA Chartered Architects
The White House, 2 Lavant Road
Chichester, West Sussex PO19 5RQ
Tel: 01243 779600
Mobile: 07973435493
Email: rjcatkinson@btinternet.com

Project Name: Land off Eastergate Lane, Brookfield Farm

Drawing: Plots 1 & 2 – ground floor plan & South elevation

Drawing Number: 2021/23/11 **Rev.**