
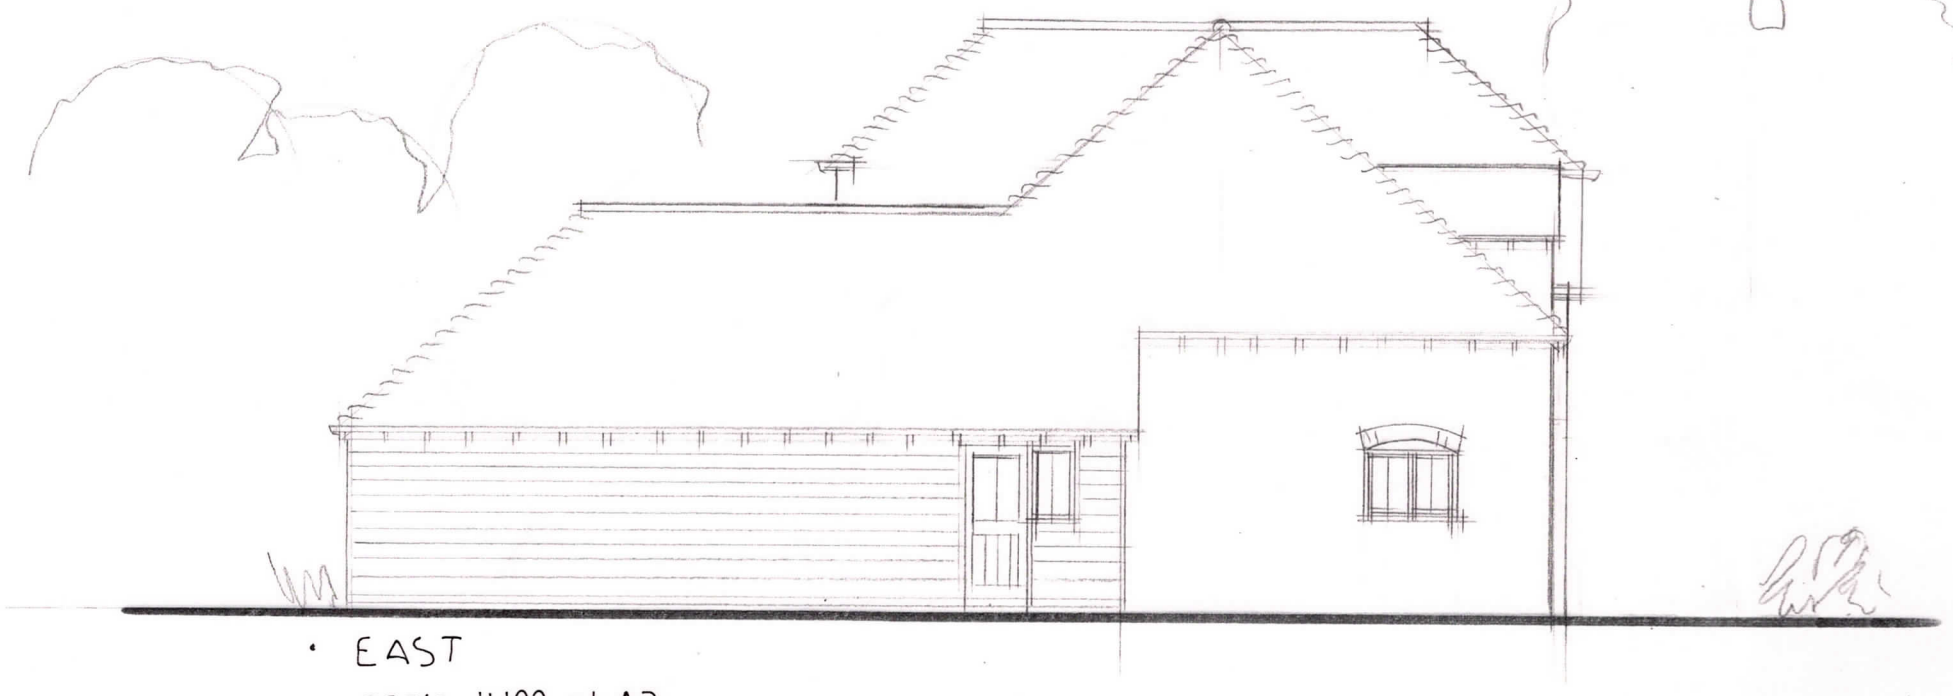


EAST

scale 1:100 at A3

0 5 10m

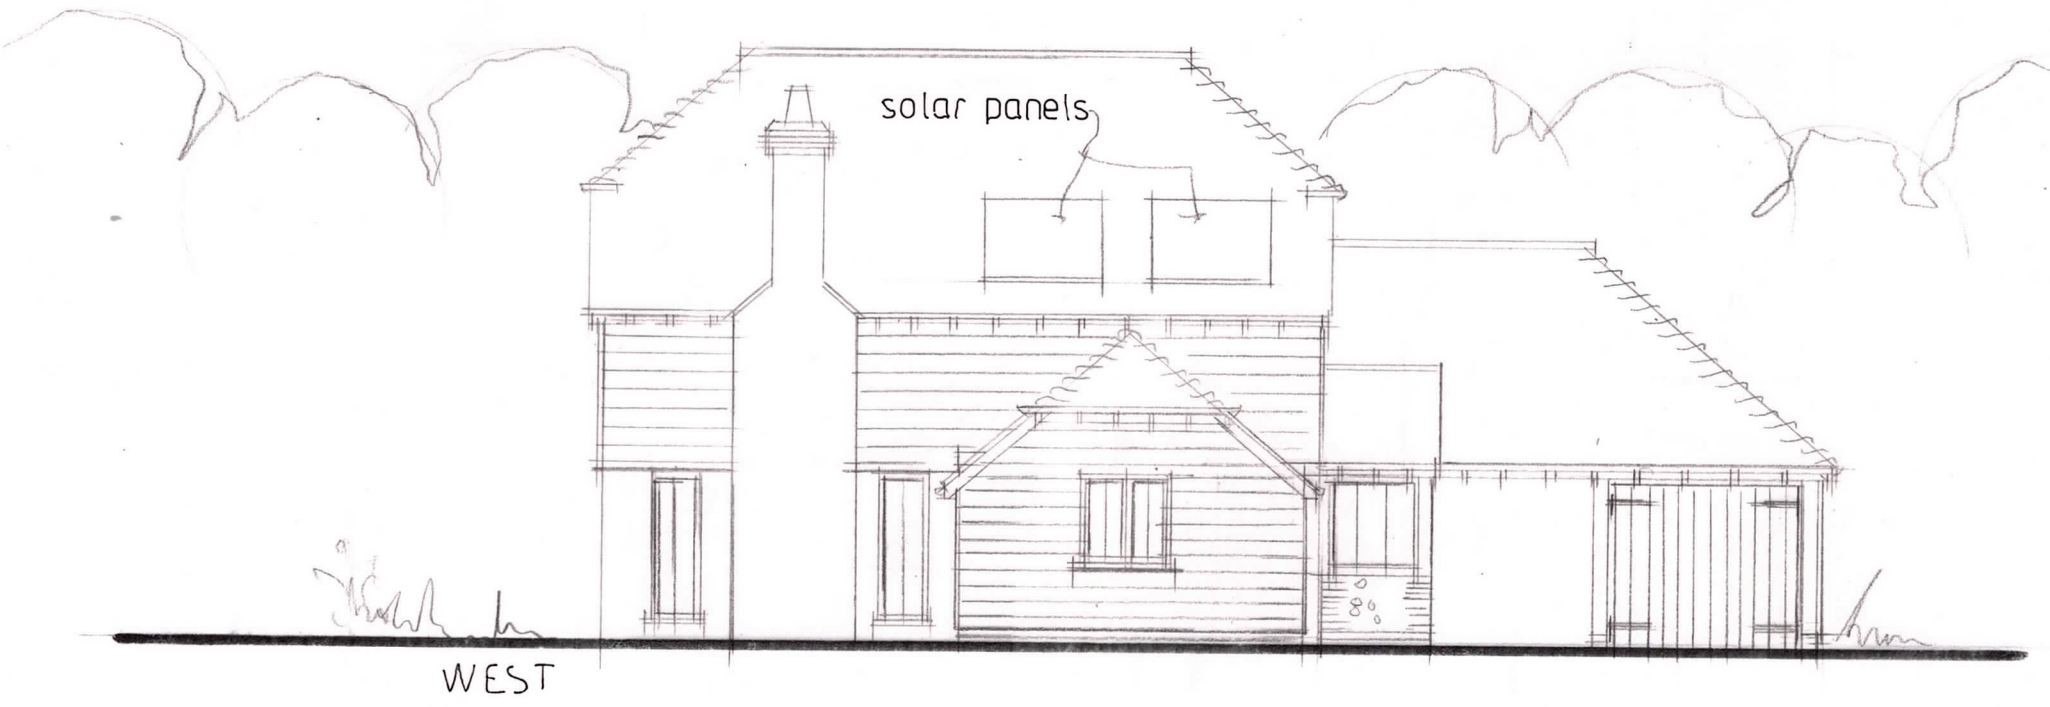

WEST

RJCA Chartered Architects
The White House, 2 Lavant Road
Chichester, West Sussex PO19 5RQ
Tel: 01243 779600
Mobile: 07973435493
Email: rjcatkinson@btinternet.com

Project Name: Land off Eastergate Lane, Brookfield Farm

Drawing: Plots 1 & 2 – East & West elevations

Drawing Number: 2021/23/13 **Rev.**

ARUN DISTRICT COUNCIL WA/111/23/PL