
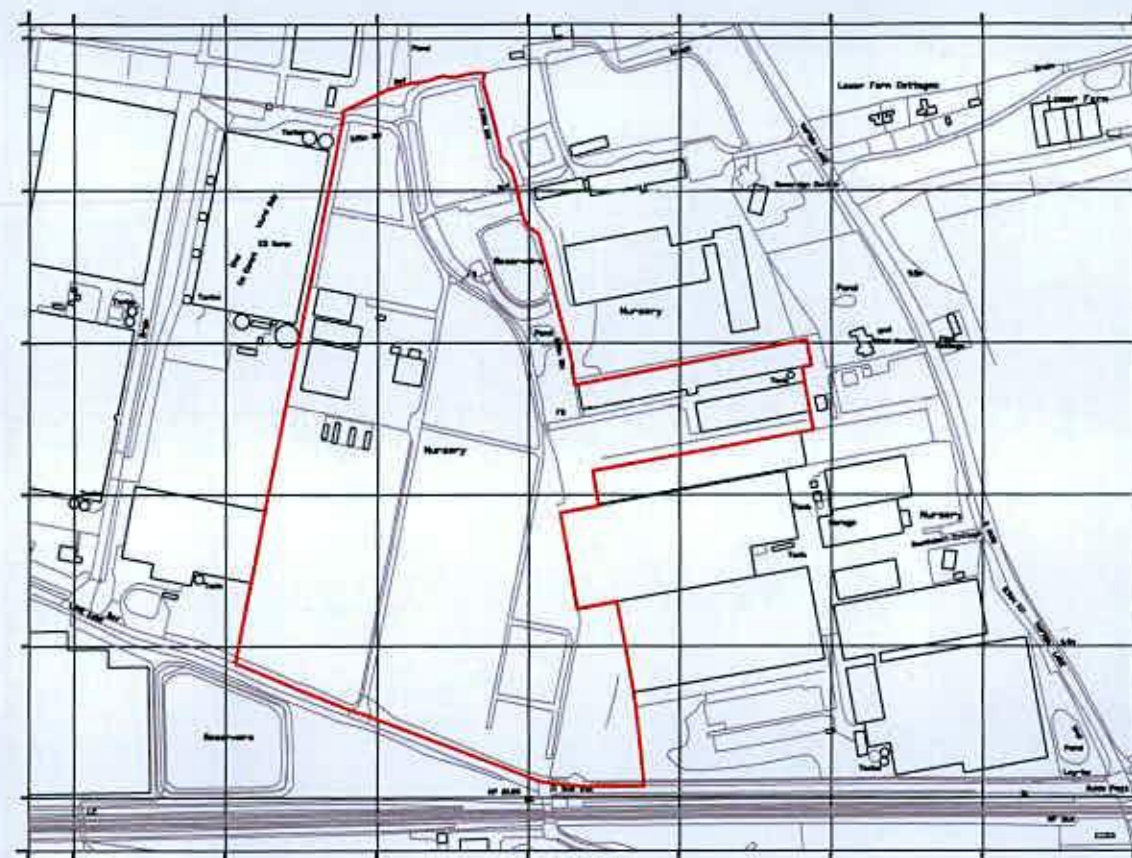


JP
Jaguar

DB

db

IMPORTANT
Do not scale from this drawing, design for planning purposes, the figures are approximate only. It is advised that Douglas Briggs Partnership (01343 574611) is contacted for more information.
All dimensions must be checked on site prior to commencement of work and tolerances.
This drawing/document is to be used in conjunction with other consultation documents and the Architects' contract documents and specifications etc.
Any discrepancies between different pieces of information that have been issued are to be noted immediately to Douglas Briggs Partnership.
Any alterations from dimensions provided by DBP will be the responsibility of the client and Building Control approval must be obtained from Douglas Briggs Partnership prior to departure.
This design and copyright remain the property of Douglas Briggs Partnership LLP unless expressly released in writing by Douglas Briggs Partnership LLP.

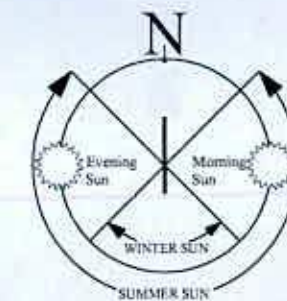

Location Plan 1:5000




**DOUGLAS BRIGGS
PARTNERSHIP**

INTEGRATED
ARCHITECTURE
AND
TOWN PLANNING

Douglas Briggs Partnership
Firm Name
Firm Type
Firm Address
West Sussex PO18 8EH
01343 574611 F 01343 574616

Site Plan 1:2000

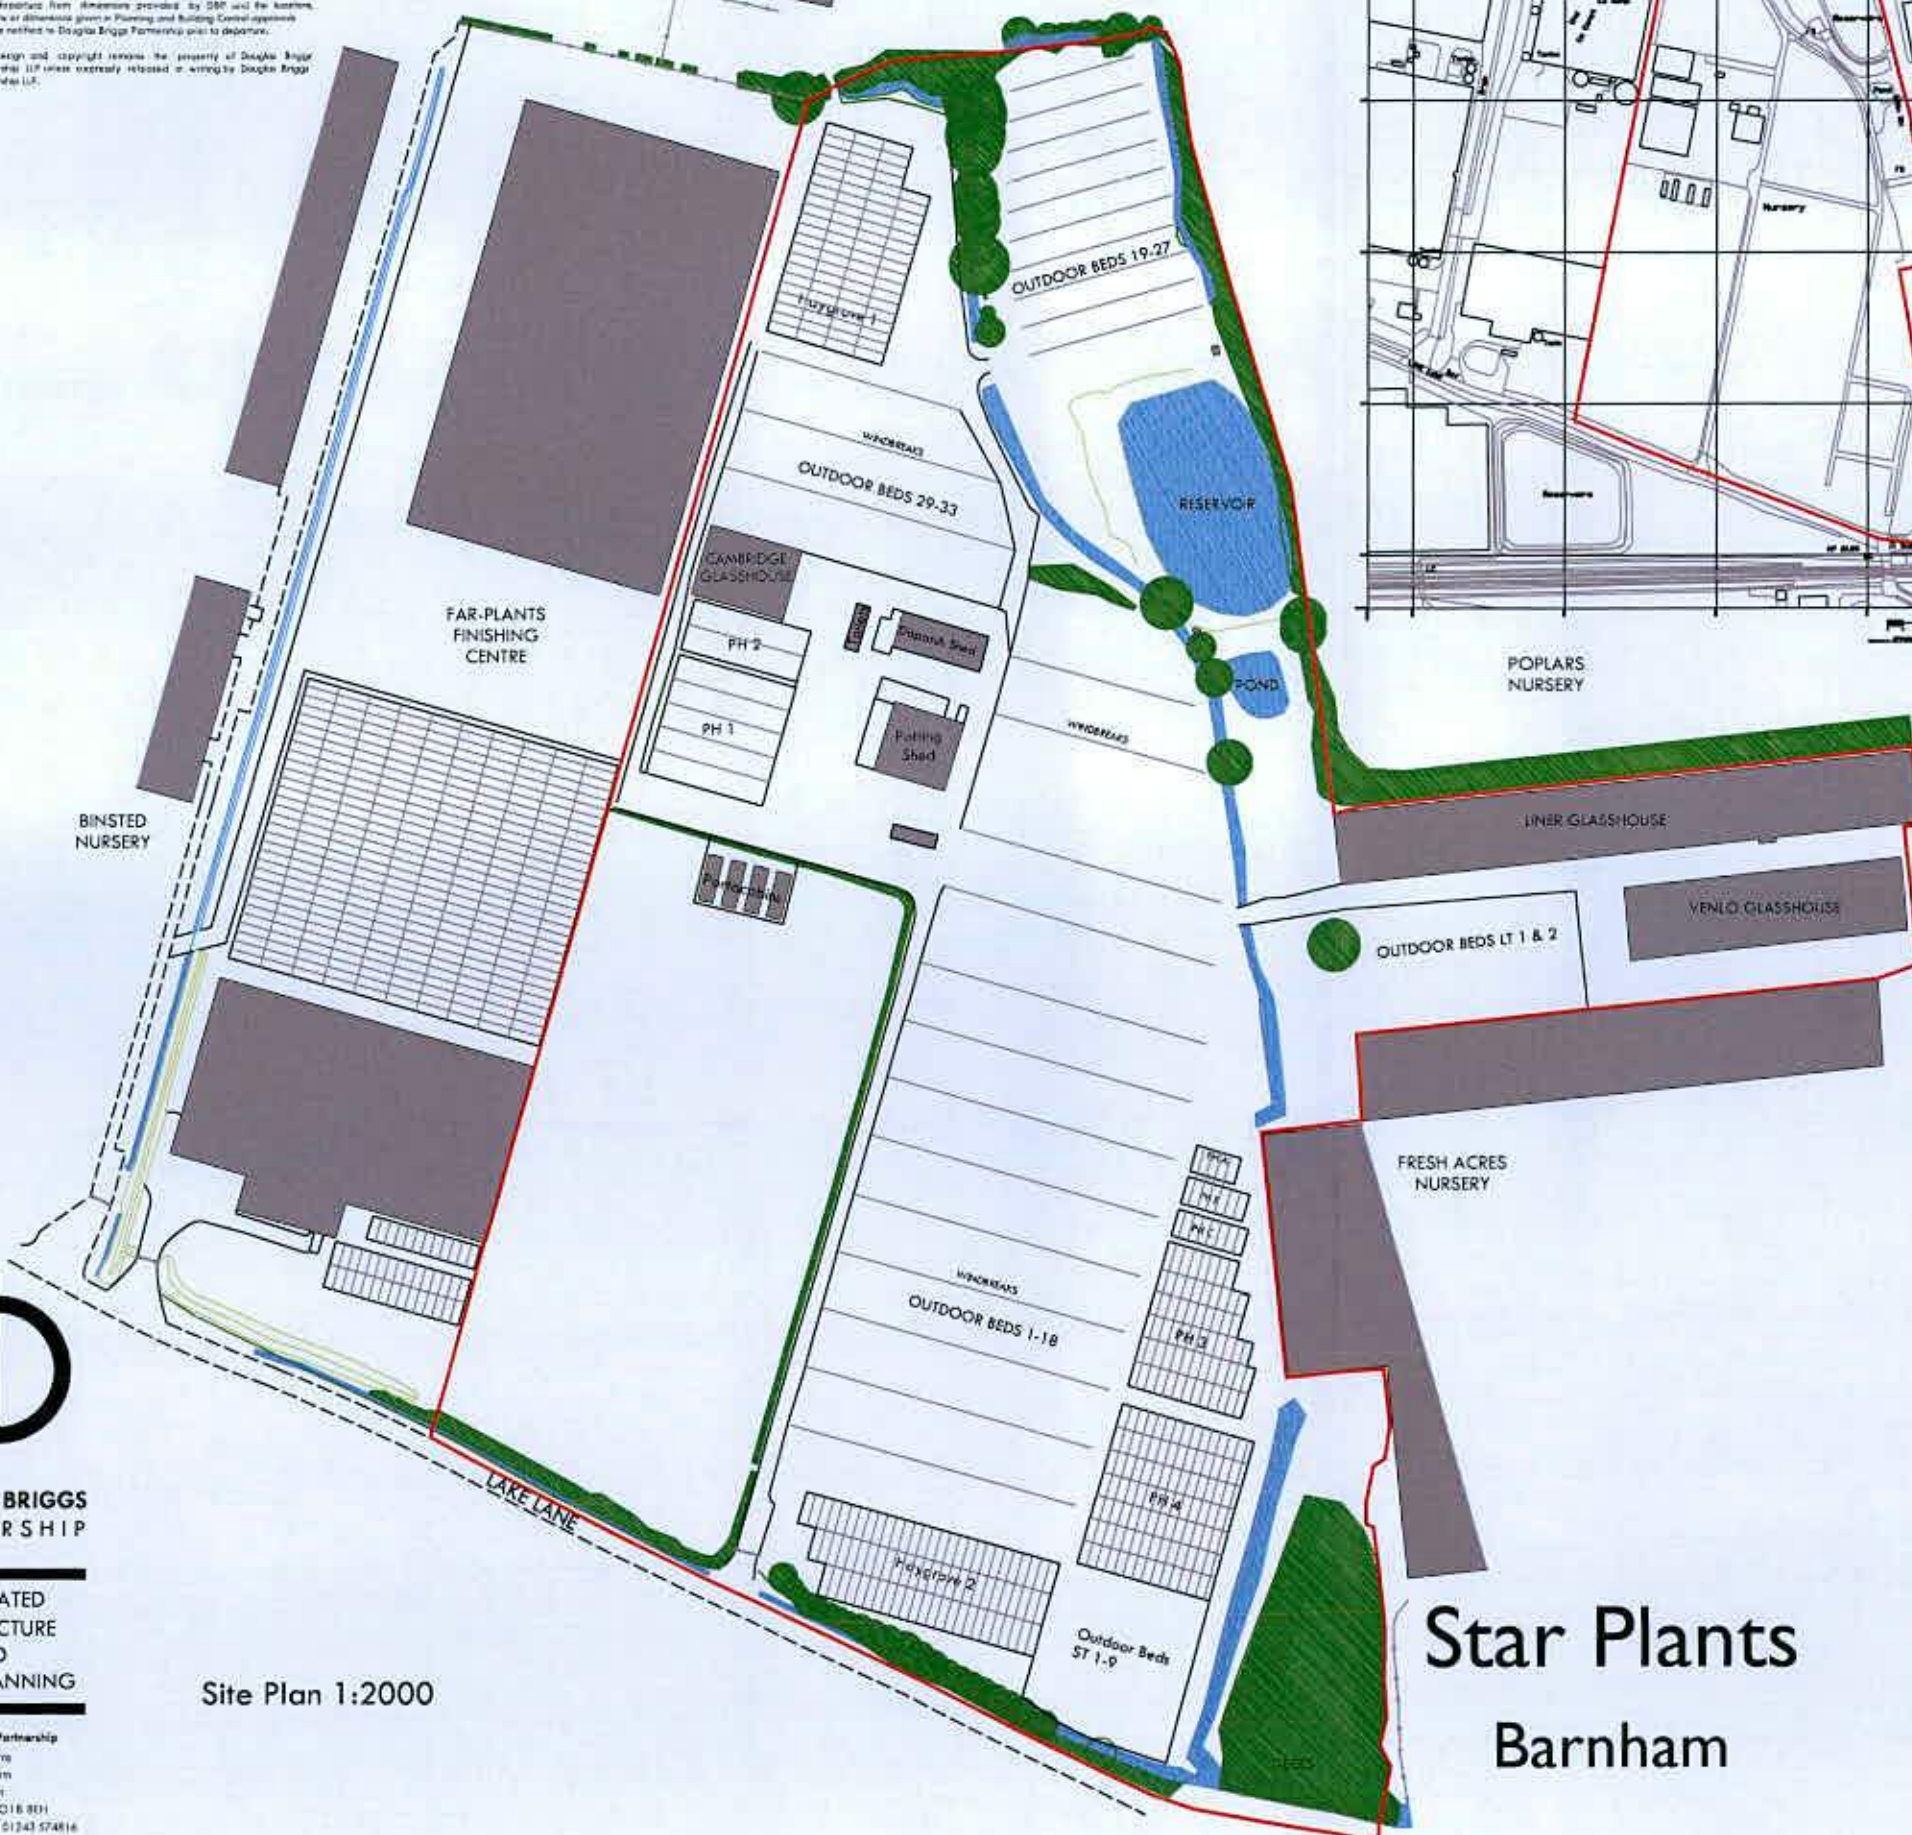

Star Plants Barnham

EXISTING
Site Layout
6018 - 001
December 2018
1:2000@A3