

IMPORTANT

Do not scale from this drawing, except for planning purposes. Use figured dimensions only. If in doubt ask Douglas Briggs Partnership (01243 576611, or architect@dr.douglasbriggspartnership.co.uk)



All dimension must be checked on site prior to commencement of works and fabrication.

This drawing/document is to be read in conjunction with other consultants/suppliers information and the Architects contract drawings and specifications etc.


Any discrepancies between different pieces of information that have been supplied are to be notified immediately to Douglas Briggs Partnership.

Any departure from dimensions provided by DfP and the locations, positions or dimensions given in Planning and Building Control approvals shall be notified to Douglas Briggs Partnership prior to departure.

This design and copyright remains the property of Douglas Briggs Partnership unless expressly released in writing by Douglas Briggs Partnership LP.

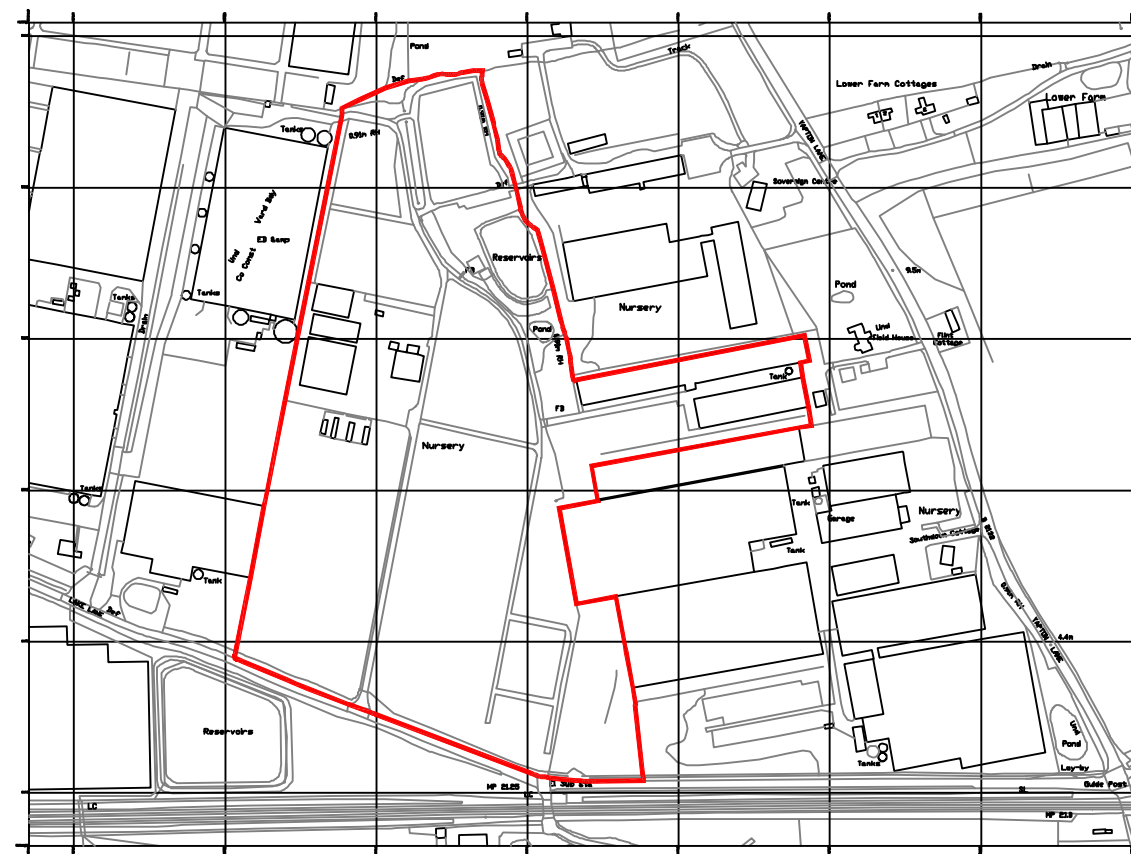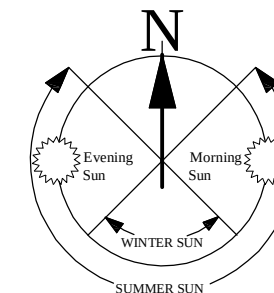


Location Plan 1:5000

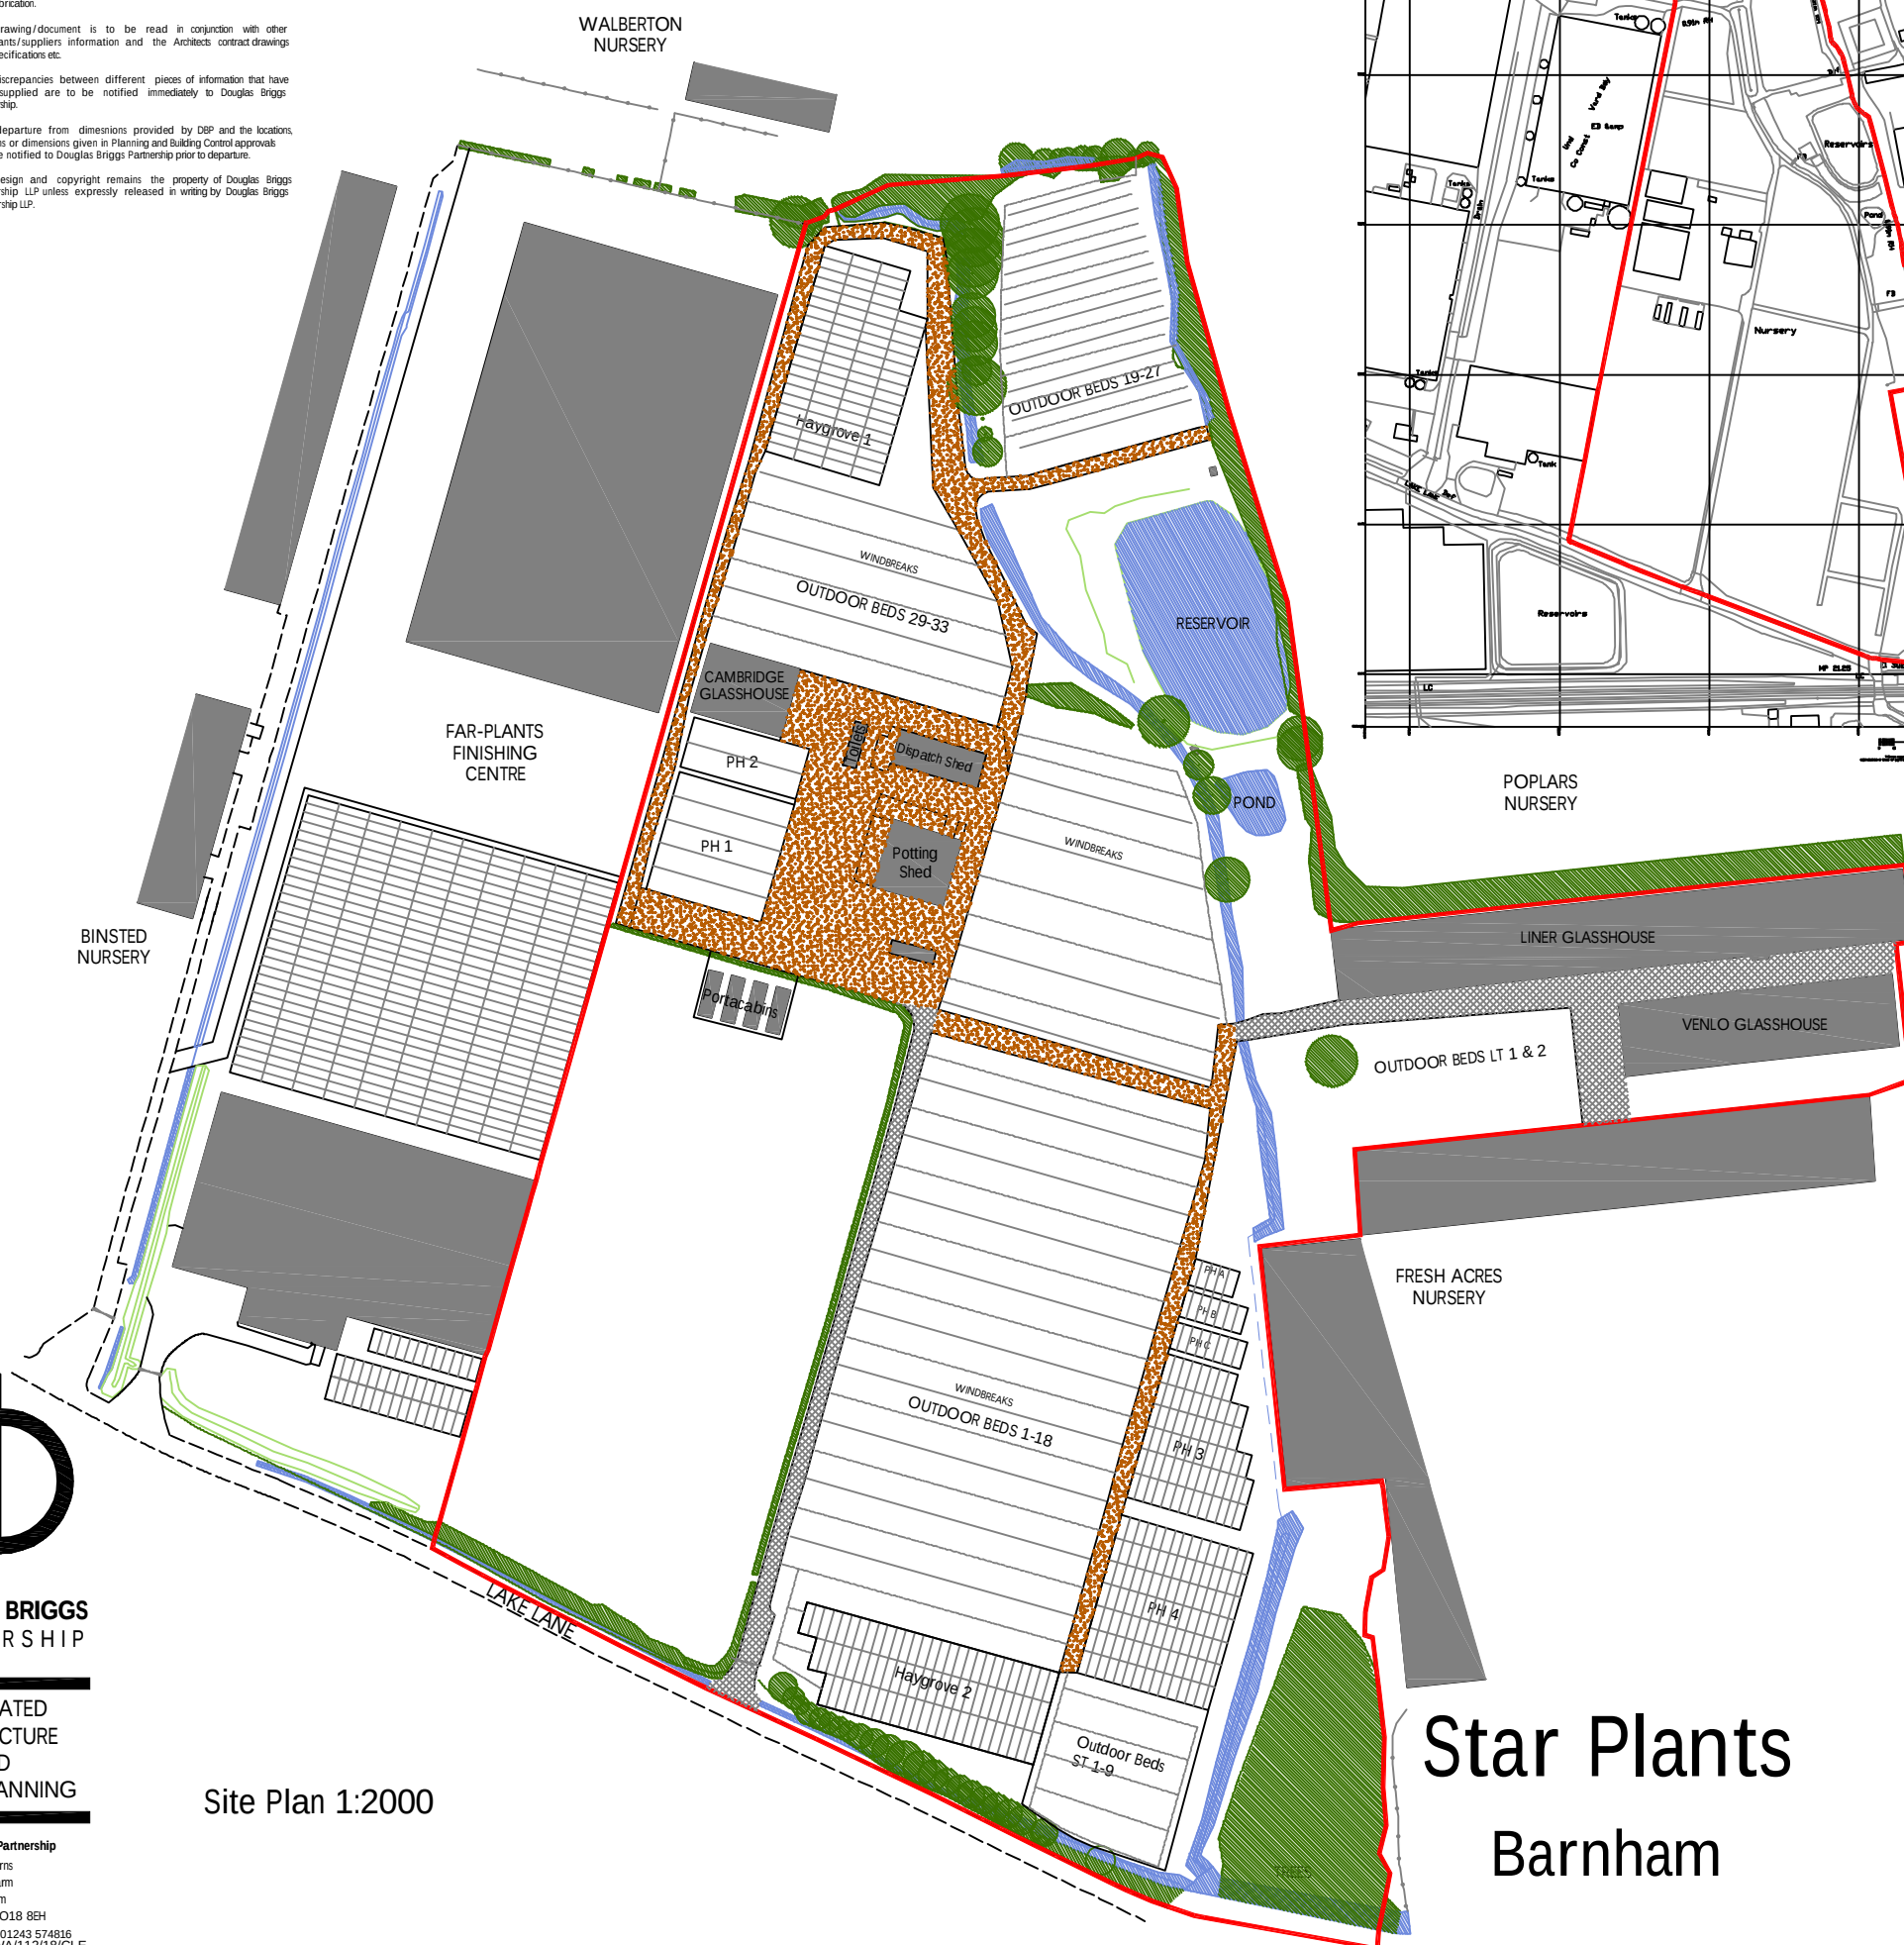

Star Plants

Barnham

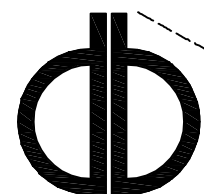

DOUGLAS BRIGGS
PARTNERSHIP

INTEGRATED
ARCHITECTURE
AND
TOWN PLANNING

Douglas Briggs Partnership

Flint Barns
Ham Farm
Rosham

West Sussex PO18 8EH

T: 01243 576611 F: 01243 574816

STRICT COUNCIL WA/112/18/CLE

EXISTING
Site Layout
6018 - 001B
December 2018
1:2000@A3