


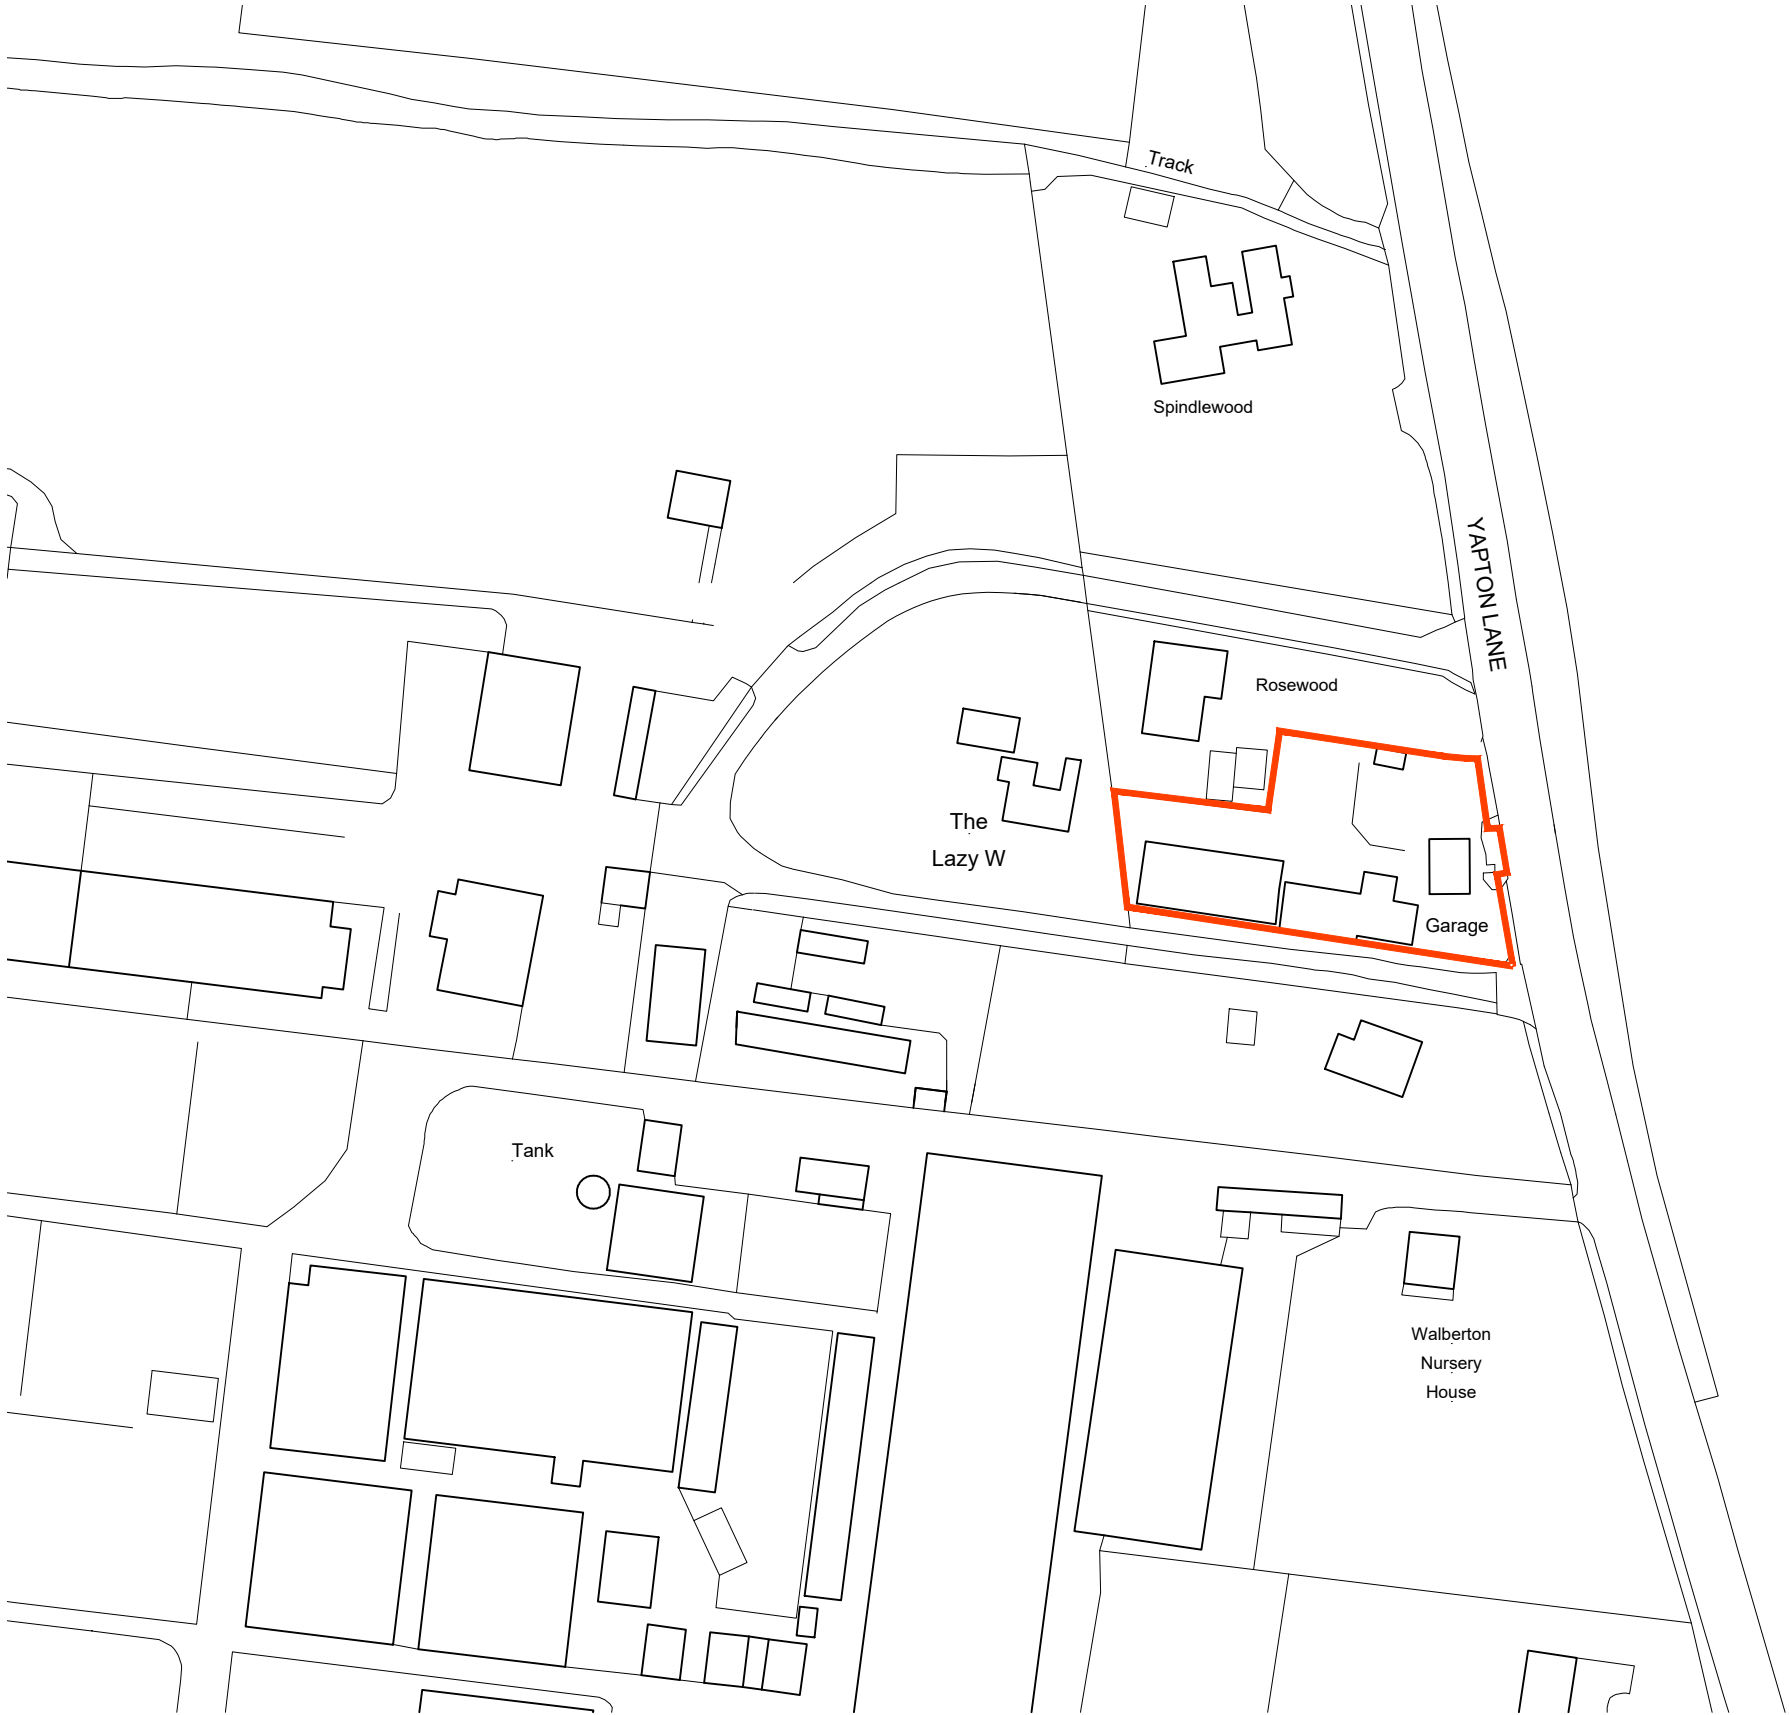

location plan (existing)

1:1250@A3