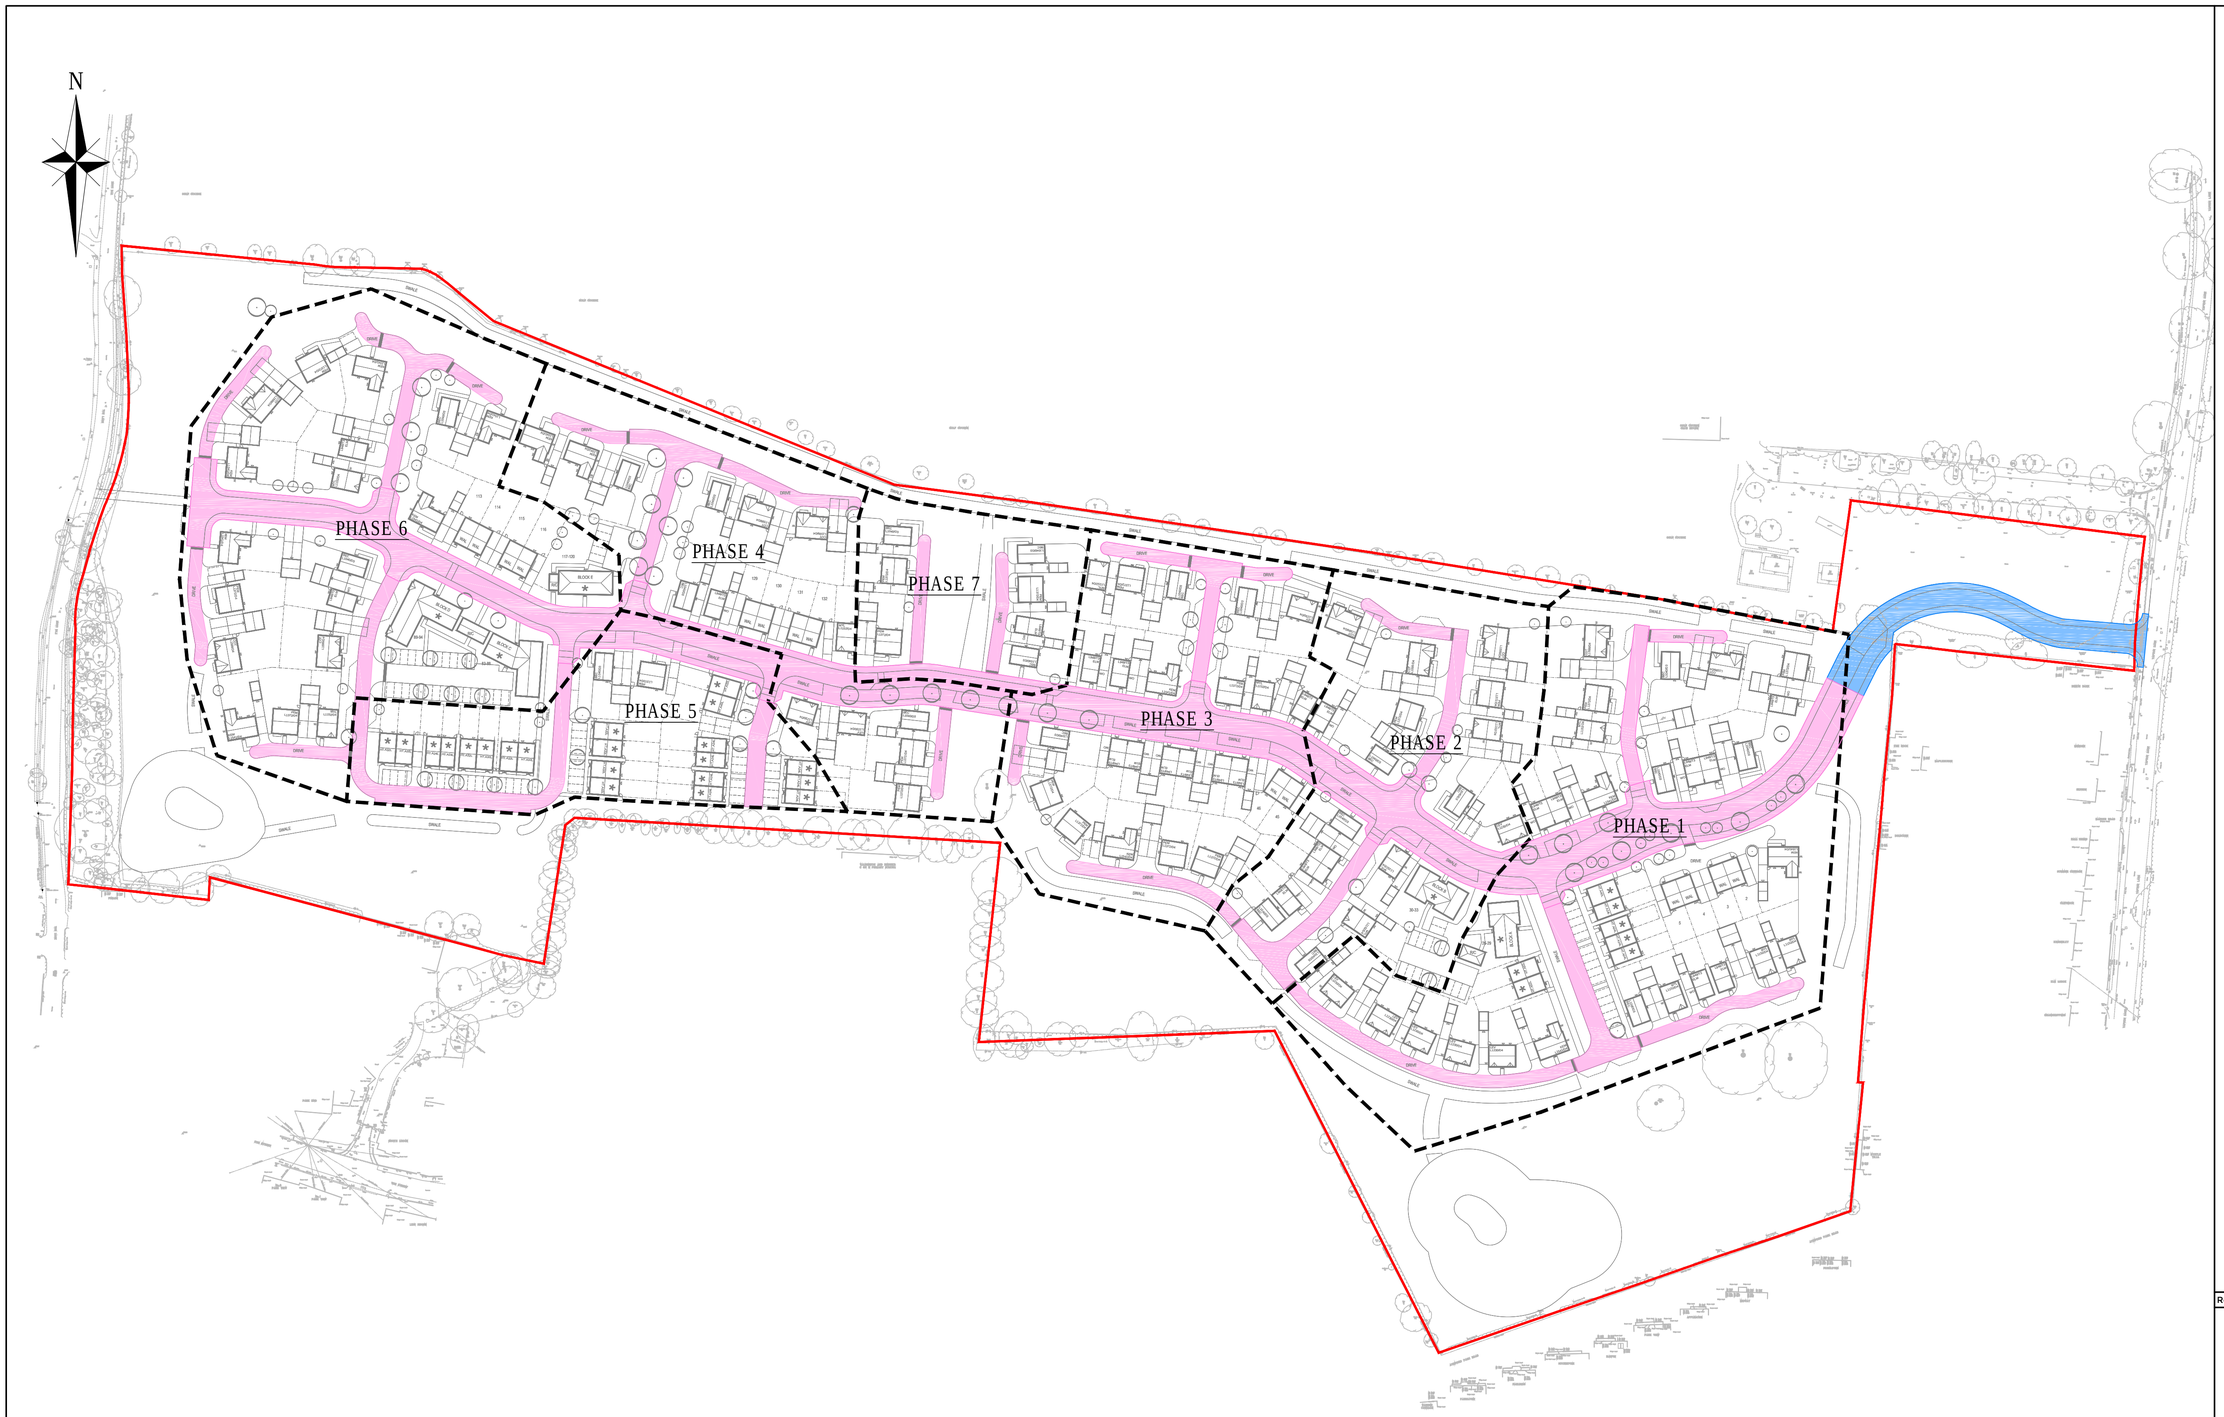

KEY:

- SITE BOUNDARY
- FIRST 100m SECTION OF THE ROAD TO BE COMPLETED IN FIRST 8 WEEKS TIME BEFORE PHASE 1 START
- ROAD AND DRIVEWAYS TO BE FULLY SERVICED IN 24 WEEKS

FOR INFORMATION ONLY

Rev	Description	Drn	Chk	App	Date

ARDENT | CONSULTING ENGINEERS

Third Floor
The Hallmark Building
52-56 Leadenhall Street
London
EC3M 5JE

Tel: 020 7680 4088
Web: www.ardent-ce.co.uk
E-mail: enquiries@ardent-ce.co.uk

Client:

LINDEN HOMES SOUTHERN

Project Title:

LAND EAST OF TYE LANE, WALBERTON

Drawing Title:

PROPOSED CONSTRUCTION PHASING PLAN

A1 Scale	Date	Designed by
1:1000	NOV 2018	KI
Drawn by	**Checked by**	**Approved by**
KI	AP	KM

Drawing Number	Rev
183240-008	–

Reproduced from/based upon Ordnance Survey material with the permission of the Controller of Her Majesty's Stationary Office, Crown Copyright Reserved. License No. 100044561