A1

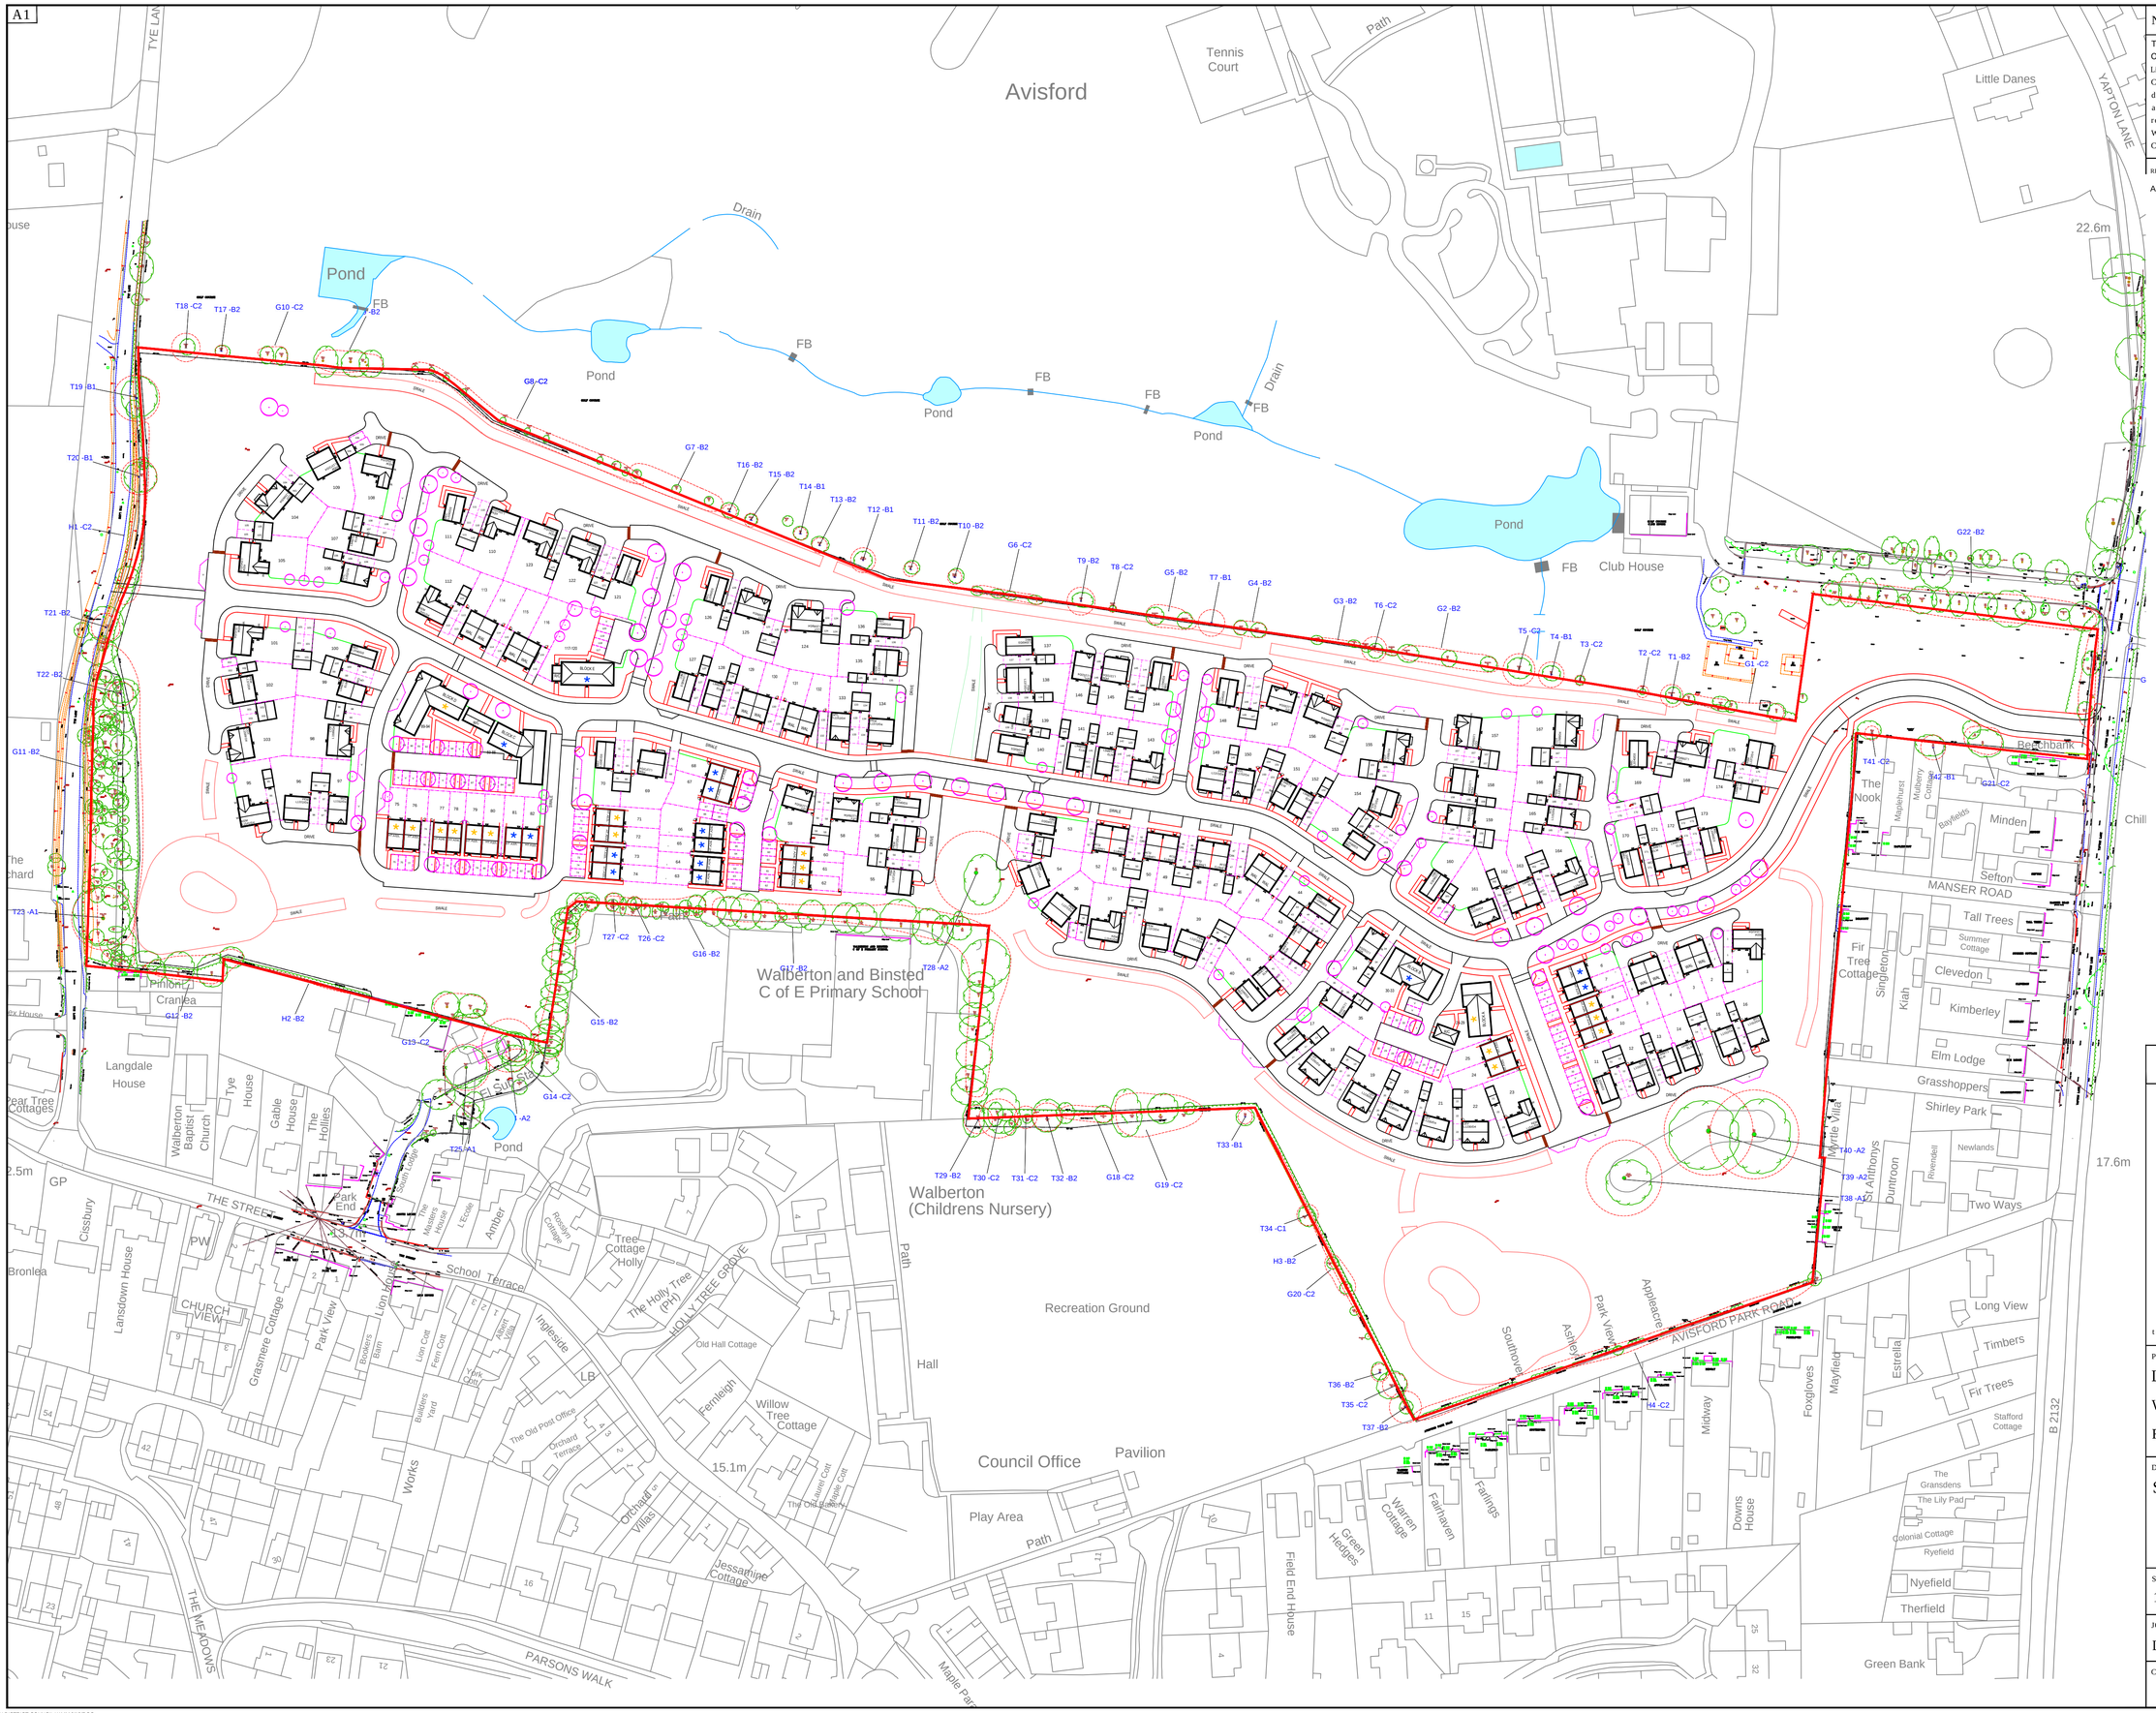

NOTES

This drawing is the copyright of Thrive Ltd ©. All rights reserved.
Ordnance Survey Data © Crown Copyright. All rights reserved.
Licence No. 100007359. DO NOT scale from this drawing.
Contractors, Sub Contractors and Suppliers are to check all relevant dimensions and levels of the site and building before commencing any shop drawings or building work. Any discrepancies should be recorded to the Architect.
Where applicable this drawing is to be read in conjunction with the Consultants' drawings.

REV	DESCRIPTION	DATE	AUTHOR	CHK'D
A	Issued for Planning	10.10.18	MD/MK	

scale 1:1000

0 20m 40m 60m

KEY:

- Application Boundary
- Property Boundary Line - Ref Boundary Materials Layout and details for detailed specification
- Boundary Walling - Ref Boundary Materials Layout and details for detailed specification
- Shared Ownership
- Affordable/Social Rent
- Garden Gate
- BCP Bin Collection Point

NOTE: For Landscape/Boundary/Surface Materials Please Refer To Hard & Soft Landscape Drawings.
NOTE: For specific location of retaining structures & steps please refer to engineers drawings.

PLANNING

thrive. architects

Romsey Office
Building 300, The Grange, Romsey Road, Michelmersh, SO51 0AE
t: 01794 367703 f: 01794 367276 www.thrivearchitects.co.uk

PROJECT
Land East of Tye Lane
Walberton
For: Linden Homes Southern

DRAWING
Site Layout

SCALE	DATE	AUTHOR CHK'D
1:1000@ A1	Aug 18	MD

JOB NO.	DRAWING NO.	REV
LIND171208	SL.01	A

CLIENT REF.