


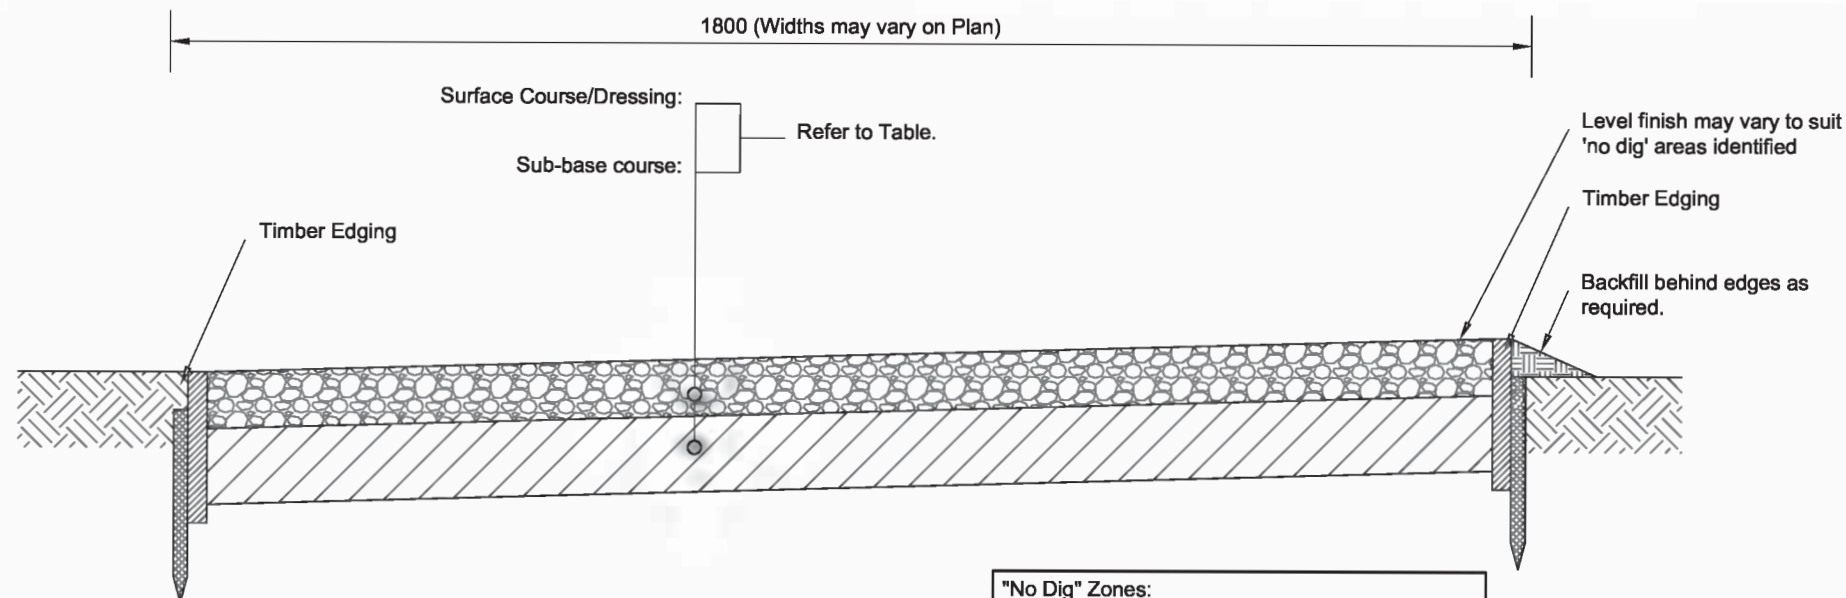

ELEVATION DETAIL
(Scale 1:10)

"No Dig" Zones:


Where it is necessary to provide footways or footpaths within a tree-root protection zone (TPZ), the designer must use this detail or otherwise comply with the following requirements:

- i). No tree roots are to be severed
- ii). Existing soil must not be compacted
- iii). The construction must allow aeration and run-off


Specialist advice is to be sought in conjunction with approval from WSCC Tree Officer.

Cellweb (or similar approved) may be used, in accordance with manufacturer's specifications.

FOOTPATH - ALTERNATIVE CONSTRUCTION SELECTOR			
	RURAL TYPE A	RURAL TYPE B	RURAL TYPE C
SUB-BASE			
Type 1 (Clause 803) rolled in 2 No. layers	175	175	175
SURFACE/DRESSING COURSE			
Fittleworth Stone Screened Rubble	75	-	-
Eco-Mix supplied by Dudmans or equivalent approved by WSCC	-	75	-
Limestone Dust	-	-	25

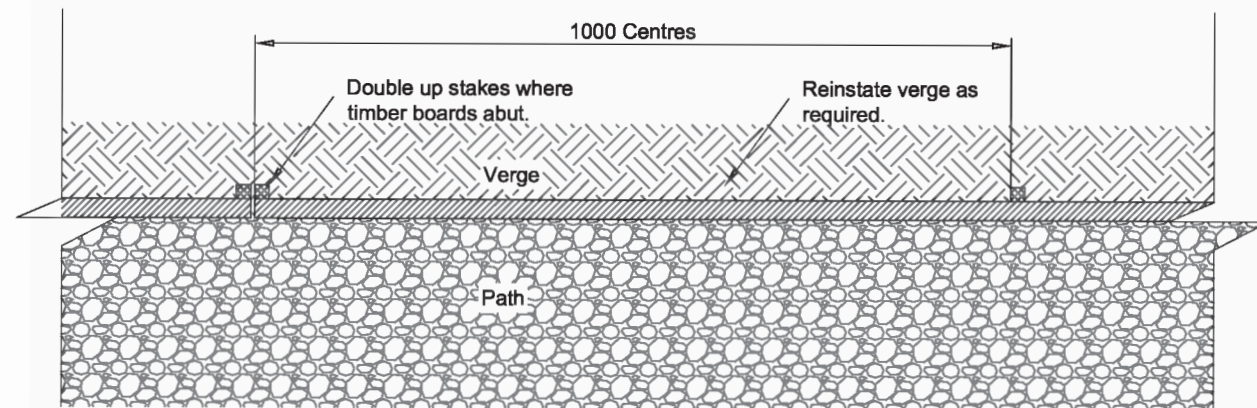

PLAN DETAIL
(Scale 1:10)

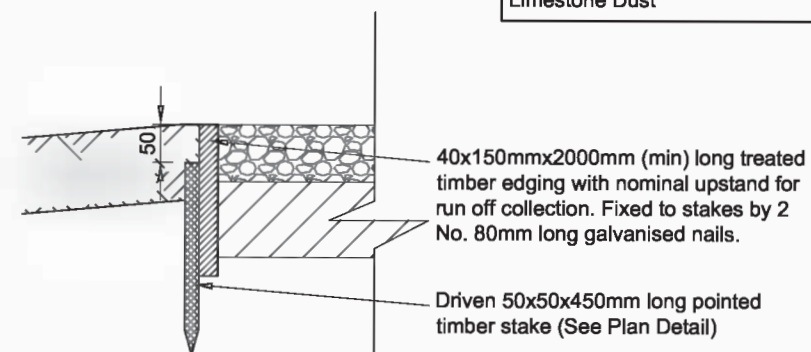

EDGING DETAIL
(Scale 1:10)

A	Notes amended	DLS	MJA	28.02.13
Rev	Revision details	Chkd	Appd	Date
Drawn:	MJA		For comment	
Chkd:			For tender	
Appd:			For construction	
Date:			As constructed	
File ref:				
IWP Ref:				

West Sussex County Council
Infrastructure Group
County Hall,
West Street
Chichester
West Sussex
PO19 1RH
(01243) 642105



Project Name

Section 278/38 Highway Agreement
Standard Details

Drawing Title

Footway/Footpath (Rural)
Type 5



Size :		A3	
Scale : As Shown		Dimensions :	
Drawing No.		Rev	
S278/38/06		A	