


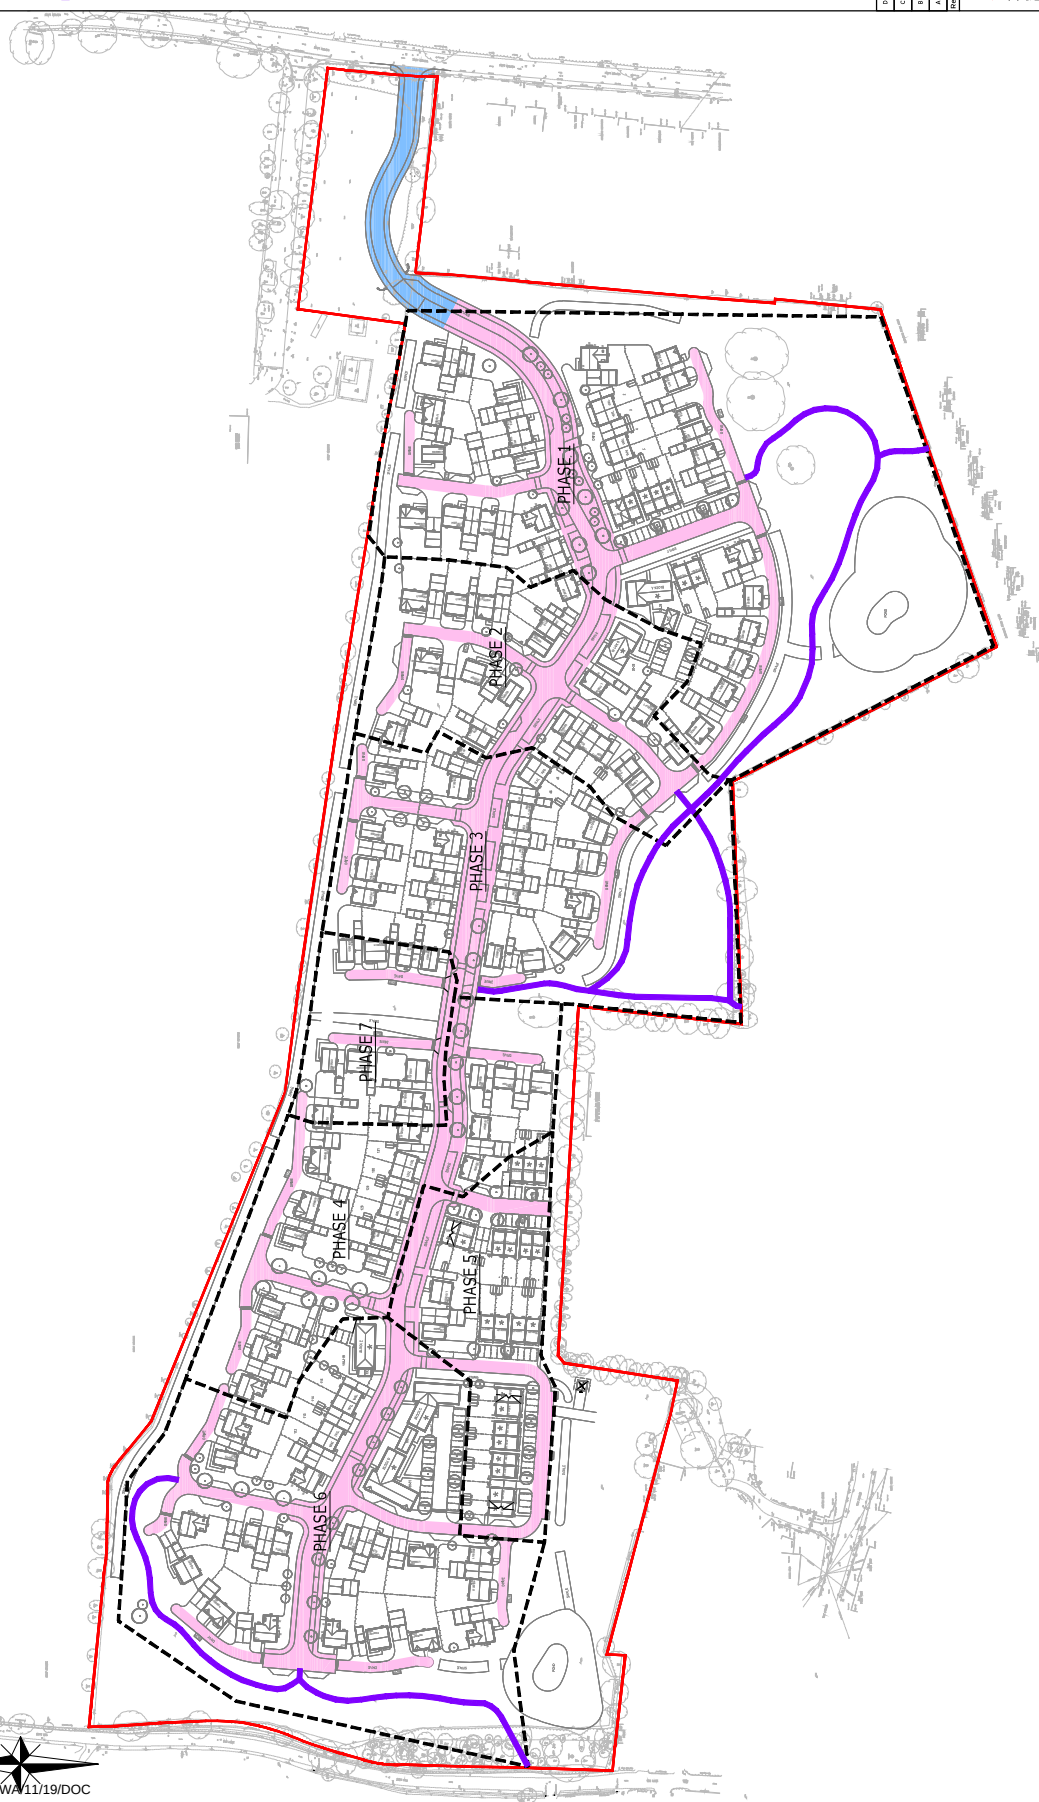

KEY:

- SITE BOUNDARY
- FIRST 100m SECTION OF THE ROAD TO BE COMPLETED IN FIRST 8 WEEKS TIME BEFORE PHASE 1 START
- ROAD AND DRIVEWAYS TO BE FULLY SERVICED IN 24 WEEKS
- PEDESTRIAN LINKS

FOR INFORMATION ONLY



D	PAVING ADVISED	X1	AP	W6	20/11/19
C	PEDESTRIAN LINKS ADVISED	X1	AP	W6	20/11/19
B	PAVING ADVISED	X1	AP	W6	20/11/19
A	PAVING ADVISED	X1	AP	W6	20/11/19
Rev	Description	X1	AP	W6	20/11/19
Rev	Description	X1	AP	W6	20/11/19

ARDENT CONSULTING ENGINEERS

Three Floor
The Old Mill Building
27-29 Leadenhall Street
London EC3A 3SE
Tel: 020 7460 1408
www.ardent-engineers.co.uk
info@ardent-engineers.co.uk



Client: LINDEN HOMES SOUTHERN

Project Title: LAND EAST OF TYE LANE, WALBERTON

Drawing Title: PROPOSED CONSTRUCTION PHASING PLAN

At Scale	1:1000	Designed By	K1
Drawn By	K1	Checked By	AP
Approved By	KM	Approved By	KM
Drawing Number	183240-008	Rev	D