
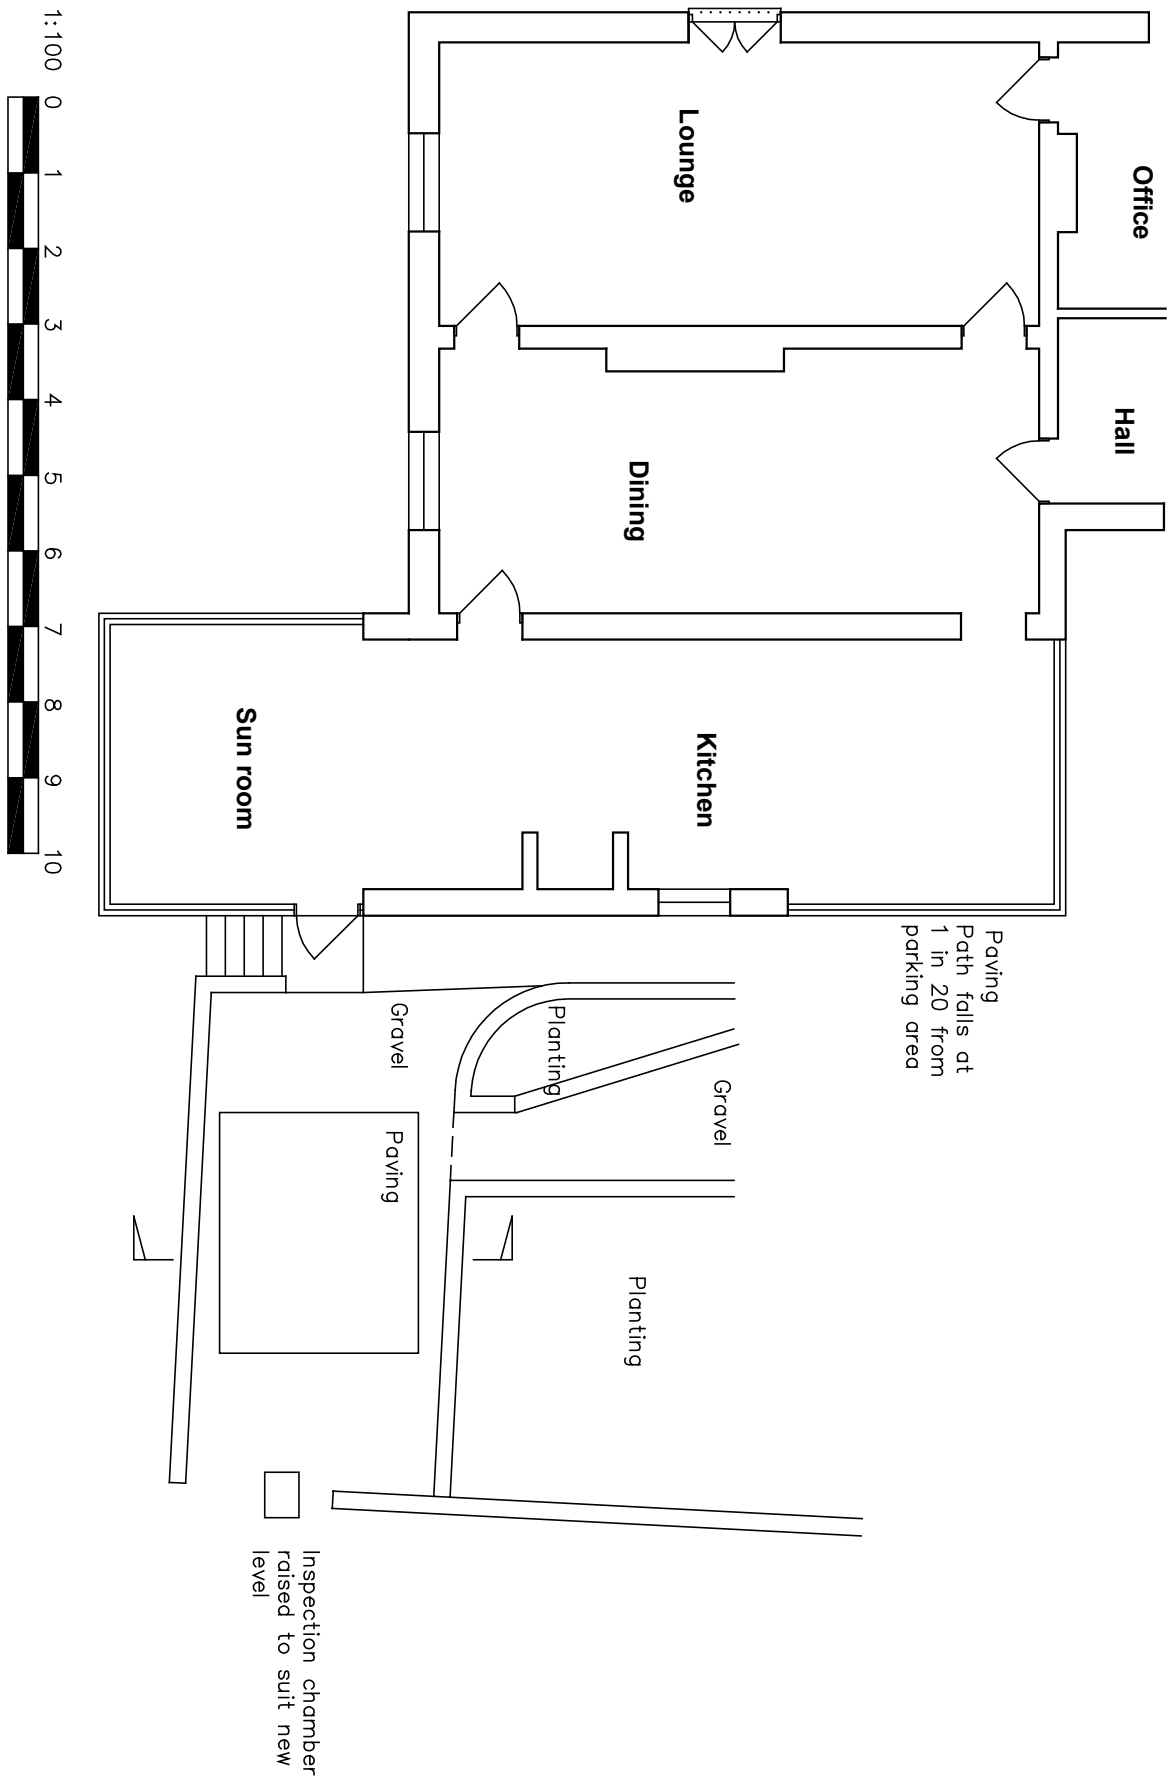


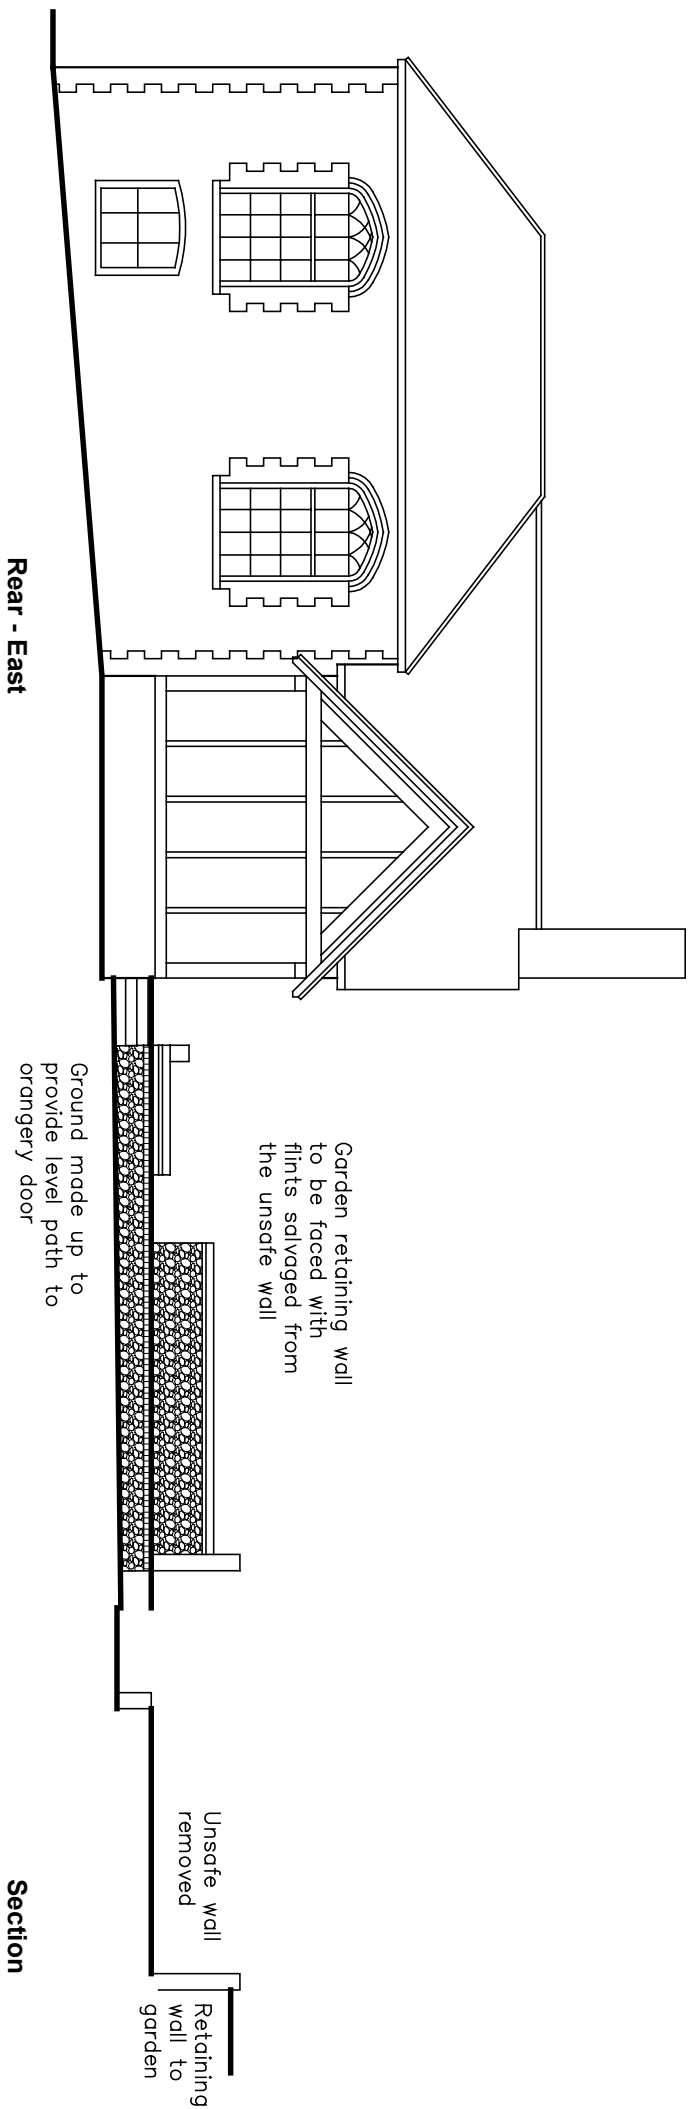

Amendments:—

BRYCESON SHAW ASSOCIATES


Surveyors and Designers

2 Wellesley Court, Fitzalan Road, Littlehampton,

West Sussex BN17 5JW

Tel. 01903 734381 Mobile: 07889 651301

E-mail: brycesonshaw@btinternet.com

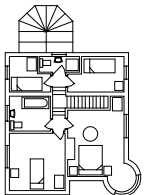

Project:

Proposed alterations; Days, Days Lane, Fontwell BN18 0TA

Drawing:

Plans and elevations as proposed

For:

Mr. K. Merron

Drawn:

ks

Date:

June 2021

Scales:

$$\overline{\text{N}:\text{O}}$$

805/01/02

To scale when printed on A3