
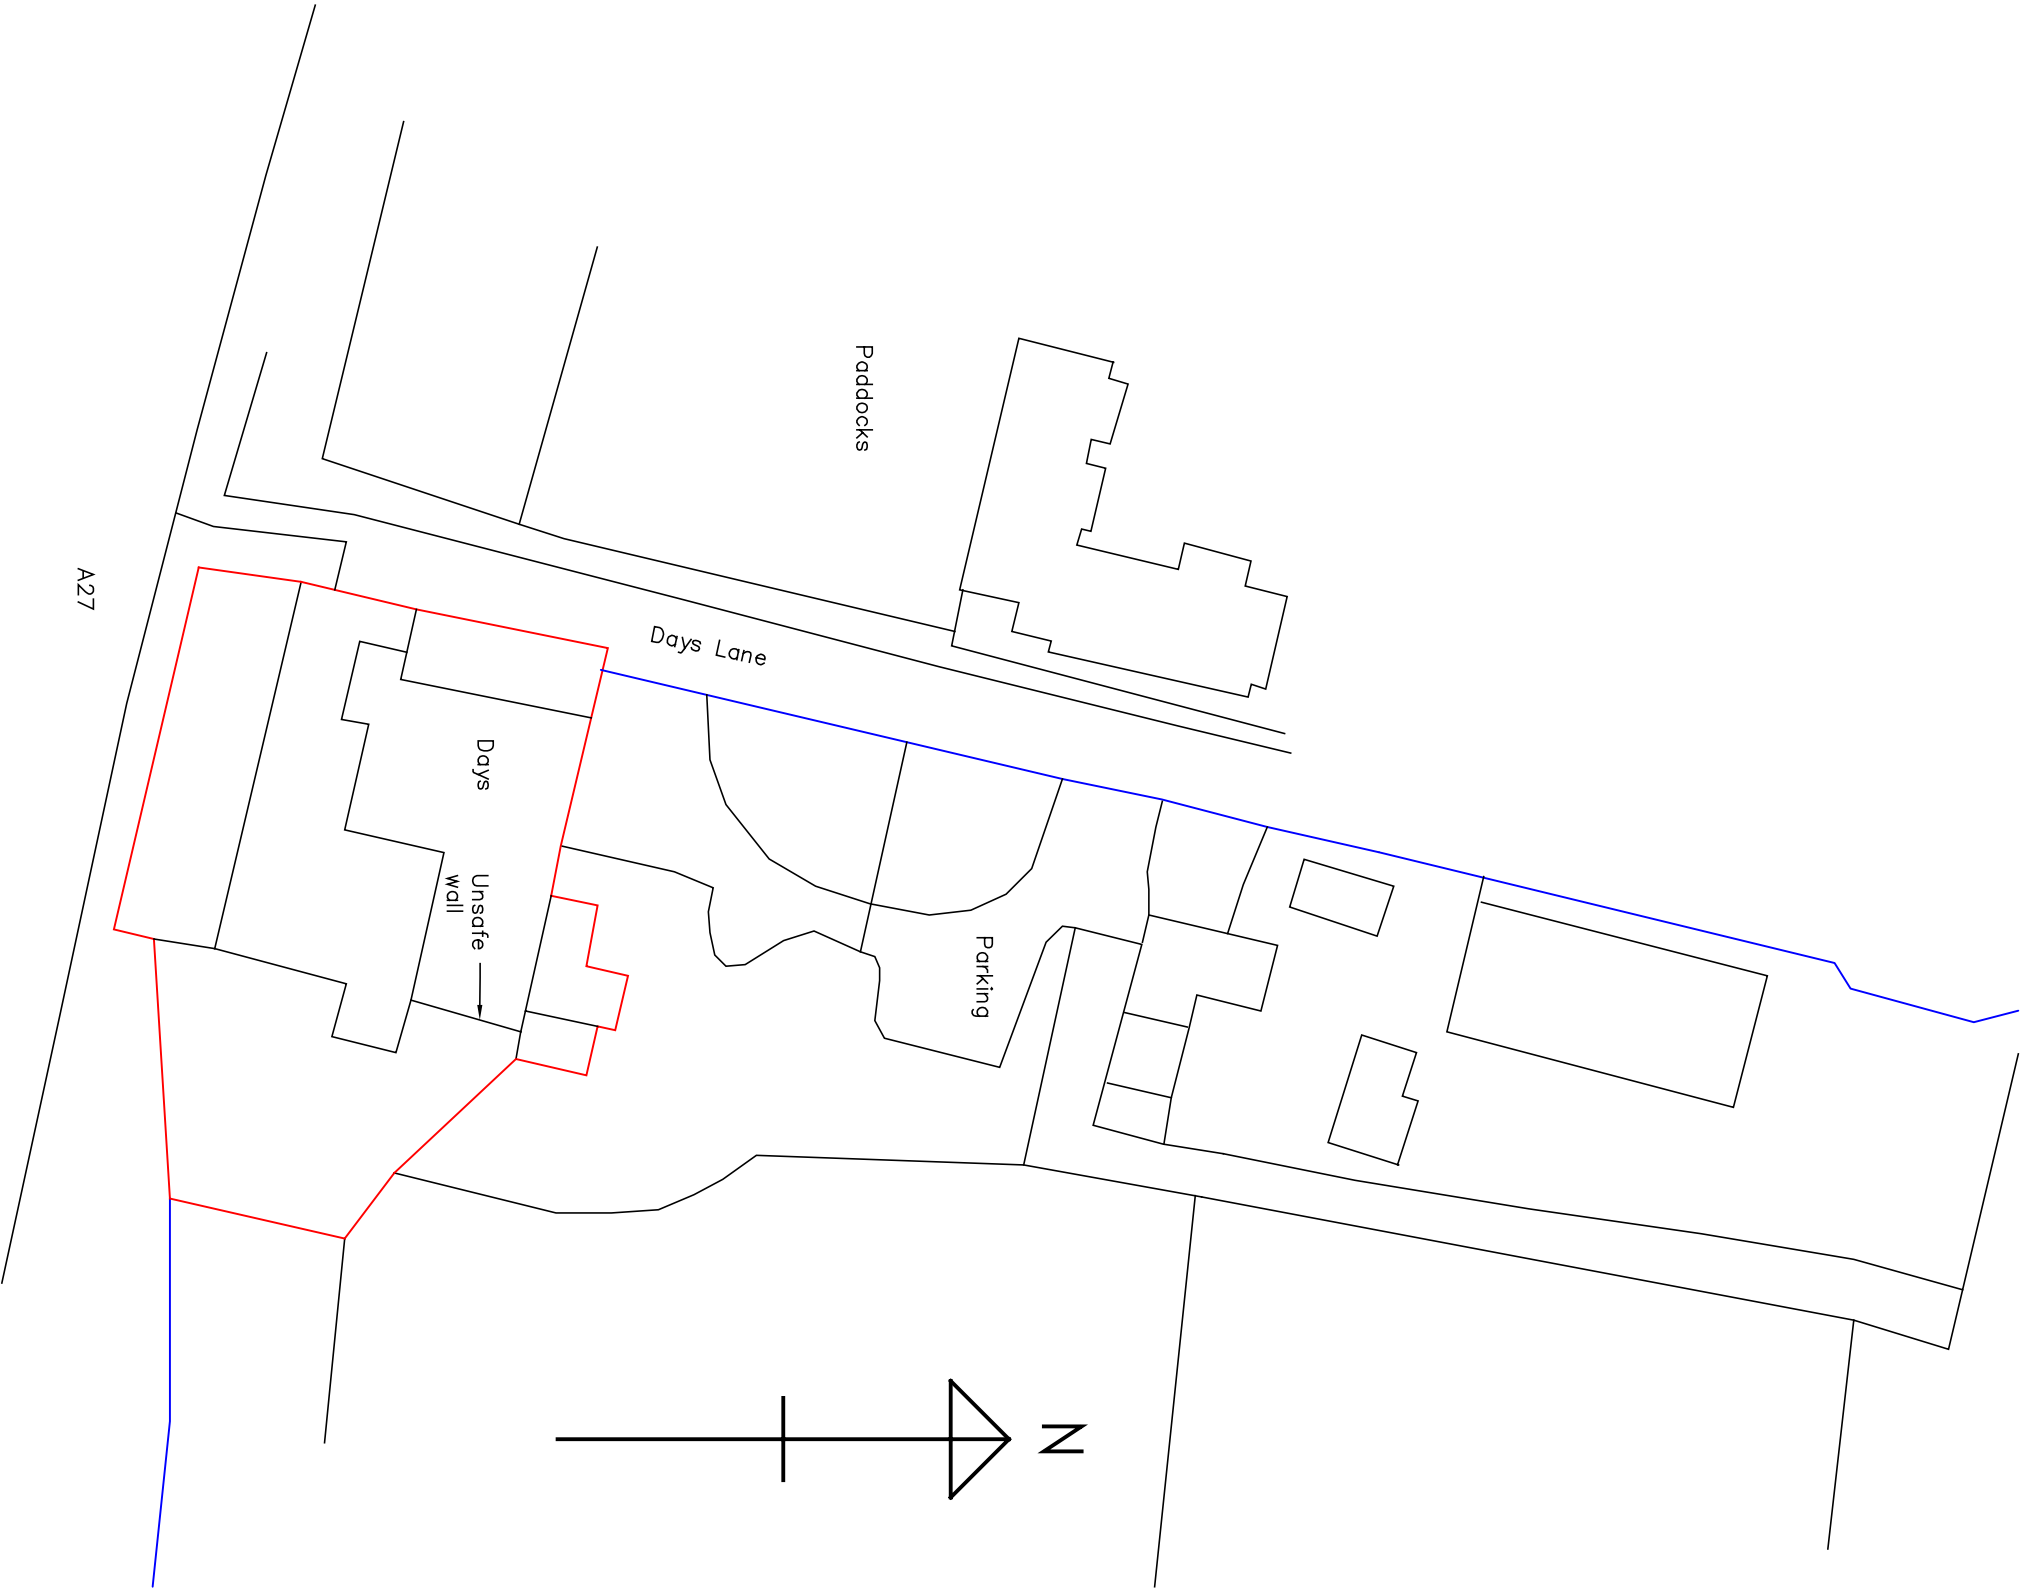


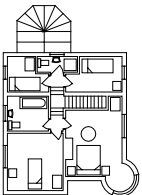

Amendments: –

BRYCESON SHAW ASSOCIATES	
Surveyors and Designers	
2 Wellesley Court, Fitzalan Road, Littlehampton, West Sussex BN17 5JW	
Tel. 01903 734381 Mobile: 07889 651301	
E-mail: brycesonshaw@btinternet.com	
	
Project:	
Proposed alterations; Days, Days Lane, Fontwell BN18 0TA	
Drawing:	
Block plan	
For:	
Mr. K. Merron	
Drawn:	Date:
PKS	June 2021
Scales:	No:
1:500	2805/01/03
To scale when printed on A3	