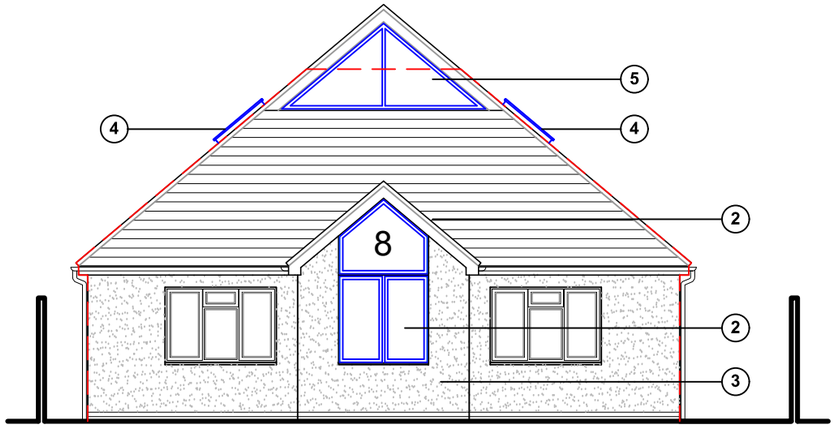

North (front) elevation

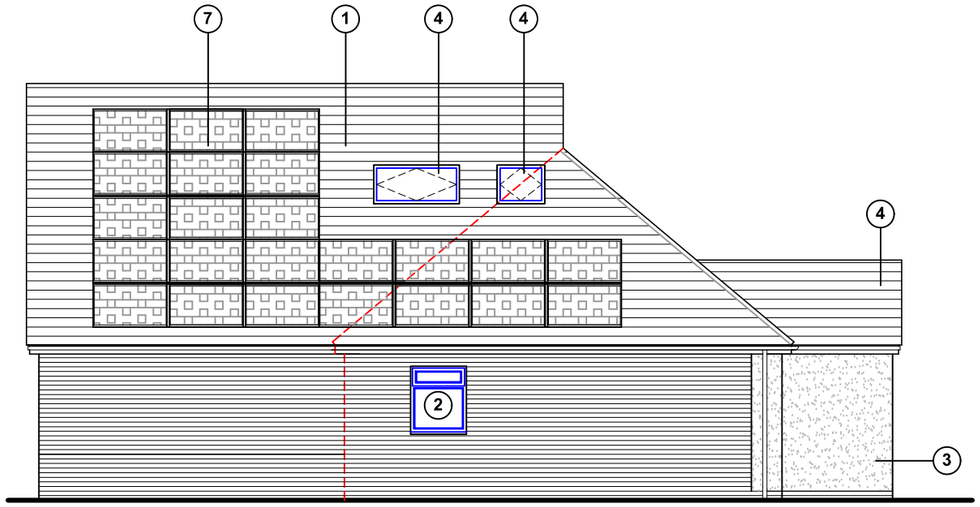

East (side) elevation

Proposed schedule of materials:

1. Slate roof tiles
2. UpVC doors & windows (grey)
3. Render K-rend or similar product
4. Velux skylight (or similar product)
5. Aluminum doors and windows (grey)
6. Bricks to match existing
7. Solar panels exact type/spec TBC

South (rear) elevation

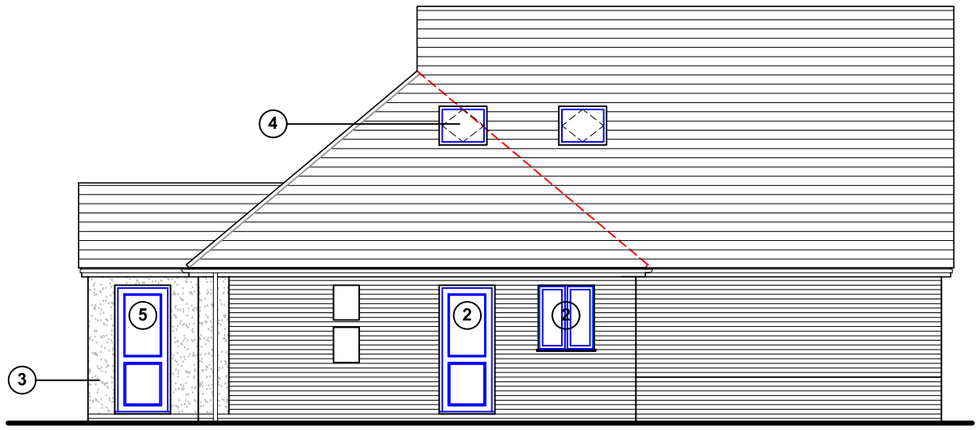

West (side) elevation

Proposed elevations scale 1:100

1 0 1 2 3 4 5 6 7 8 9m

1:100

For: MR STRATMAN & MS HADLOW	Title: PROPOSED ELEVATIONS		Office Tel: 01243 933732
Project: PROPOSED EXTENSION AT 8 ORCHARD WAY, FONTWELL, BN18 0SH	Date: NOV 2022	Drawn: JB	Email: admin@jb-architecturedesign.com
	Scale: 1:100 @ A3	Checked: -	Web: www.jb-architecturedesign.com
	Job Number: PL.515.22	Drawing Number: -03	Revision: B

JB ARCHITECTURE

ARUN DISTRICT COUNCIL WA/121/22/HH