
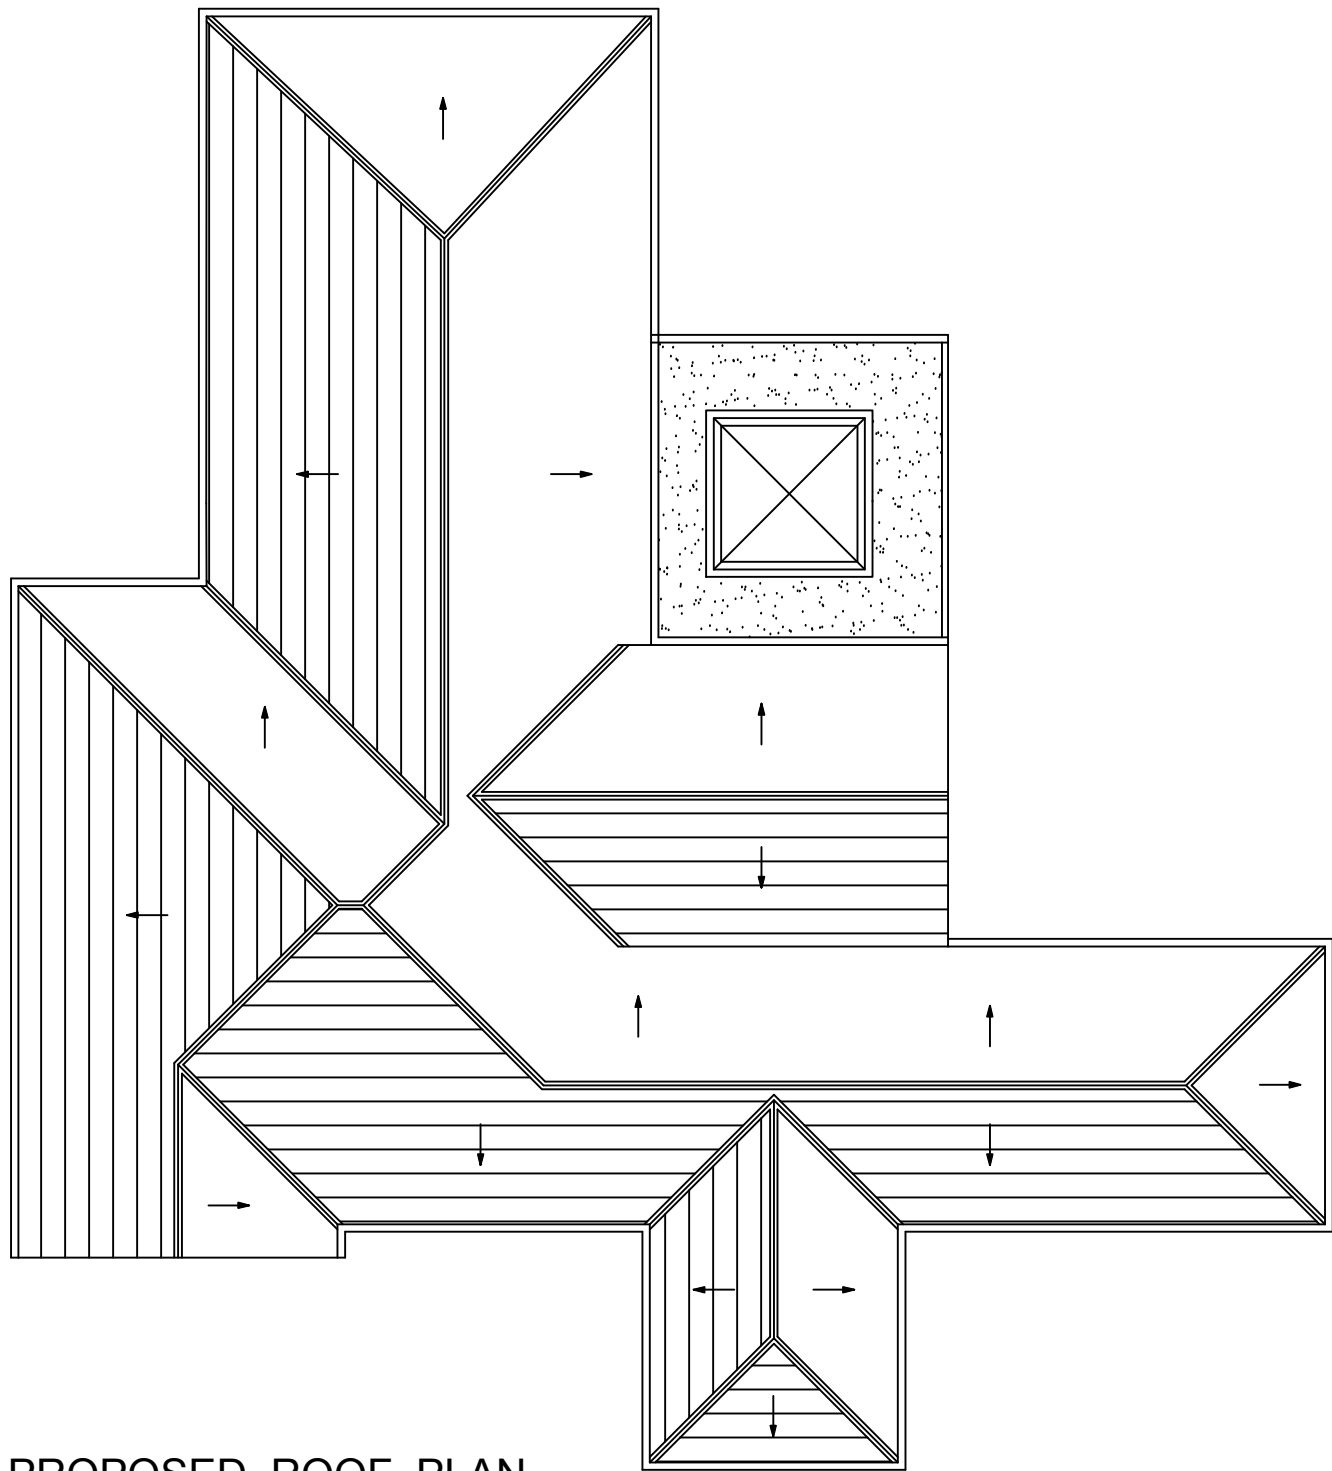
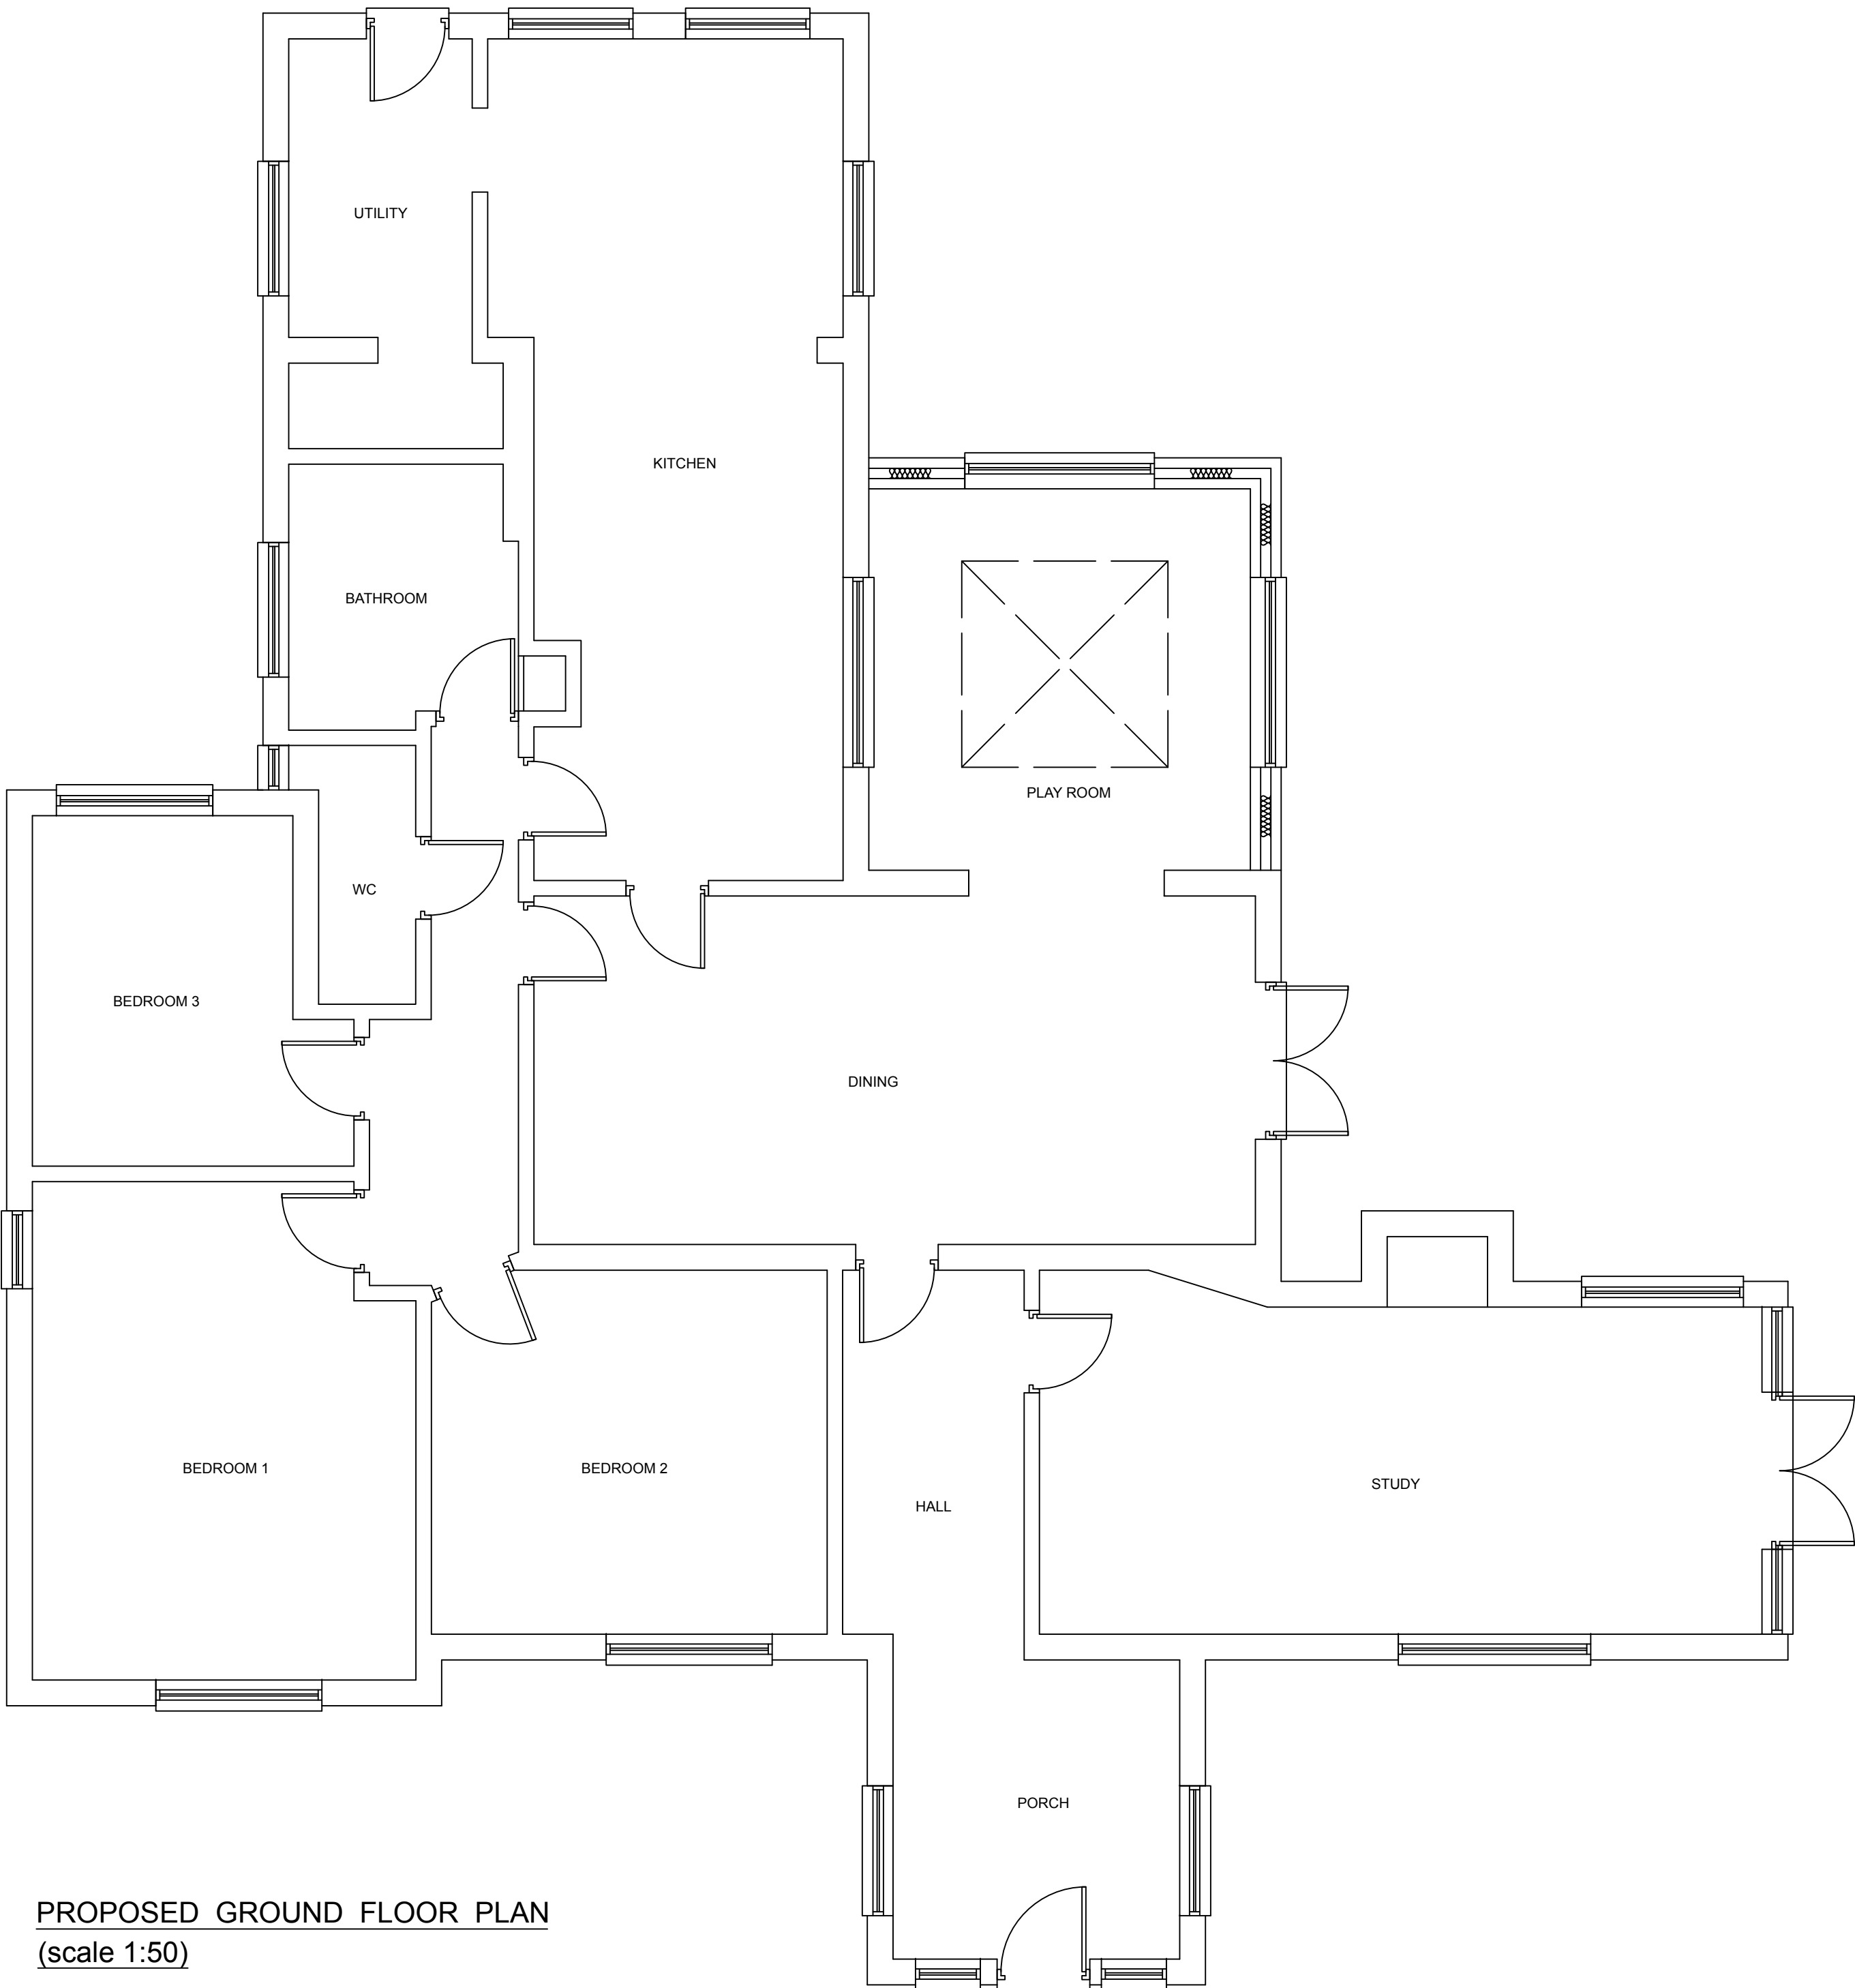


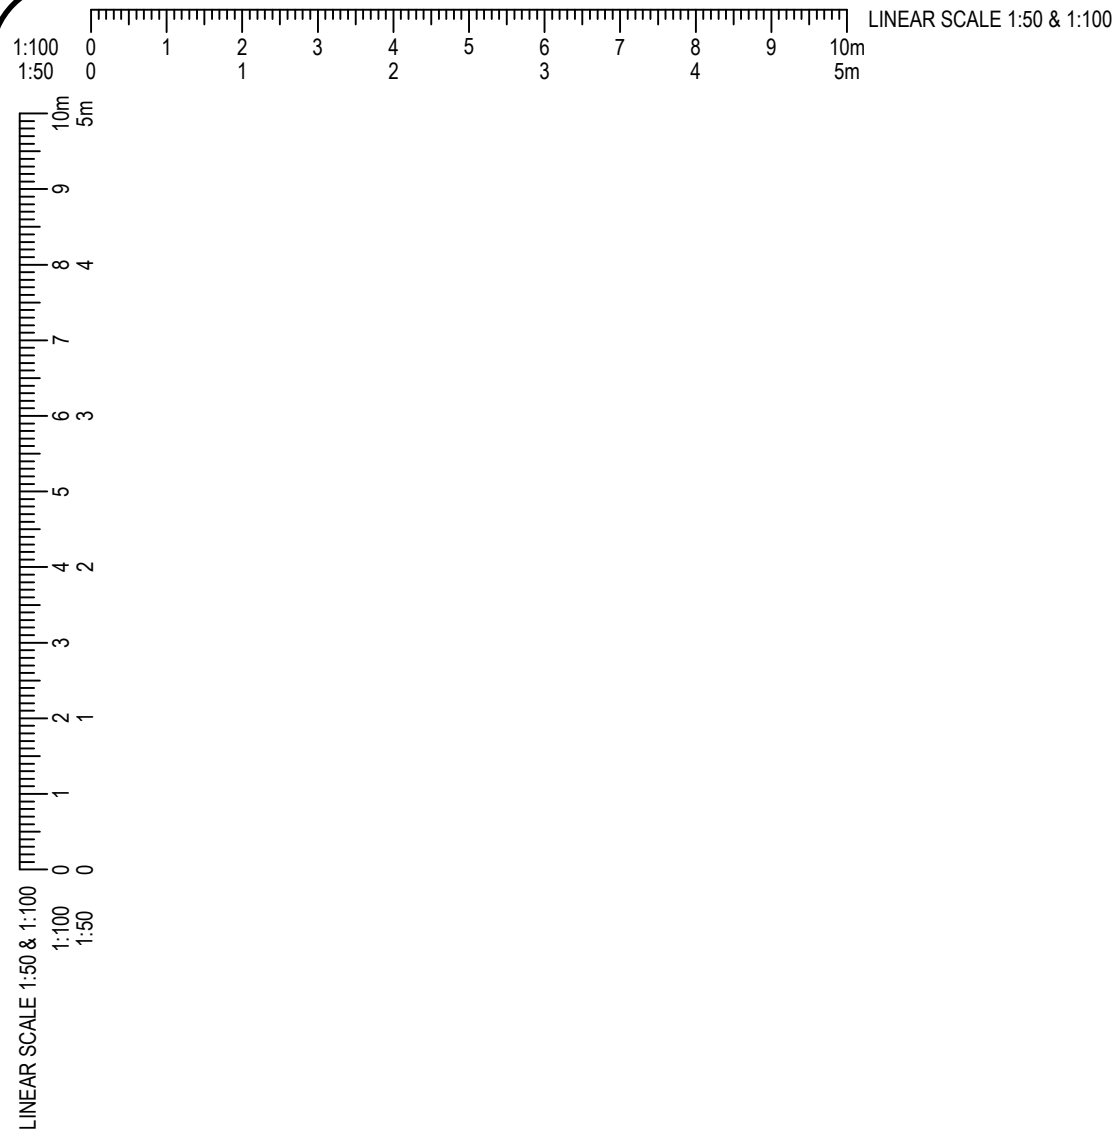

Fixed Price Architecture
ANY EXTENSION, ANY SIZE, ONE LOW PRICE....

ADDRESS	BELVEDERE, LONDON ROAD, ARUNDEL, WEST SUSSEX BN18 0SG				
PROJECT	SINGLE STOREY REAR EXTENSION				
SCALE	AS SHOWN	DWG NO	FPA101135	PAGE	02
DRAWN	K. MILLER	DATE	NOVEMBER-2021	REV	B

THESE DRAWINGS ARE PRODUCED TO OBTAIN PLANNING AND BUILDING REGULATIONS APPROVAL ONLY AND COPYRIGHT OF THE DESIGNER, ALL DIMENSION TO BE CHECKED ON SITE.