

SECTION B-B:

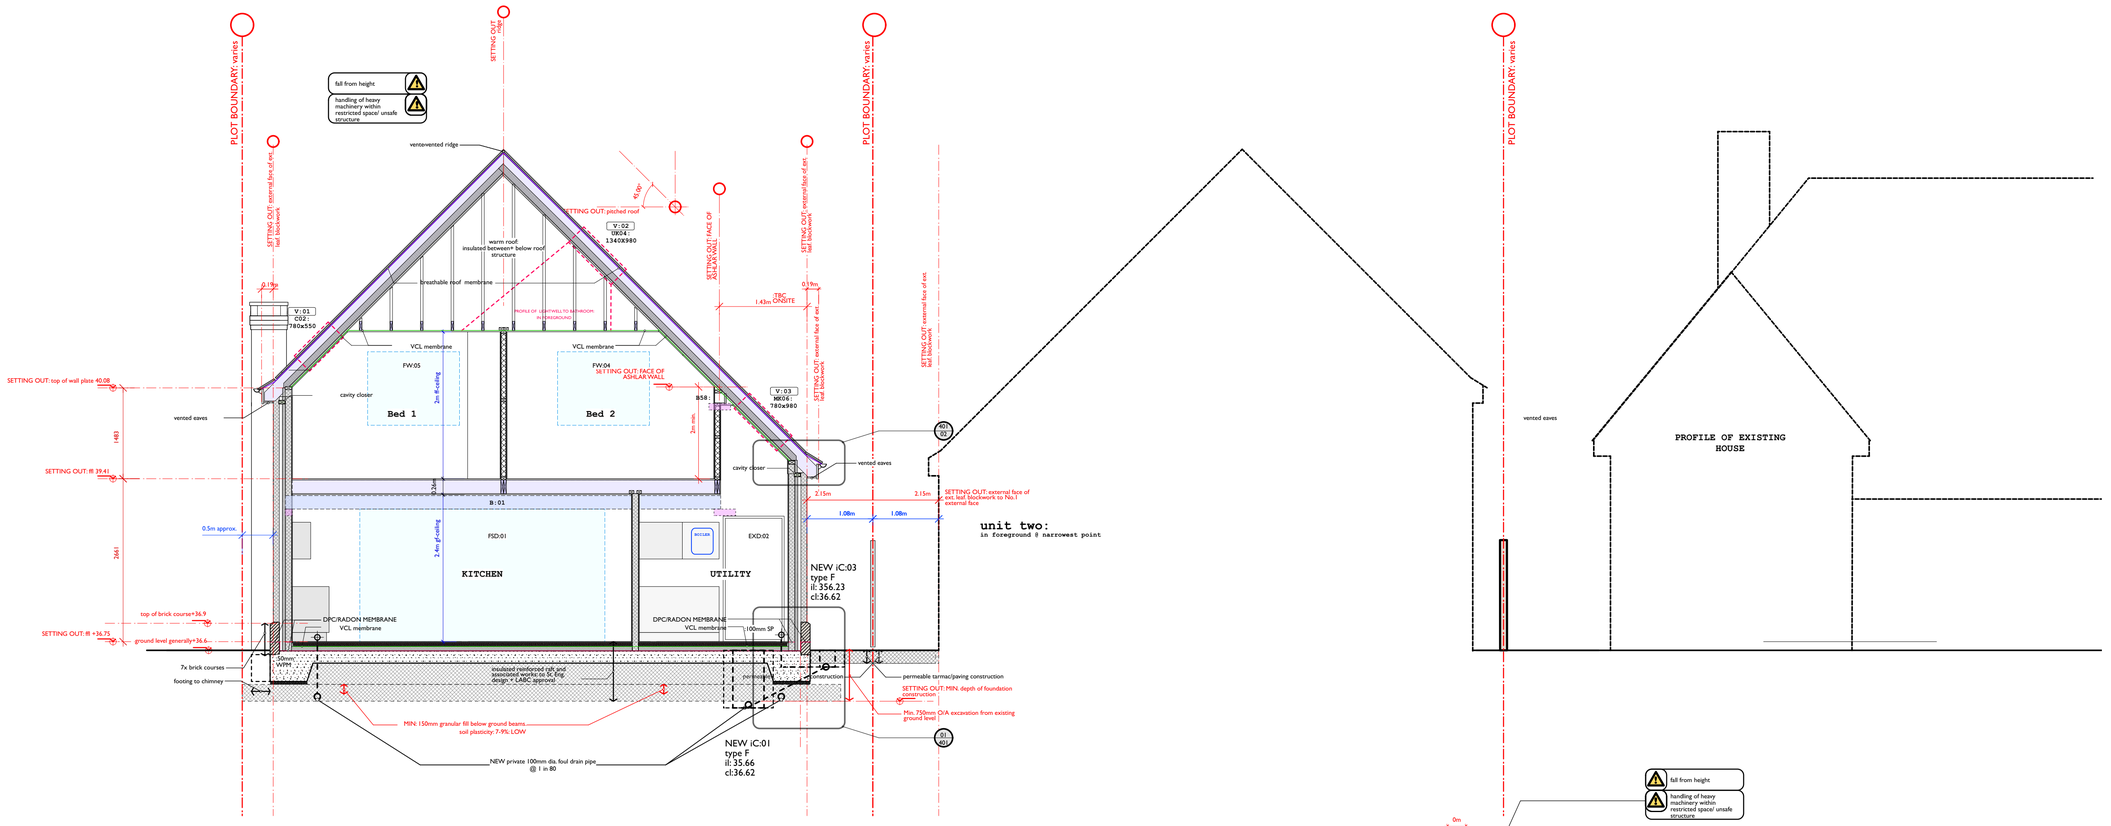

SECTION A-A:

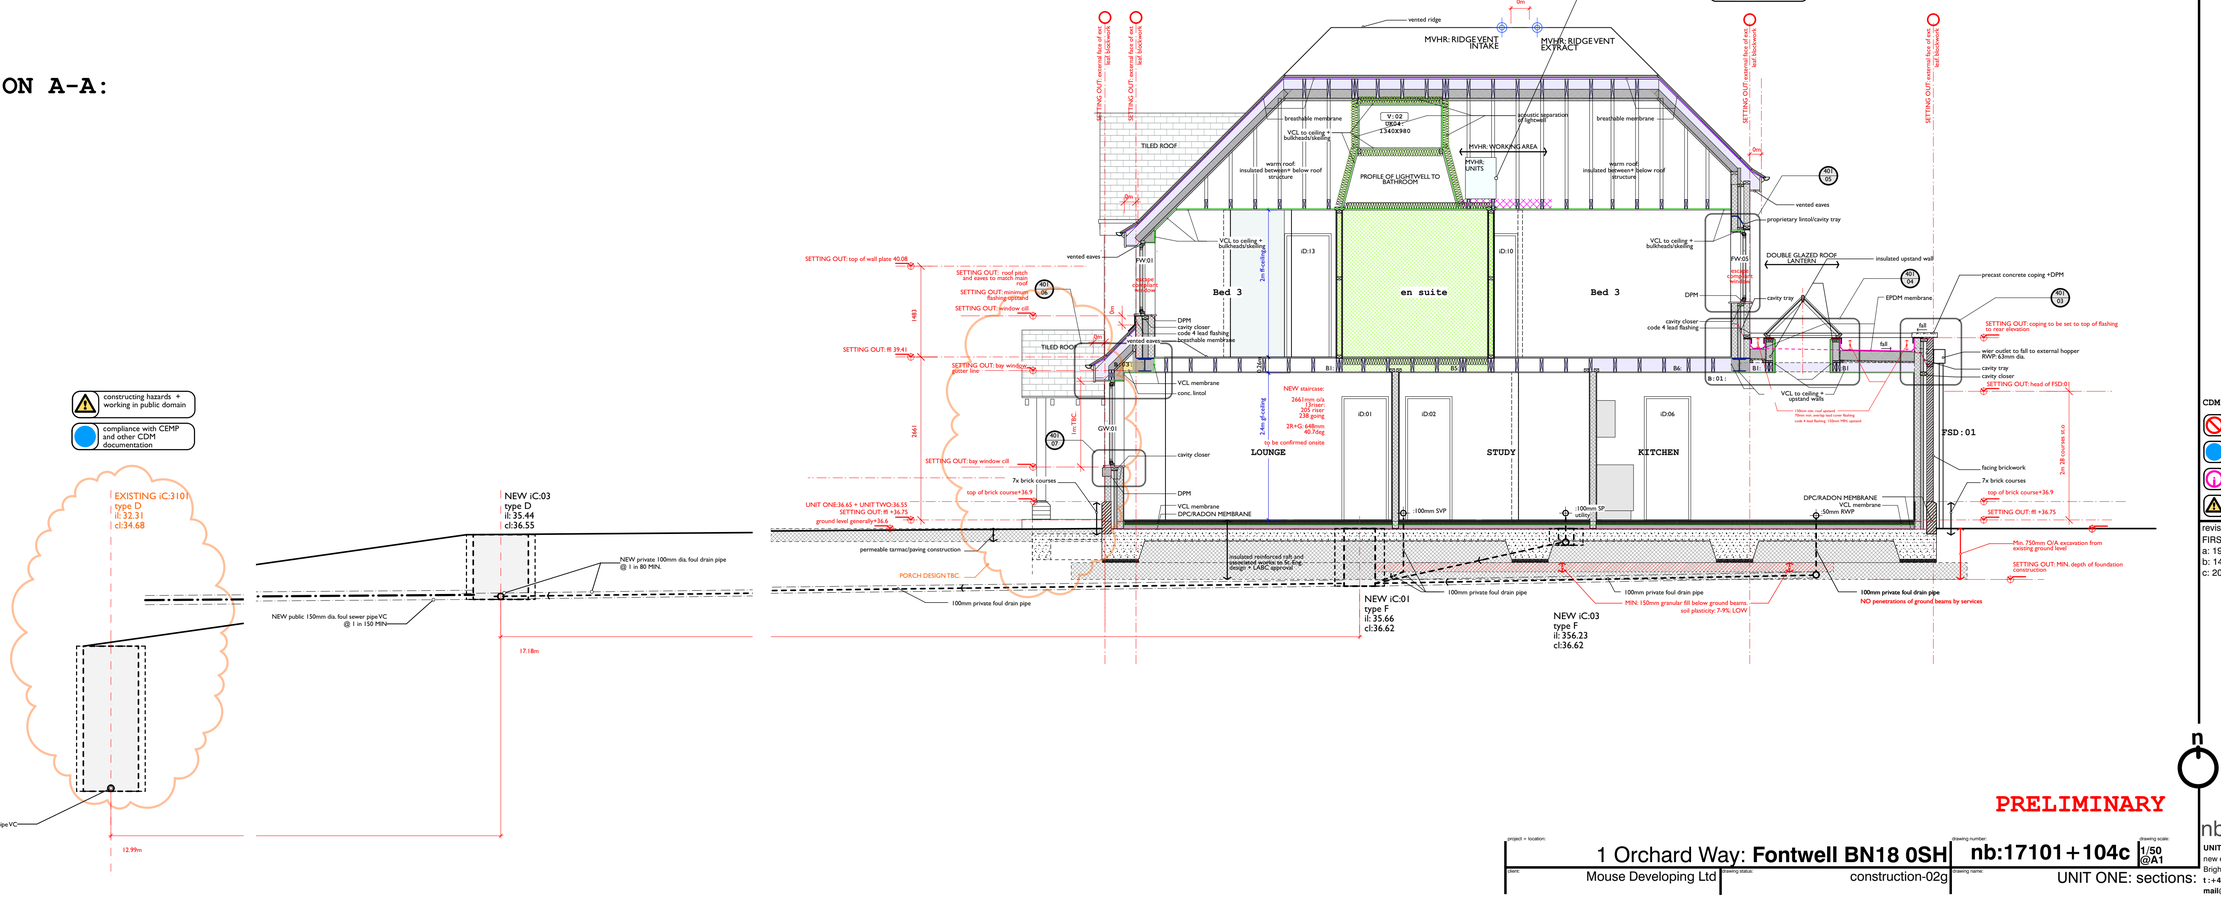

This drawing is protected under The Copyright, Designs and Patents Act 1988

THIS DRAWING IS TO BE READ IN CONJUNCTION WITH ALL OTHER PROJECT, CONSULTANT + SPECIALIST CONTRACTORS DOCUMENTATION
Do not scale.
Figured dimensions only are to be taken from this drawing.
All dimensions are to be checked on site before any work is put in hand.

notes:

key:

CDM :
- avoid or refrain from a particular action
- indicates a required particular action by the contractor
- relevant information
- significant hazard

revisions:
FIRST ISSUE:
a: 19.05.2021
b: 14.09.2021+ LABC/BC issue
c: 20.09.2021+ LABC/BC issue

PRELIMINARY

project + location: 1 Orchard Way: **Fontwell BN18 0SH**
drawing number: **nb:17101+104c**
drawing scale: 1/50 @A1
client: Mouse Developing Ltd
drawing status: construction-02g
drawing name: UNIT ONE: sections:

nb:architects+
UNIT FIVE level four south
new england house, new england street
Brighton, East Sussex, BN1 4GH
t: +**44(0)1273 609603**
mail@ nbarchitecture.com