
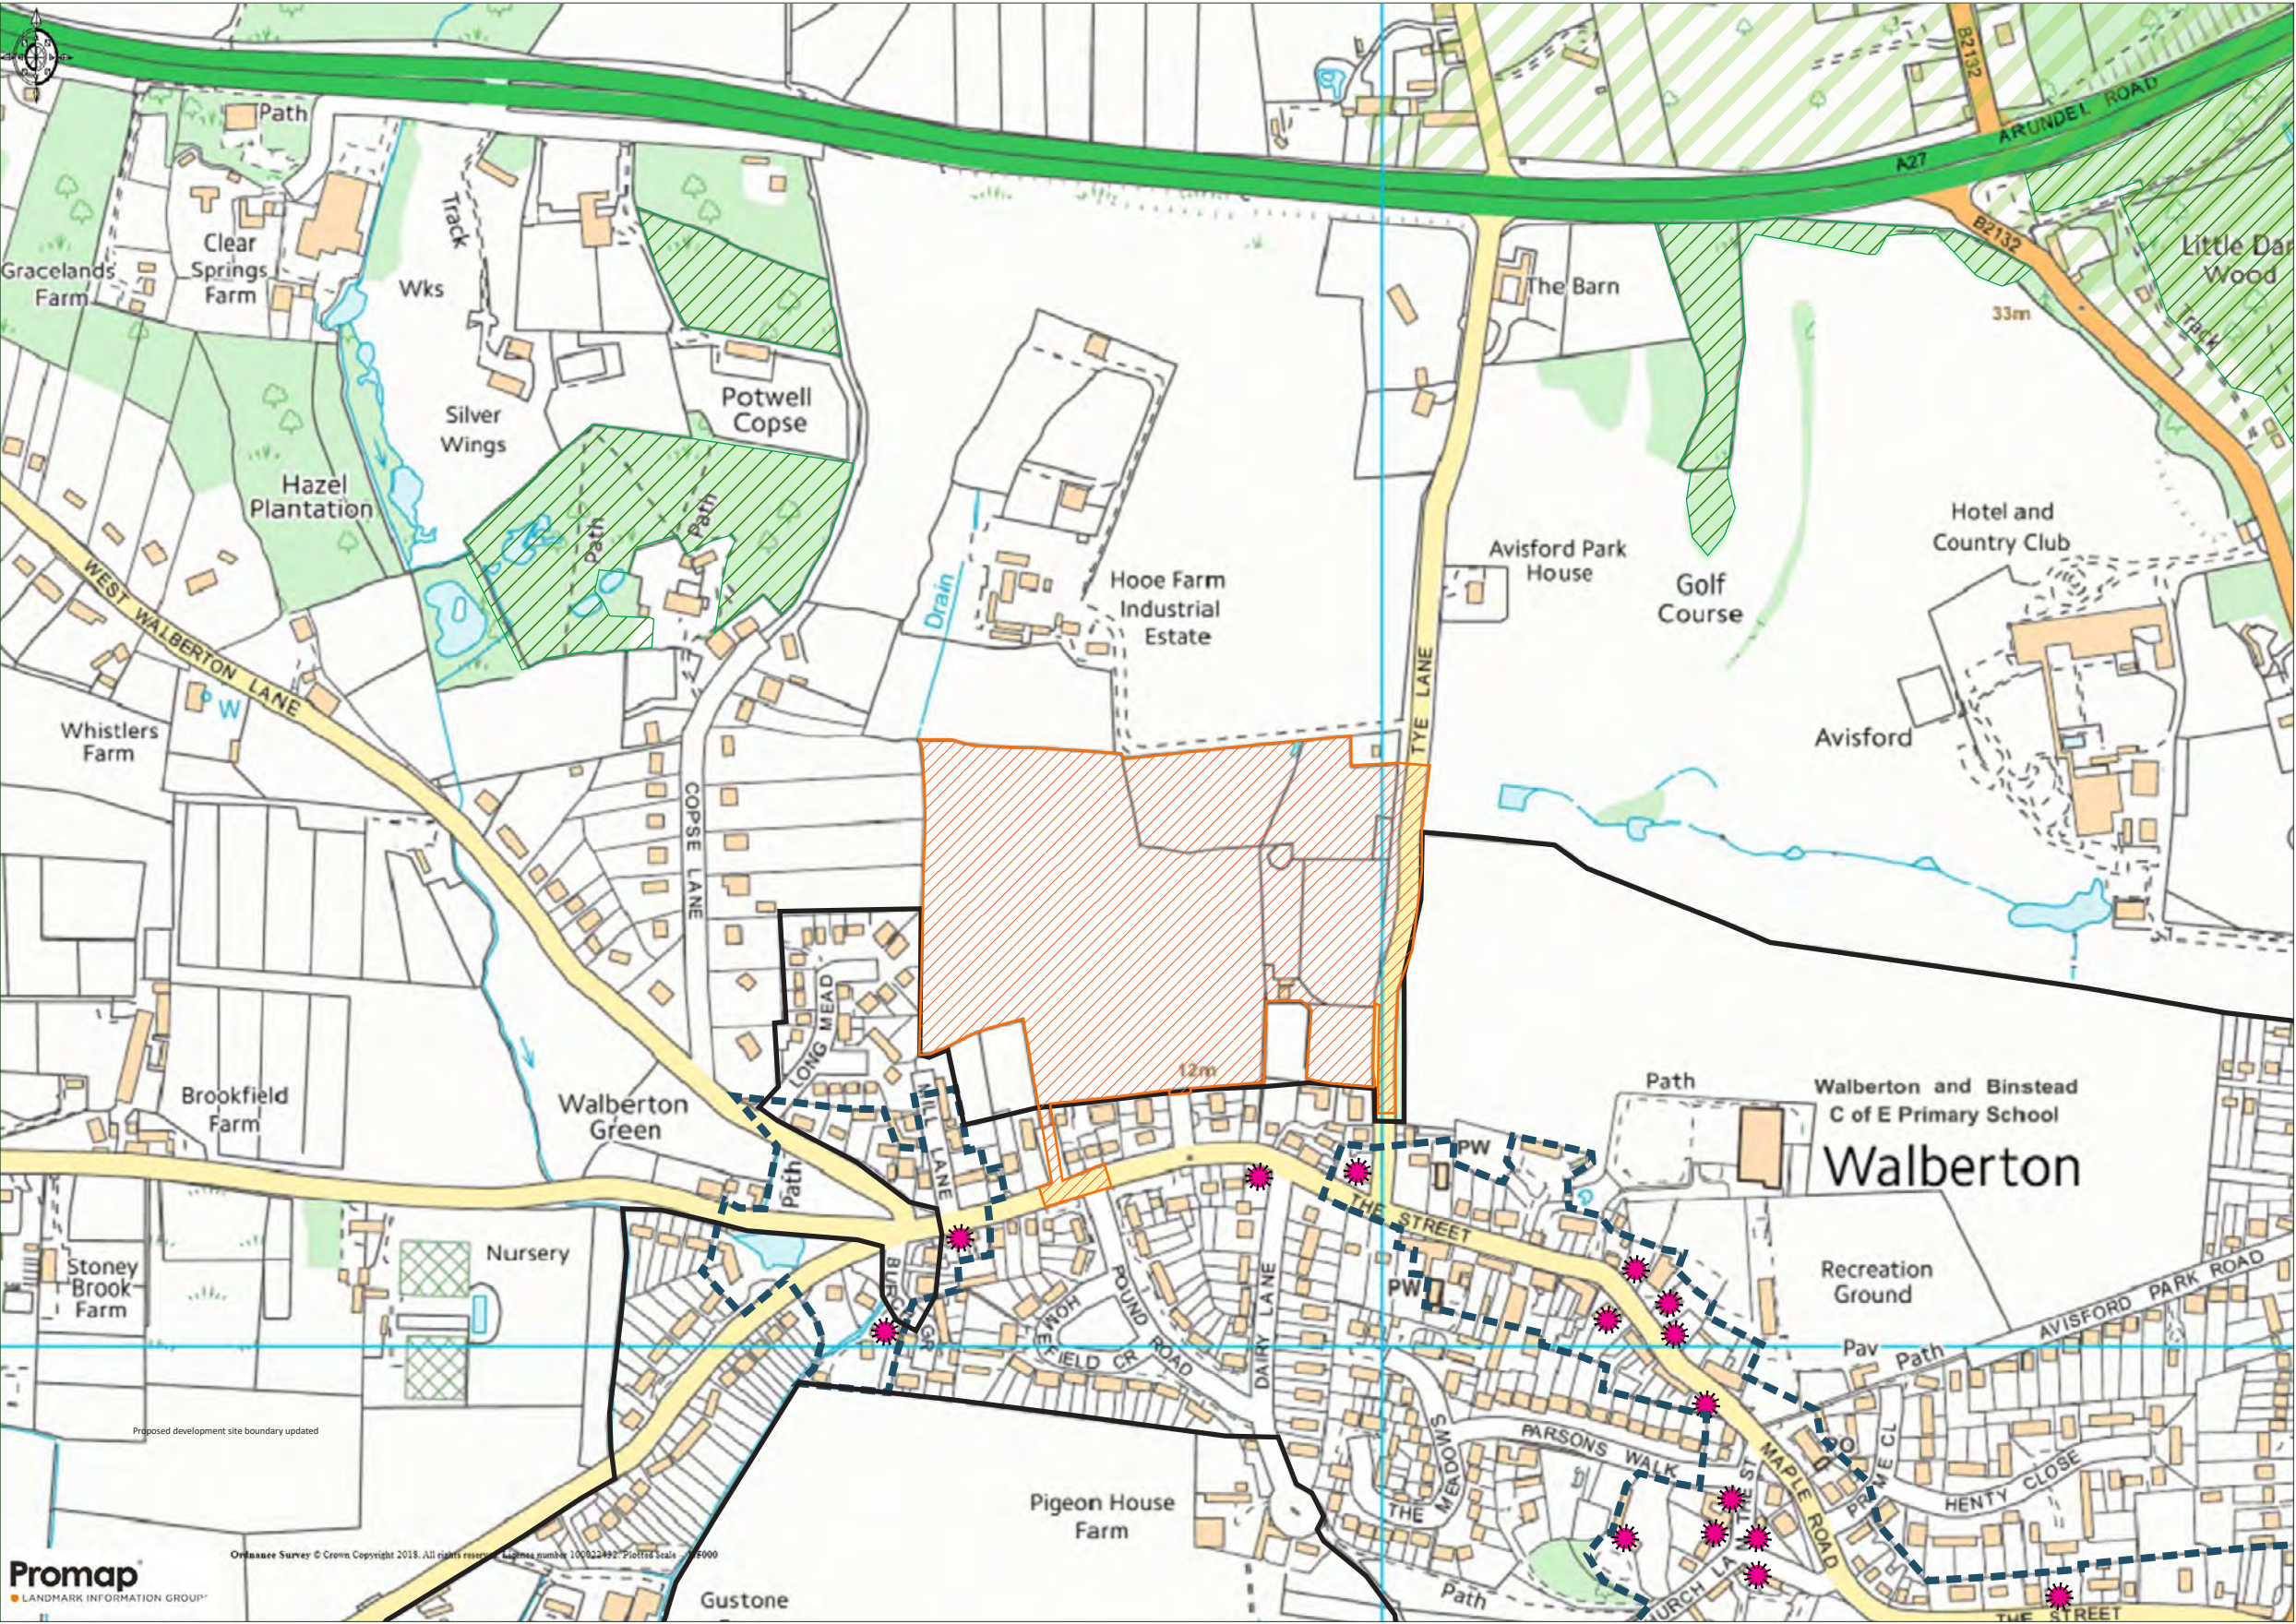


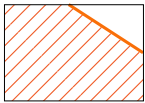



KEY

Proposed Development Site Area

Built Up Area Boundary

South Downs National Park

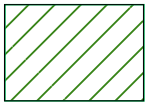
Ancient and Semi-Natural Woodland

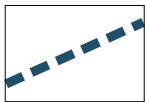Walberton Conservation Areas

Listed Buildings



REV	DESCRIPTION	DATE	INITIALS
01	Proposed development site boundary updated	21-09-20	AR

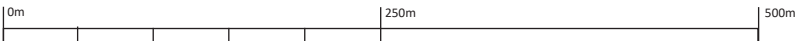

Ramsay & Co
Landscape Architecture
The Studio, 68 Cuckfield Road, Hurstpierpoint, West Sussex, BN6 9SB
T: 01273 834 198 M: 07973 770047 E: landscape@ramsayandco.com www.ramsayandco.com

Project Title
Land West of Tye Lane, Walberton, West Sussex
Drawing Title
Figure 02: Landscape and Planning Policy Designations

Scale 1:5,000@A3	Initials AR	Date 12-08-20
Drawing Number RCO / 232 / Figure 02	Revision 01	