
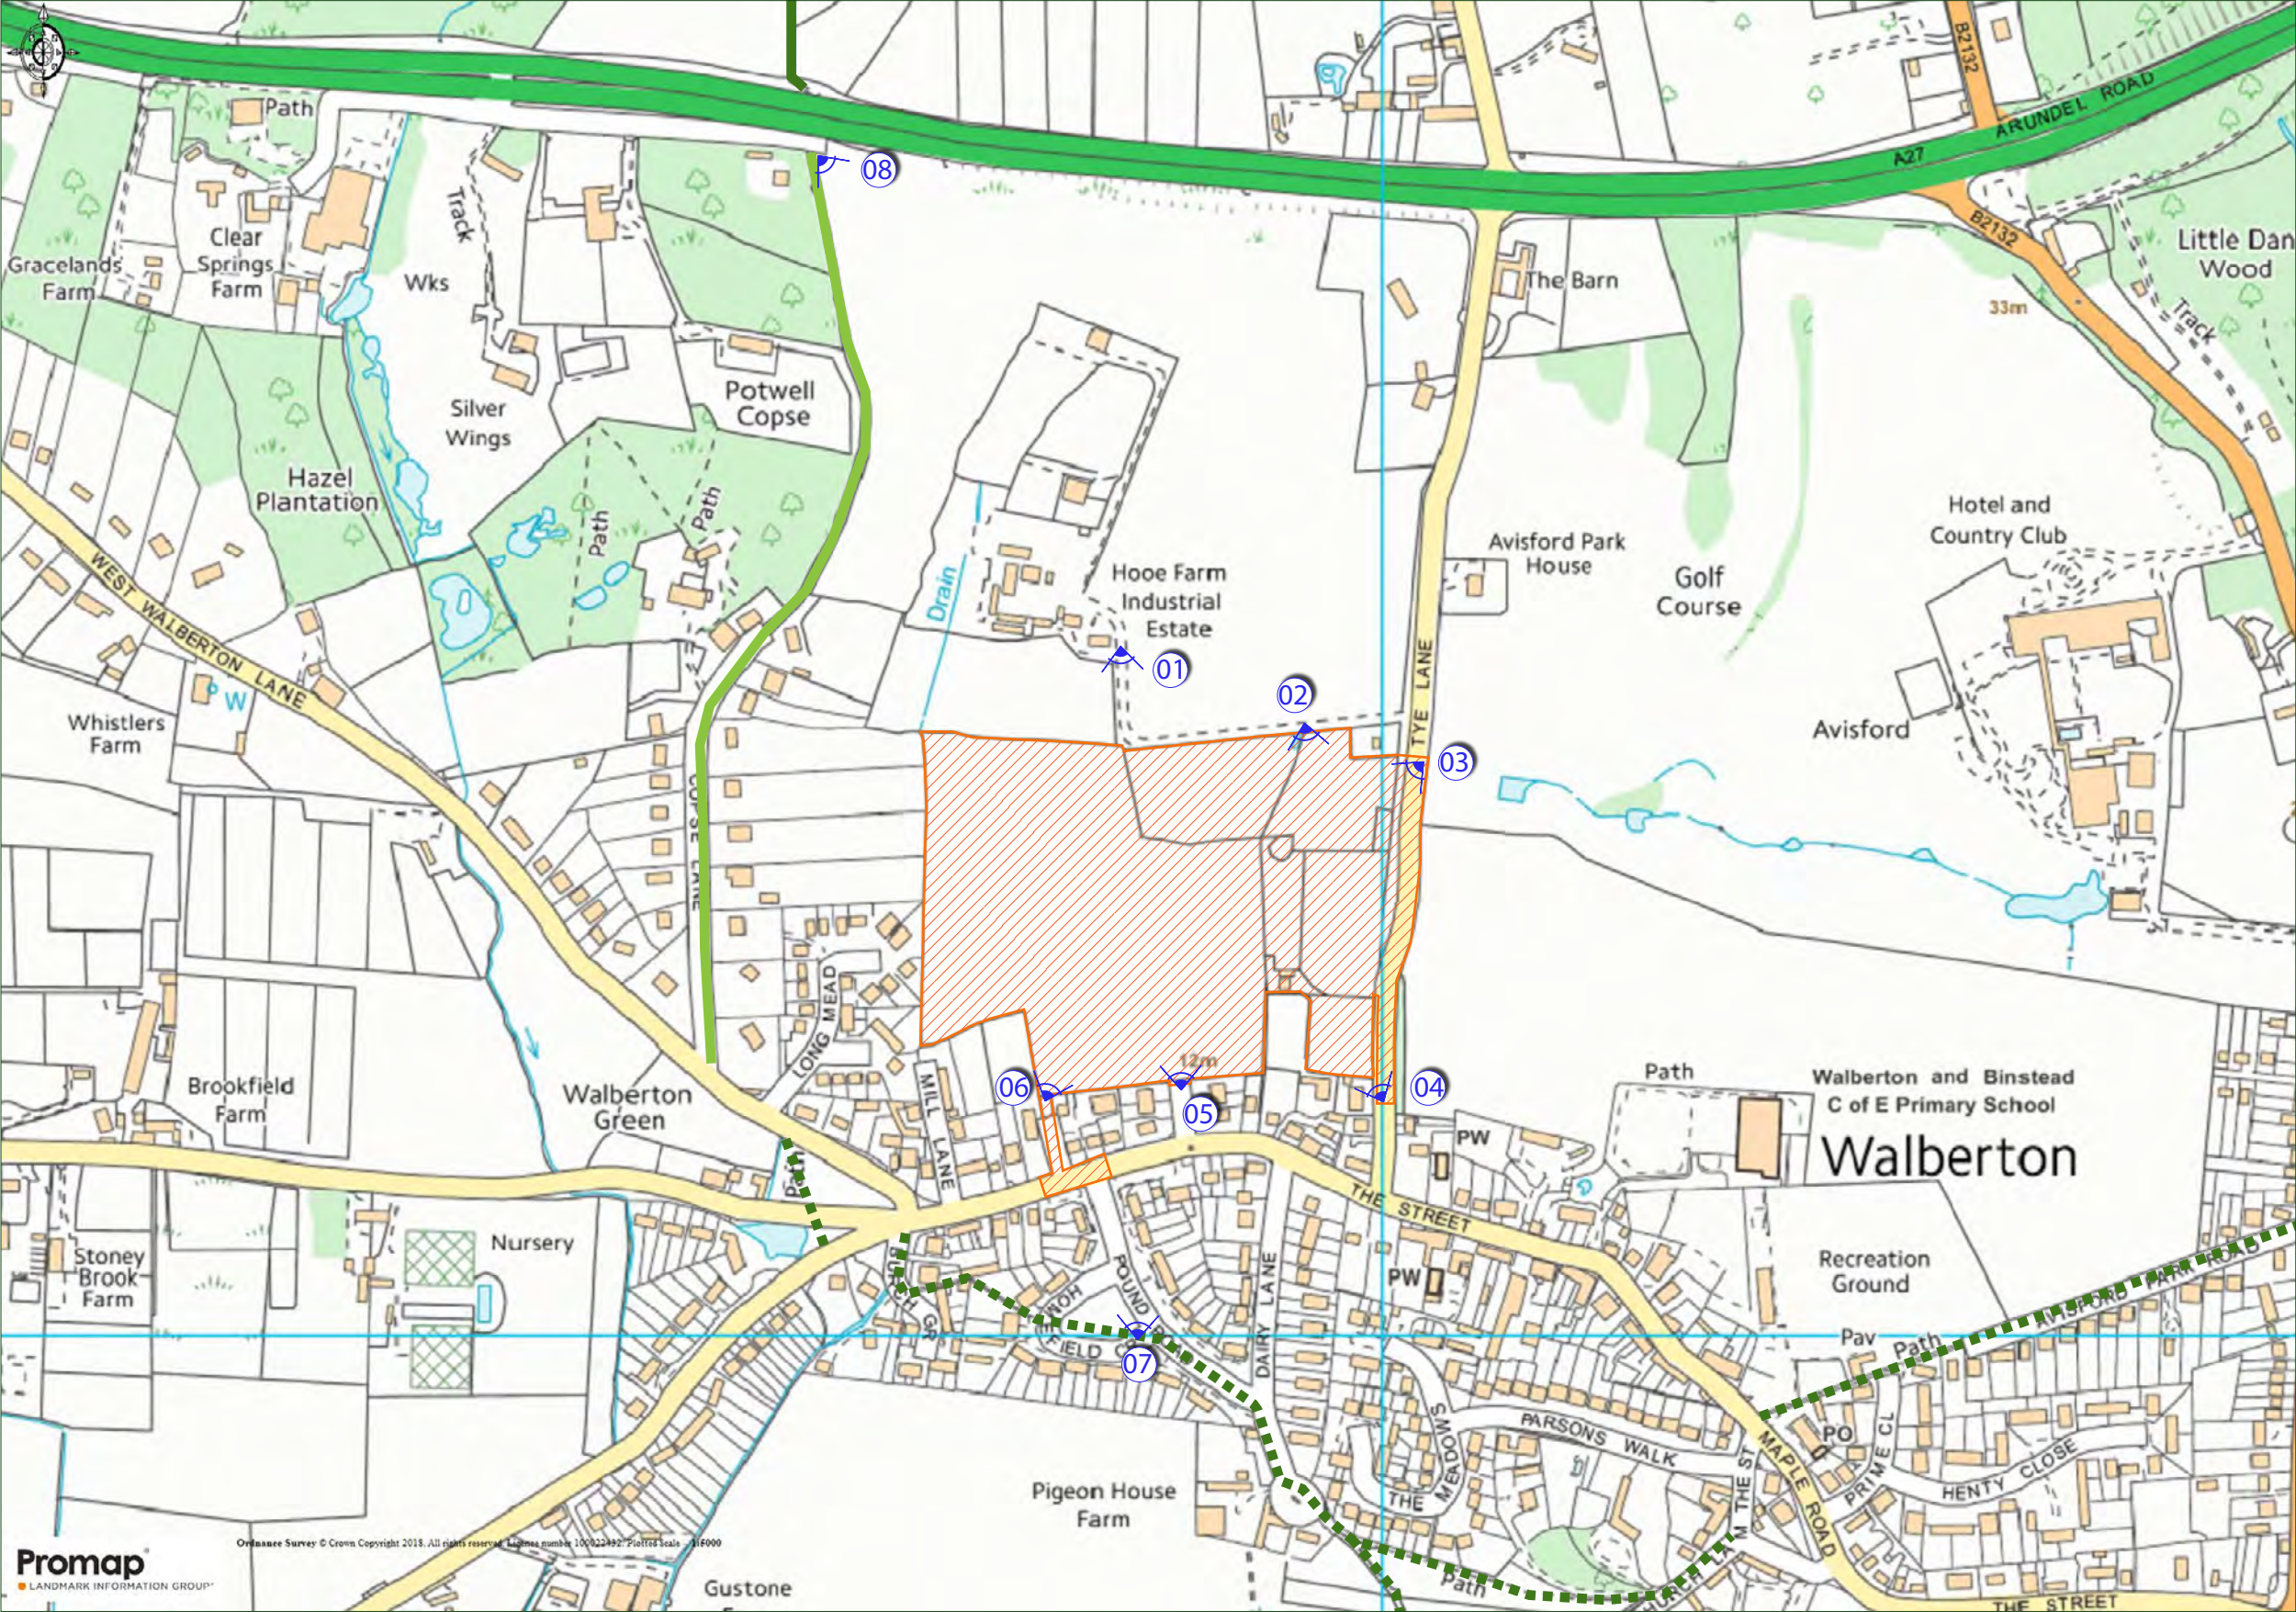
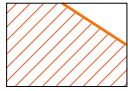
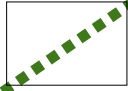


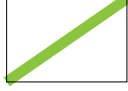

KEY

Proposed Development Site Area

PROW: Footpath

PROW: Bridleway

Viewpoint Locations



REV	DESCRIPTION	DATE	INITIALS
01	Layout updated with ZTV	12-08-20	AR
02	Layout updated additional viewpoint	05-09-20	AR
03	Proposed development site boundary updated	21-09-20	AR



Ramsay & Co
Landscape Architecture
The Studio, 68 Cuckfield Road, Hurstpierpoint, West Sussex, BN9 9SB
T: 01273 834 198 M: 07973 770047 E: landscape@ramsayandco.com www.ramsayandco.com

Project Title	Scale	Initials	Date
Land West of Tye Lane, Walberton, West Sussex	1:5,000@A3	AR	22-05-18
Drawing Title	Drawing Number	Revision	
Figure 01: Viewpoint Locations	RCo / 232 / Figure 01	03	