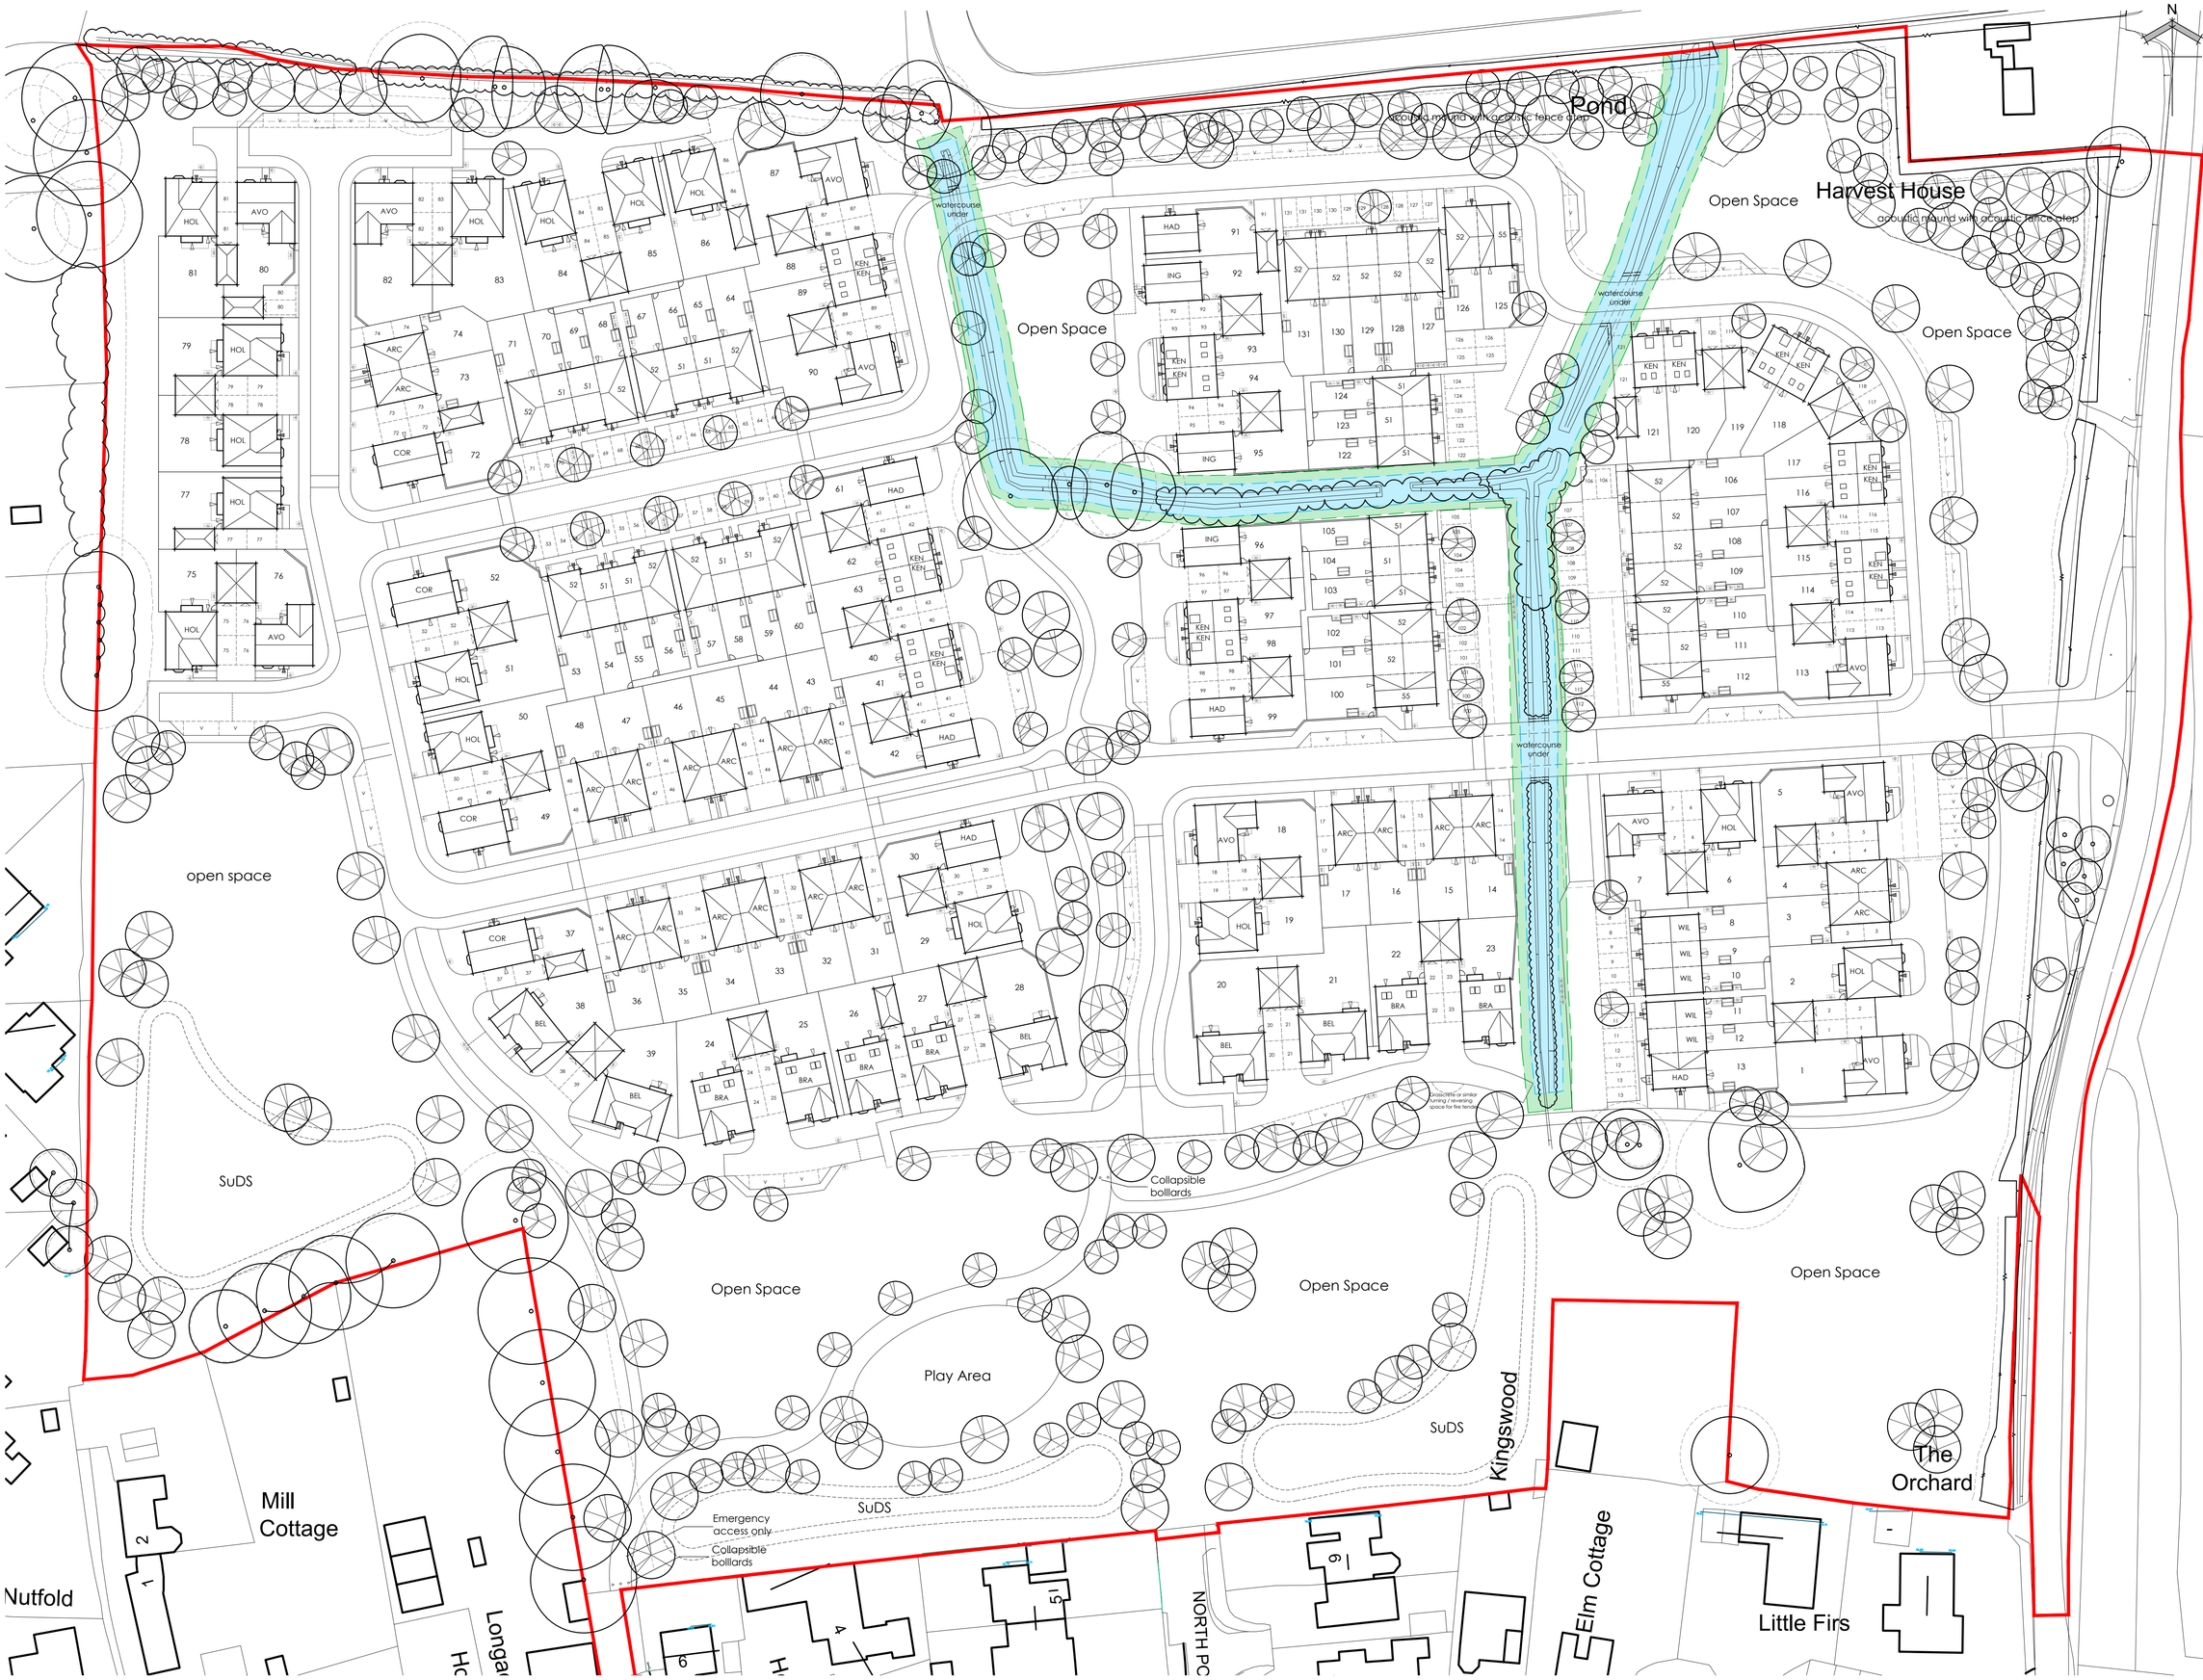


© This drawing and the works depicted contains information that is the copyright of Carlton Design Partnership Ltd. This drawing may also contain copyrighted information of third parties. This drawing or part thereof may not be reproduced, re-used or altered except with the written permission of the originators. No liability will be accepted for amendments made by third parties. Scaled measurements must not be taken from this drawing, other than for planning purposes. Any discrepancy or disparity must be notified to the originator in writing. This drawing may contain Ordnance Survey Data that is subject to Crown Copyright. All Rights reserved.

| Rev | Date | Drawn | Checked |
|---|---|---|---|
| - | 20/01/22 | PH | |
| FIRST ISSUE | | | |
| A | 26/01/22 | PH | |
| PLOT 116 ADDED | | | |
| B | 28/01/22 | PH | |
| TREE SURVEY ADDED<br>PLOTS 75-76 AND 95, 124-126 SHIFTED | | | |
| C | 18/02/22 | PH | |
| RE-PLANNED TO AVOID WATERCOURSE TO NORTH EAST OF SITE.<br>STRUCTURES & HARDSTANDING MOVED CLEAR OF WATERCOURSE BUFFER AREAS | | | |
| D | 23/02/22 | PH | |
| VISITOR SPACES OF PLOTS 89-90 RELOCATED.<br>WESTERN PARCELS SHIFTED FROM BOUNDARY.<br>PLOT 80 GARAGE RELOCATED.<br>PLOTS 77-79 GARDEN DEPTHS REDUCED TO 11m | | | |

## Legend

- Application Boundary
- Indicative Tree Position
- Indicative Landscaping
- Existing Tree
- Existing Tree
- Existing Hedge
- Parking Space
- Main Entrance
- Secondary Entrance
- Garage Entrance
- Bin Storage Area
- Bin Collection Point
- BS — Communal Bin Store
- CS — Communal Cycle Store
- Shed Location
- 1.8m Brick Wall
- 1.8m Closed Board Fence
- 1.8m Larchlap Fence
- Indicative Culvert headwall
- 1.5m buffer zone from top of bank
- 3m buffer zone from top of bank

Project:
TYE LANE
WALBERTON
WEST SUSSEX

Drawing Title:
SITE LAYOUT
SCHEME 5

DAVID WILSON HOMES
WHERE QUALITY LIVES

carlton design partnership
Selwyn House, 306 Castle Way, Southampton, SO14 2AH
023 8011 8866 www.carltondesignpartnership.com

1:500 @A1 | 0 5 10 15 20 25m

Drg No: 210824/SL01/SL Rev: D

X:\CARLTON PROJECTS\WARRIOTS\DTP\WARRIOTS LANE WALBERTON\SITE LAYOUT\SITE LAYOUT 40

ARUN DISTRICT COUNCIL WA/27/22/OUT