


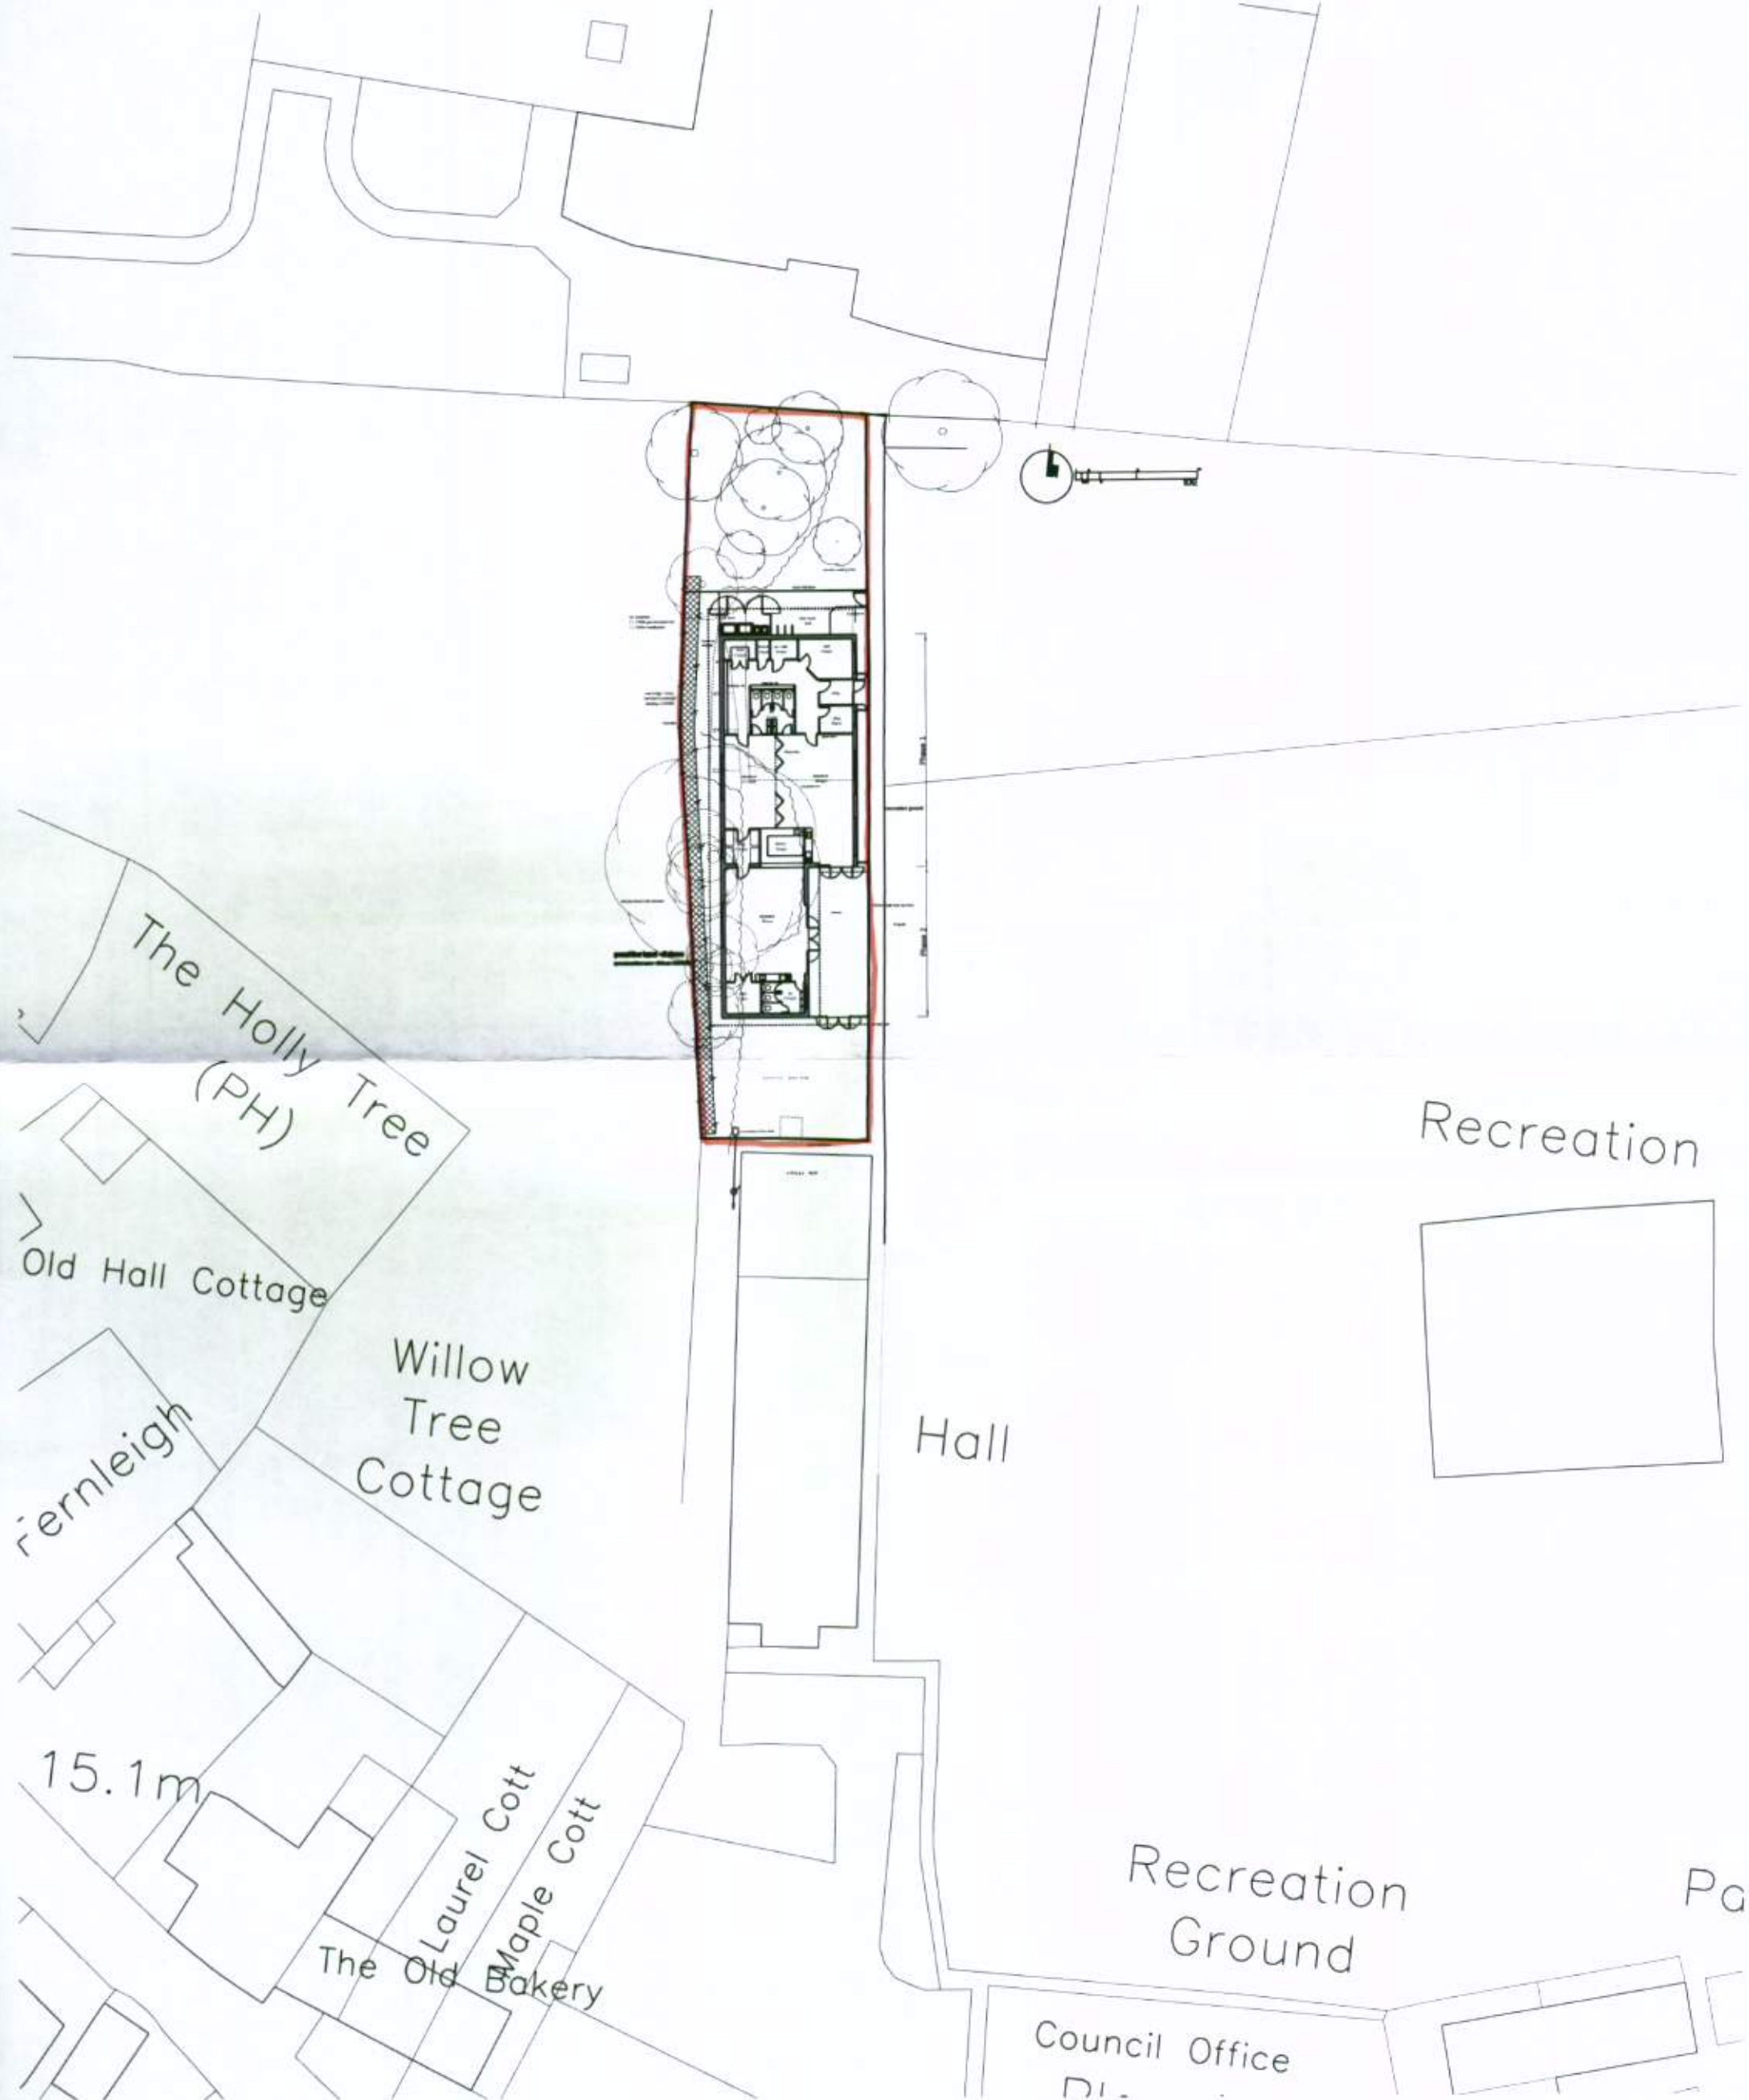

UNIT 2, MARTINS BARN, BIRDHAM ROAD
CHICHESTER, WEST SUSSEX, PO20 7BX
TEL: 01243 514131 FAX: 01243 511488
office@the-seaman-partnership.co.uk
www.the-seaman-partnership.co.uk

Project
Walberton Pre-School
Walberton
Drawing
Block Plan

Date
jan 2011
Scales
1:500
Job No
TSP 356
Drawn by
sab
Status
planning
Dwg No
02
Revision

the
SEAMAN
PARTNERSHIP
Ltd