



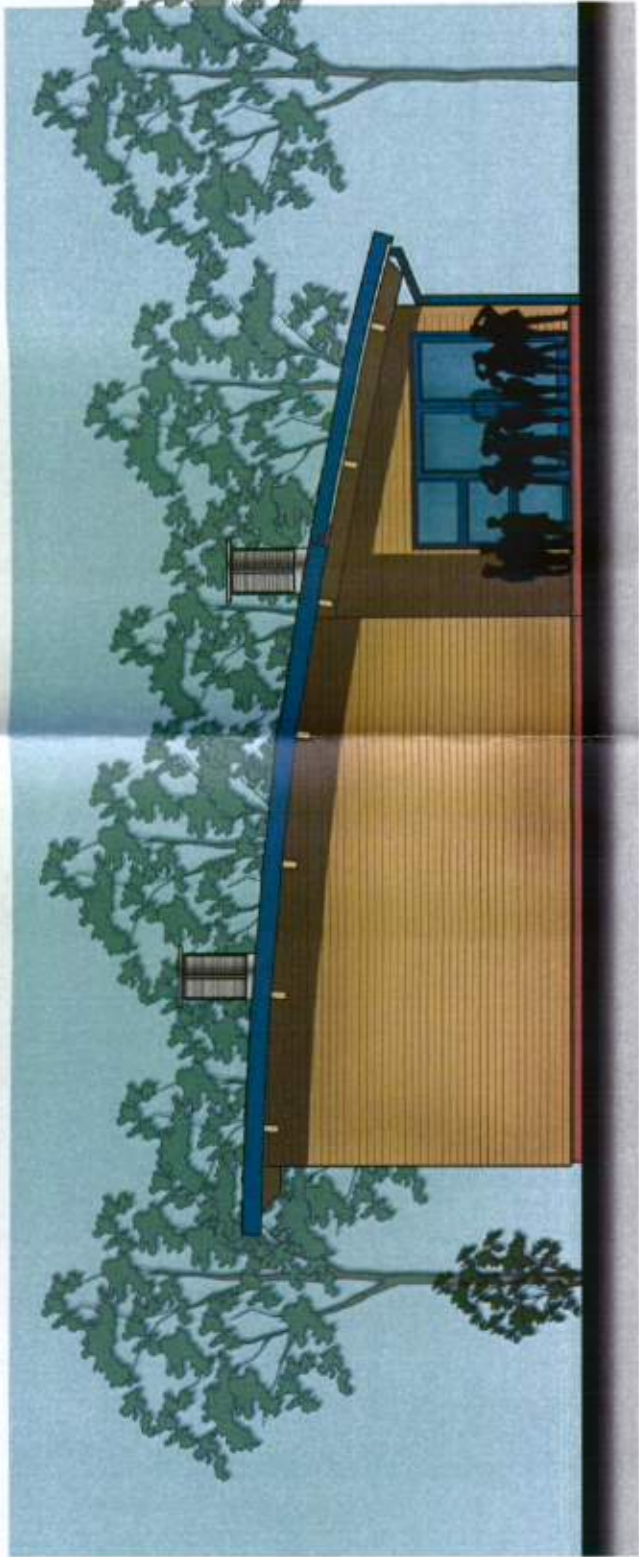

south elevation

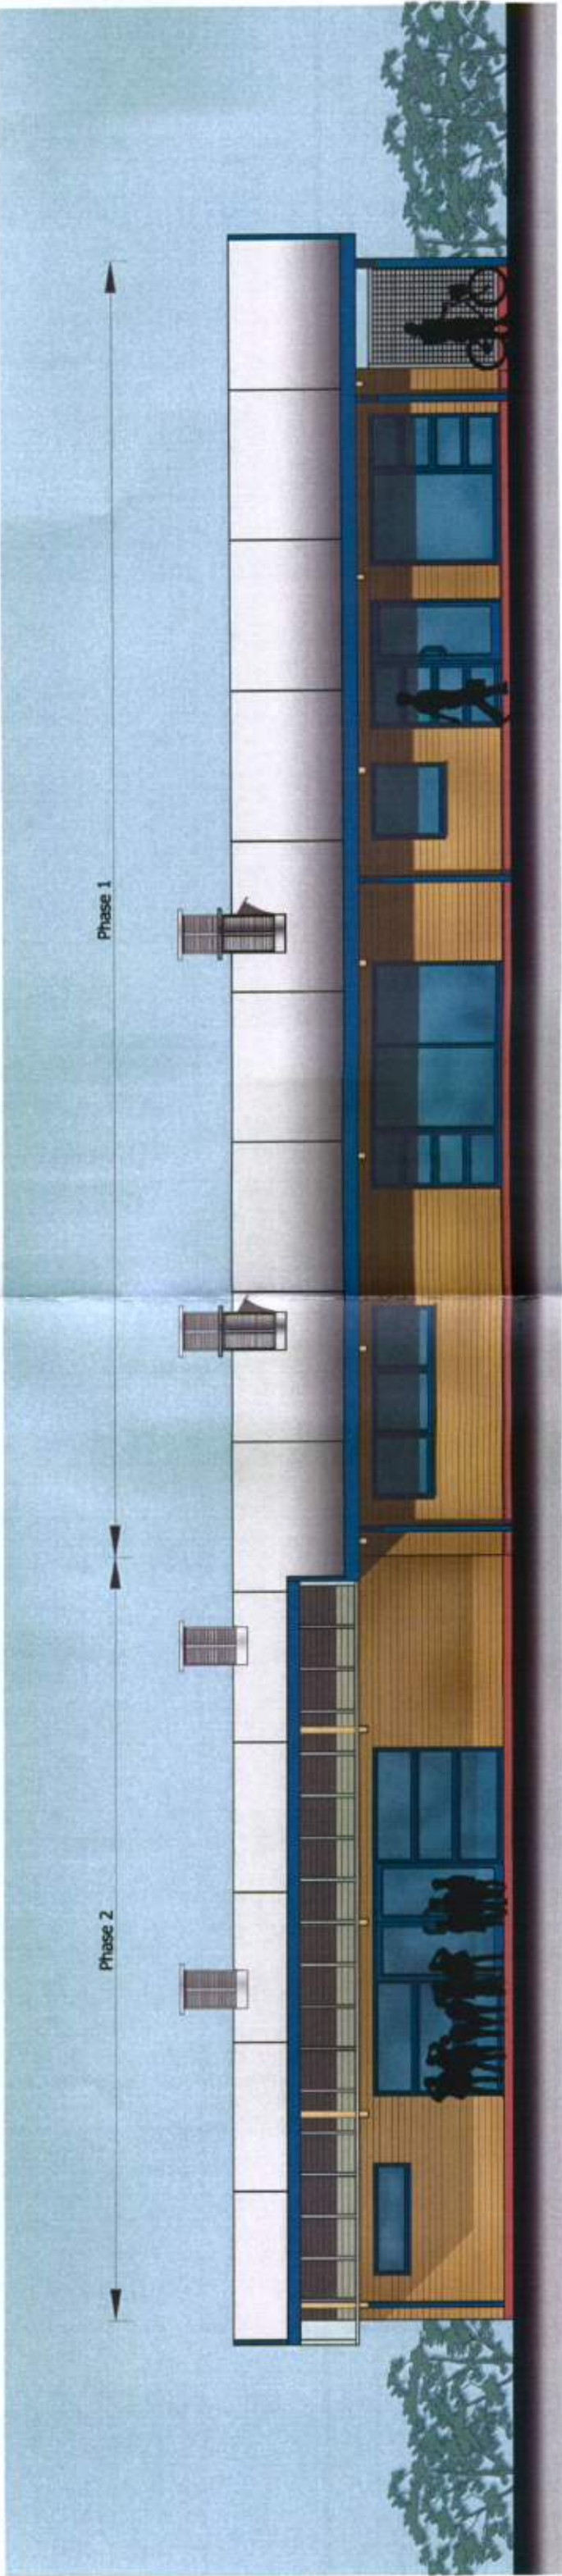

east elevation - roof - epdm single ply membrane / canopy - polycarbonate / walls - brick base + horizontal boarding / windows + doors - powder coated aluminium / nw goods - aluminium