


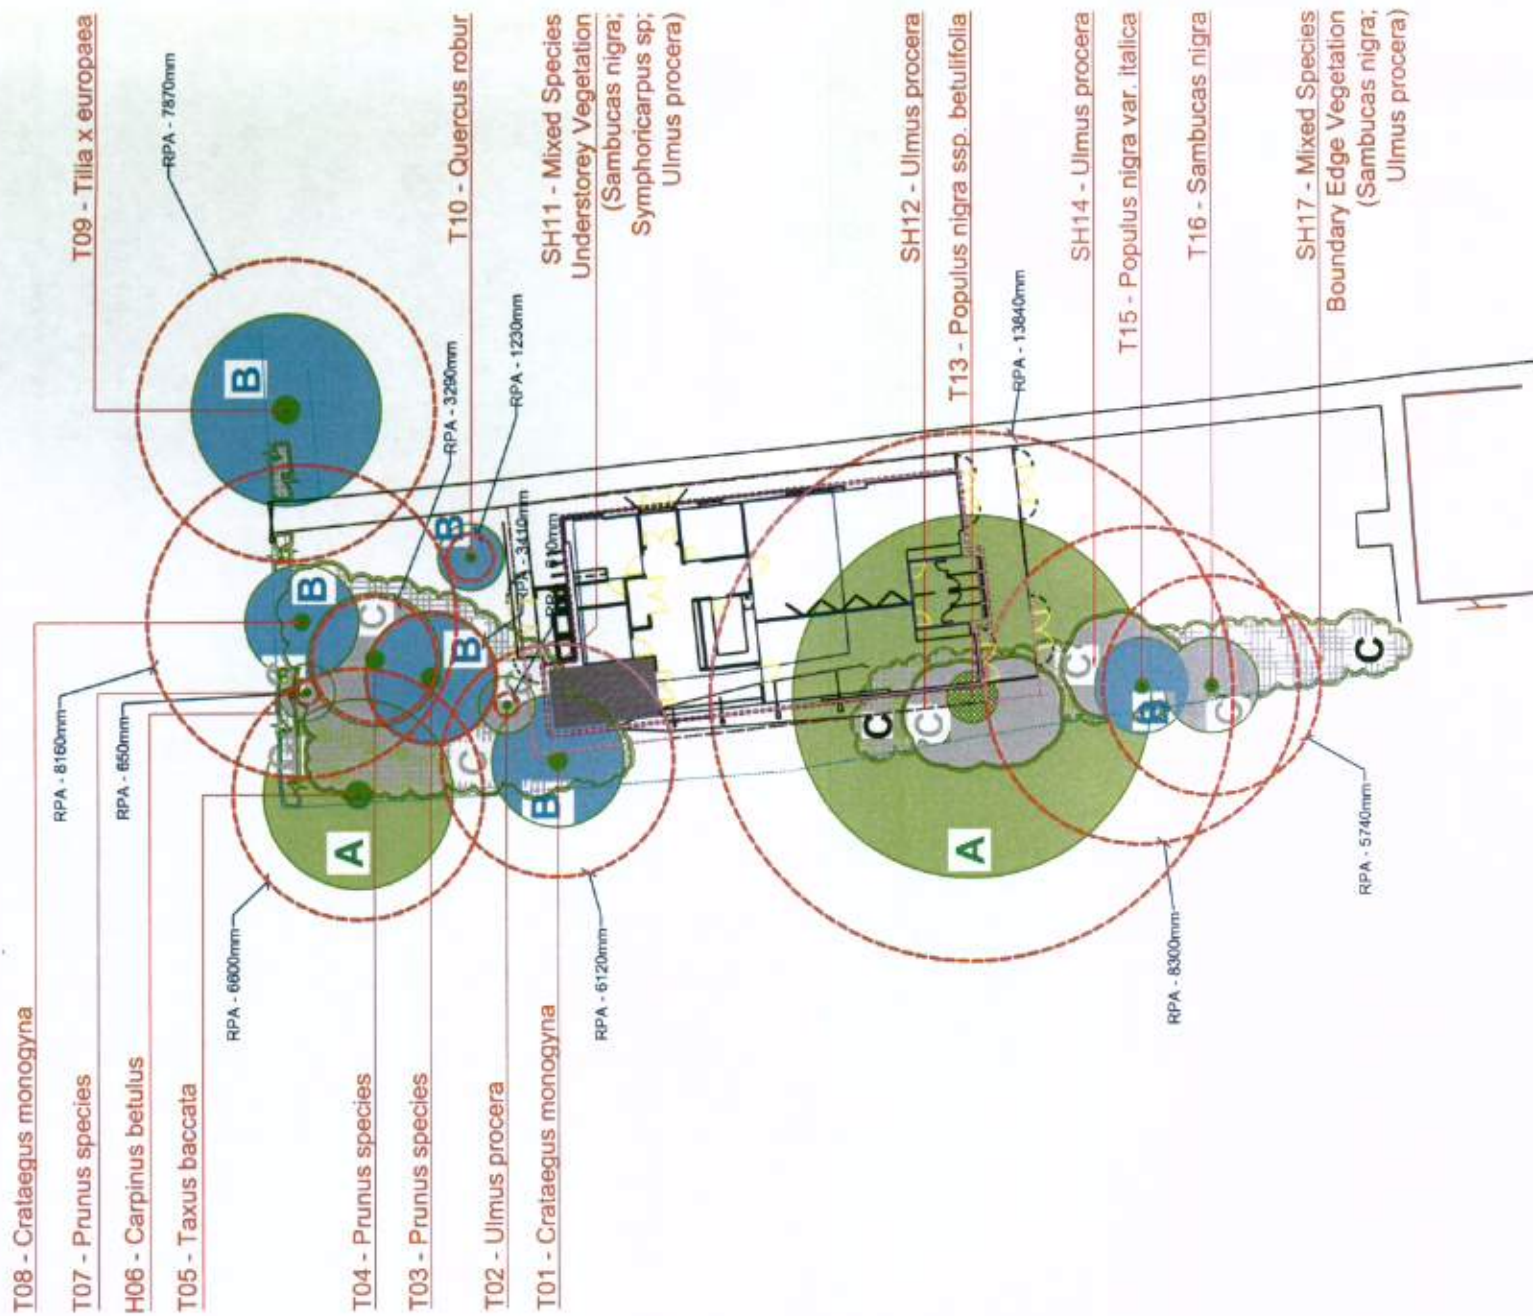

Legend




Rev	Description	Date	Initials
01	Issue	08/10/10	LM

Lizard Landscape Design



Project Site	Walberton Pre-School
Client	West Sussex
Drawing title	Tree Constraints Plan

Scale	1:200/BA1	Drawn	KM	Date	10/06/10
	1:400/BA3	Approved			
Drawing No	LLD303 / 01	Revision			00
Client Name	West Sussex	Client Ref			

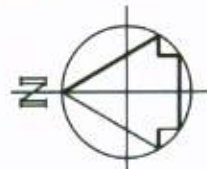

Tree Constraints Plan

Walberton Pre-School, West Sussex.