

Legend


-  Site Survey Area.
-  Tree and Shrub Numbers.
-  Tree Root Protection Areas
Tree Root Protection Areas calculated and specified in accordance with BS 5837:2005 - 'Trees in Relation to Construction'.
-  Existing Trees to be Retained and Protected on Site.
All tree protection to be in accordance with BS 5837:2005 - 'Trees in Relation to Construction'.
-  Existing Trees to be Removed from Site Prior to Tree Protection.
-  Existing Hedge / Shrub Planting Areas to be Retained and Protected on Site During the Construction Process.
-  Existing Hedge / Shrub Planting Areas to be Removed from Site Prior to Tree Protection.
-  Category R Trees:
Existing Trees for Removal; Fall Category.
-  Category A Trees:
Existing Trees of High Quality and Value.
-  Category B Trees:
Existing Trees of Moderate Quality and Value.
-  Category C Trees:
Existing Trees of Low Quality and Value.
-  Tree Protective Fencing
Tree Protective Fencing to be 2.3 metre height 'Hera' Welded Wire Mesh Fencing secured to a scaffolding framework, set into the existing ground, and positioned to the outside edge of the existing Tree Root Protection Area. All tree protection to be in accordance with BS 5837:2005 - 'Trees in Relation to Construction'.
-  Proposed Building Development

Rev	Description	Date	Initials
00	Planning Issue	01.11	KM

Lizard Landscape Design

Lizard Landscape Design
19 Broadwater Street East
Worthing
West Sussex
BN14 6AA
Tel: 01903 216033
Fax: 01903 214777
Email: lizardlandscape@btconnect.com

Project No			
Walberton Pre-School			
West Sussex			
Drawing title			
Tree Retention and Protection Plan			
Scale	Drawn	Date	
1:200@A1	KM	25.01.11	
1:400@A3	Approved		
Drawing No		Revision	
LLD303 / 02		00	
CAD Filename			
LLD303.dwg			

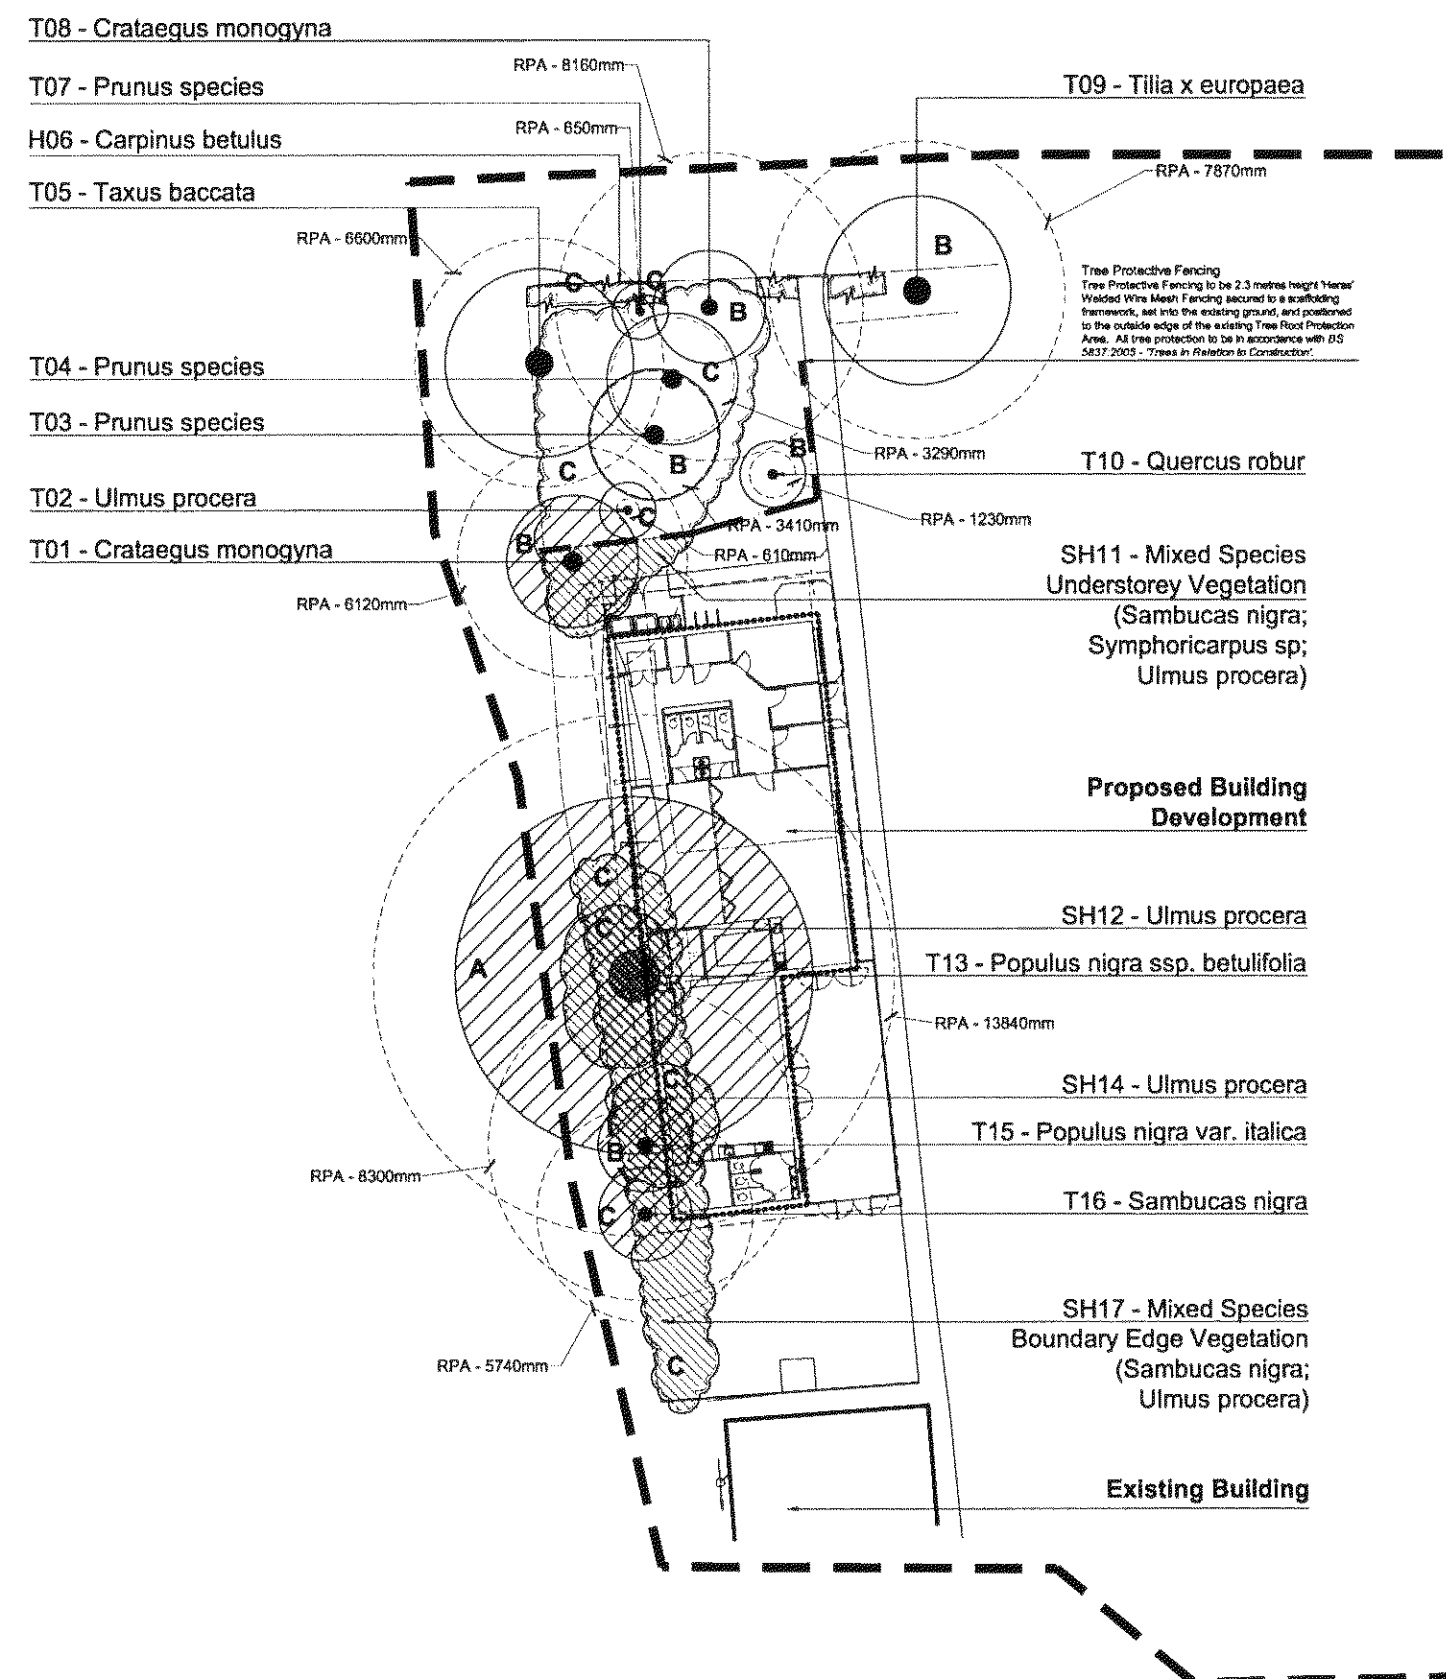

Tree Retention and Protection Walberton Pre-School, West Sussex