



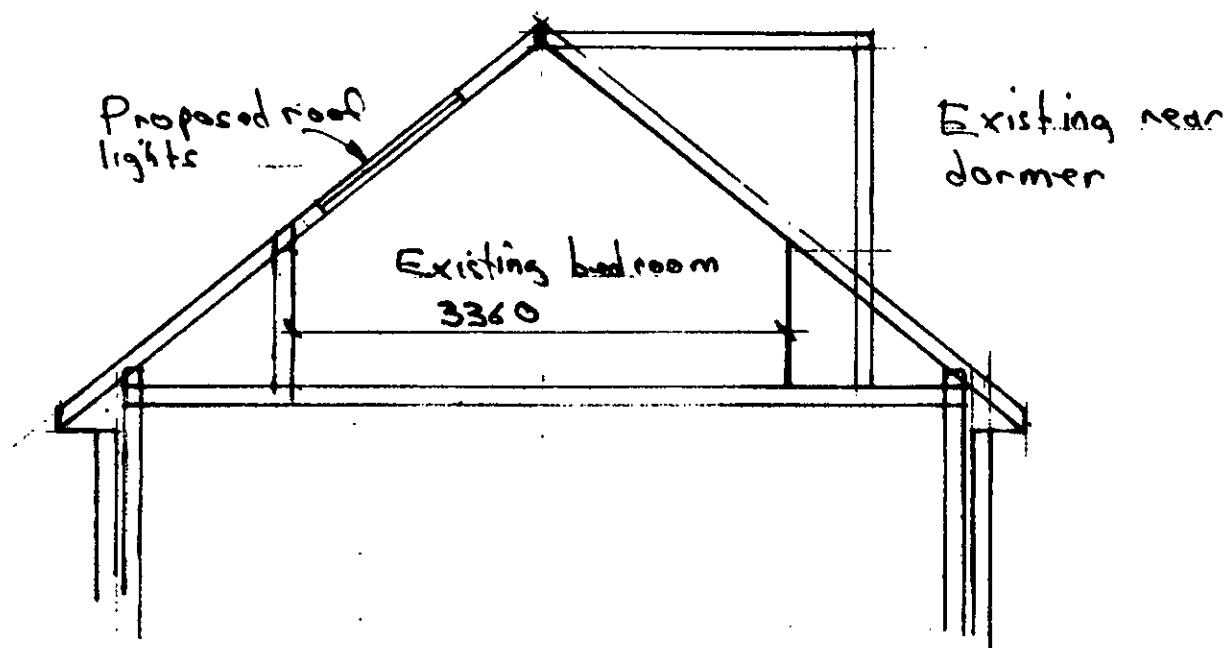

Section A-A

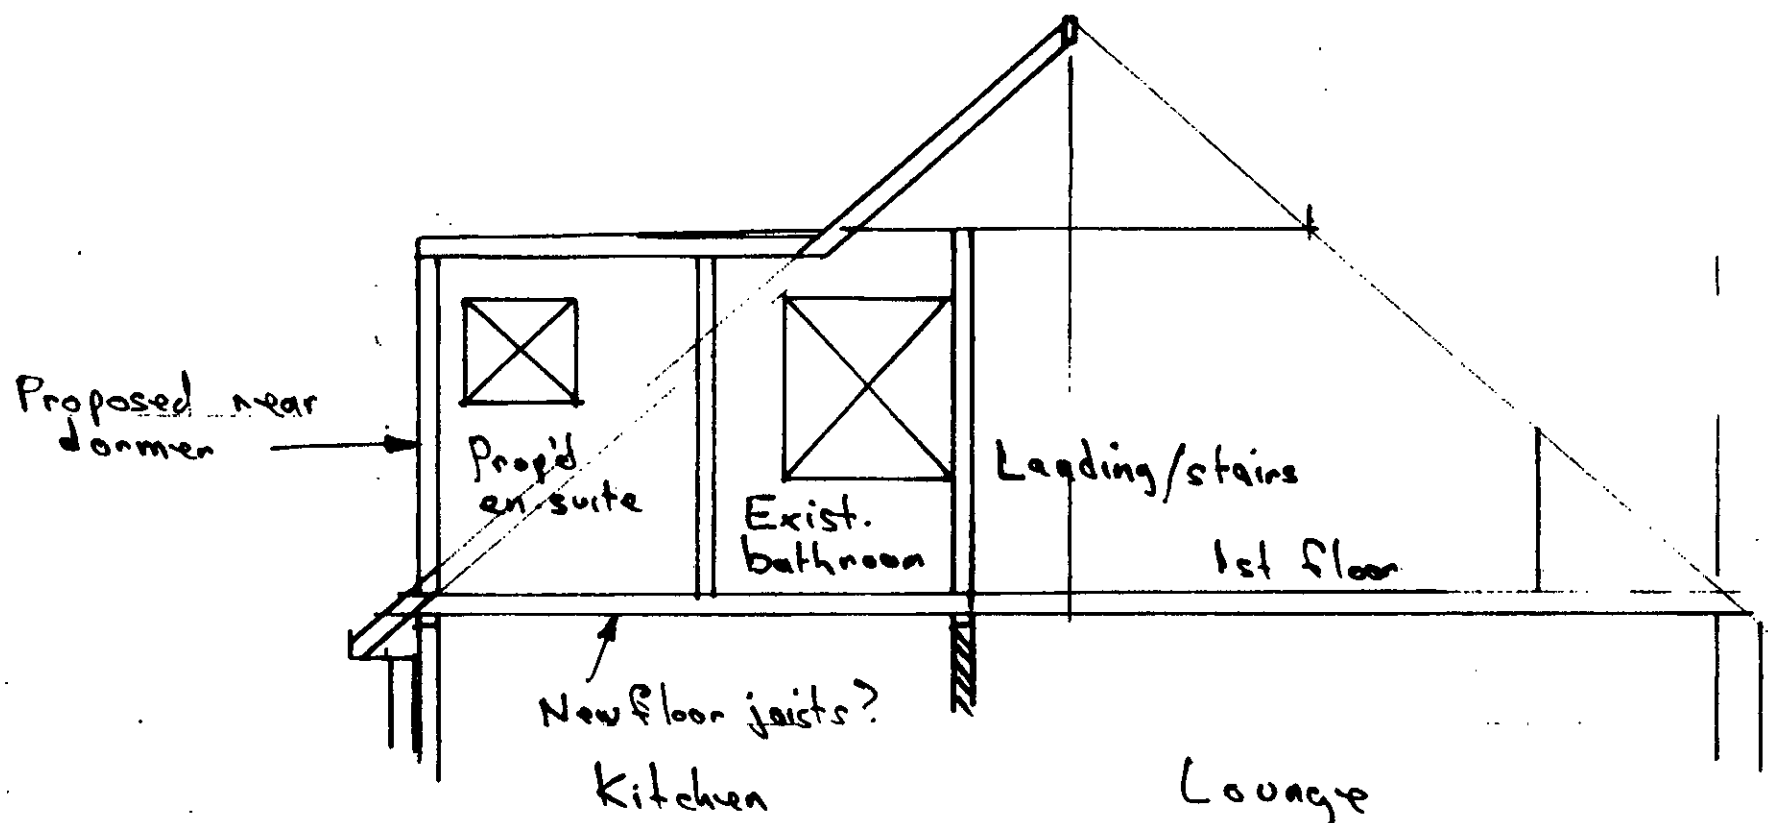

Section B-B

Proposed first floor alterations
'Hatpins', Auisford Park Road, Walberton, BN18 0PJ
for Mrs Shintey Cleall

Scale 1/50

M.J. Ewins