



ARUN DISTRICT COUNCIL, WALTON 218P1

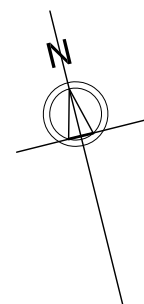

PLANNING DRAWING

ALLAN.B. MATTHEWS A.R.I.B.A. 37 Fore Street,
Bovey Tracey, Devon
TQ13 9AD
Tel : (01626) 833727
Fax : (01626) 833102
enquiries@allanbmatthews.co.uk

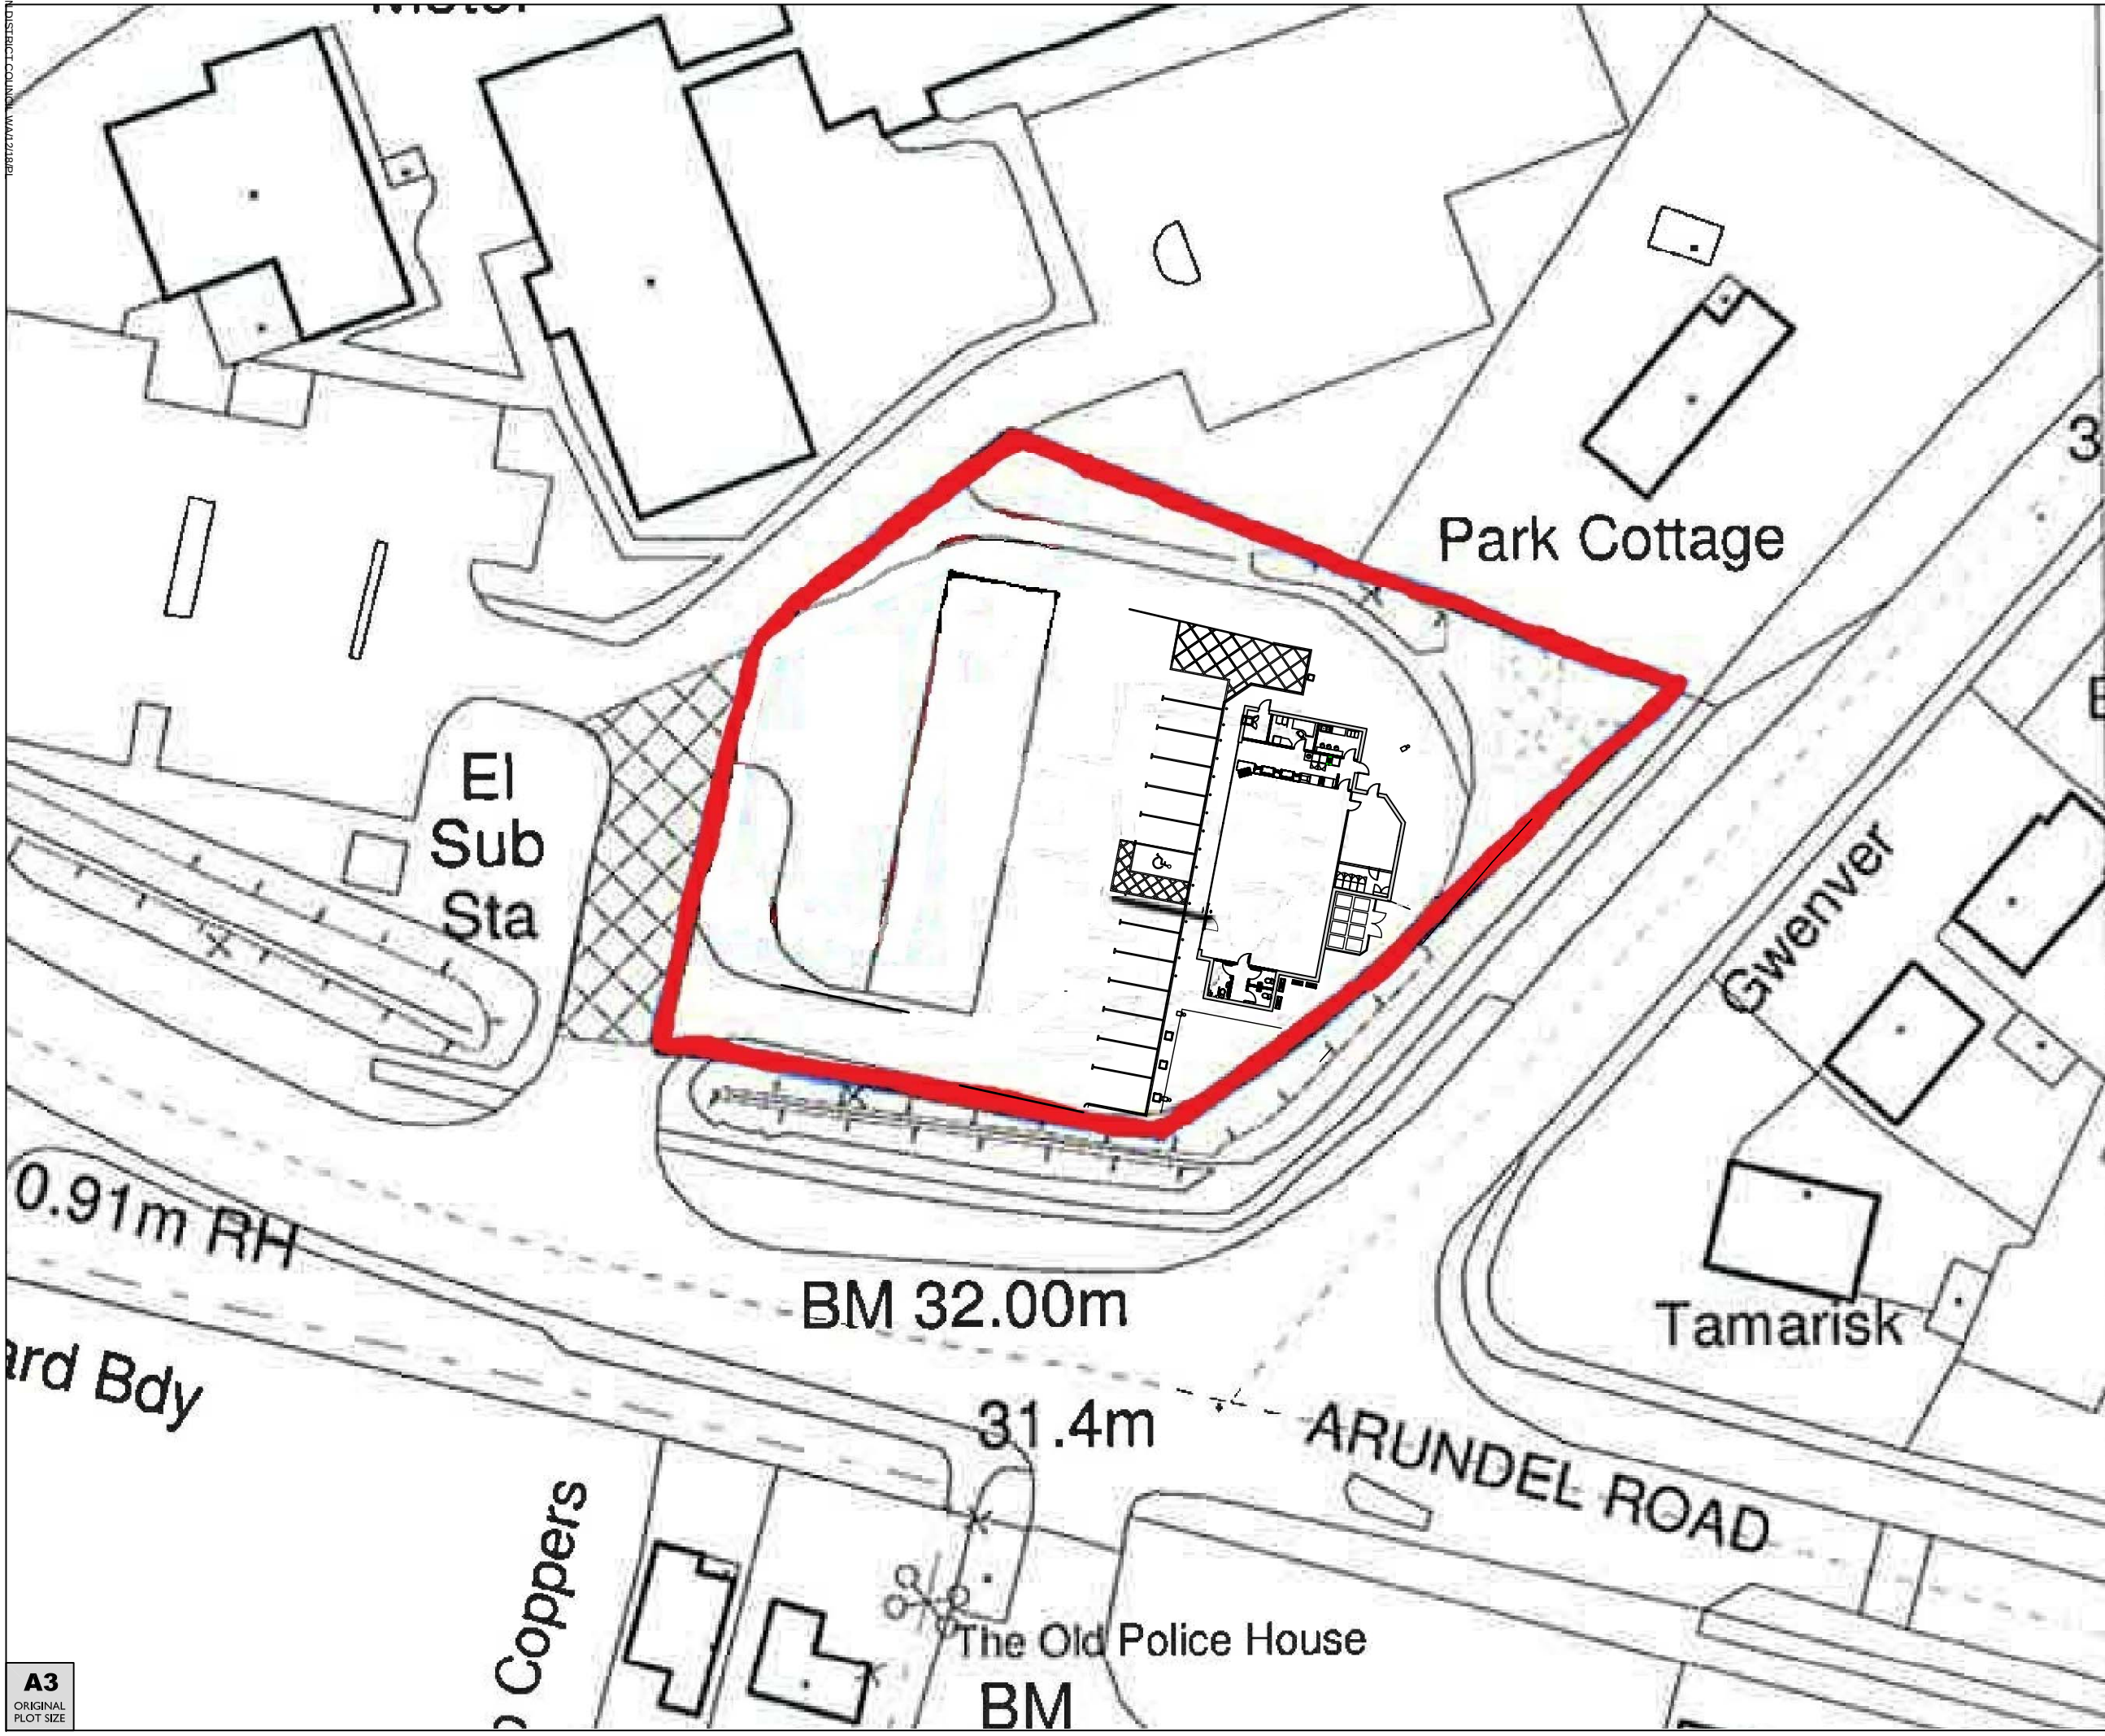

REV	DATE	BY

PROJECT: SHELL FONTWELL
ARUNDEL ROAD, FONTWELL
ARUNDEL, WEST SUSSEX, BN18 0SB

TITLE: BLOCK PLAN as proposed



SHELL UK RETAIL
PO BOX 430
STAINES
TW18 3ZB
UNITED KINGDOM

DRAWN BY:	DH	SCALE:	1:500
DATE:	12.09.2017	PLOT DATE:	
CAD FILE:	E:\ARCHIVE\DRAWINGS		

DWG No:	10018981	PLG - 07	2017
---------	----------	----------	------

A3
ORIGINAL
PLOT SIZE