

GE HOTEL

GRASS BANK

INGRESS

SERVICE AREA
ACCESS ROAD



TANK FARM

EGRESS

SCALE (METRES)



A1
ORIGINAL
PLOT SIZE

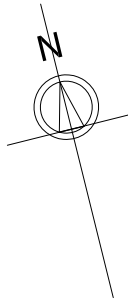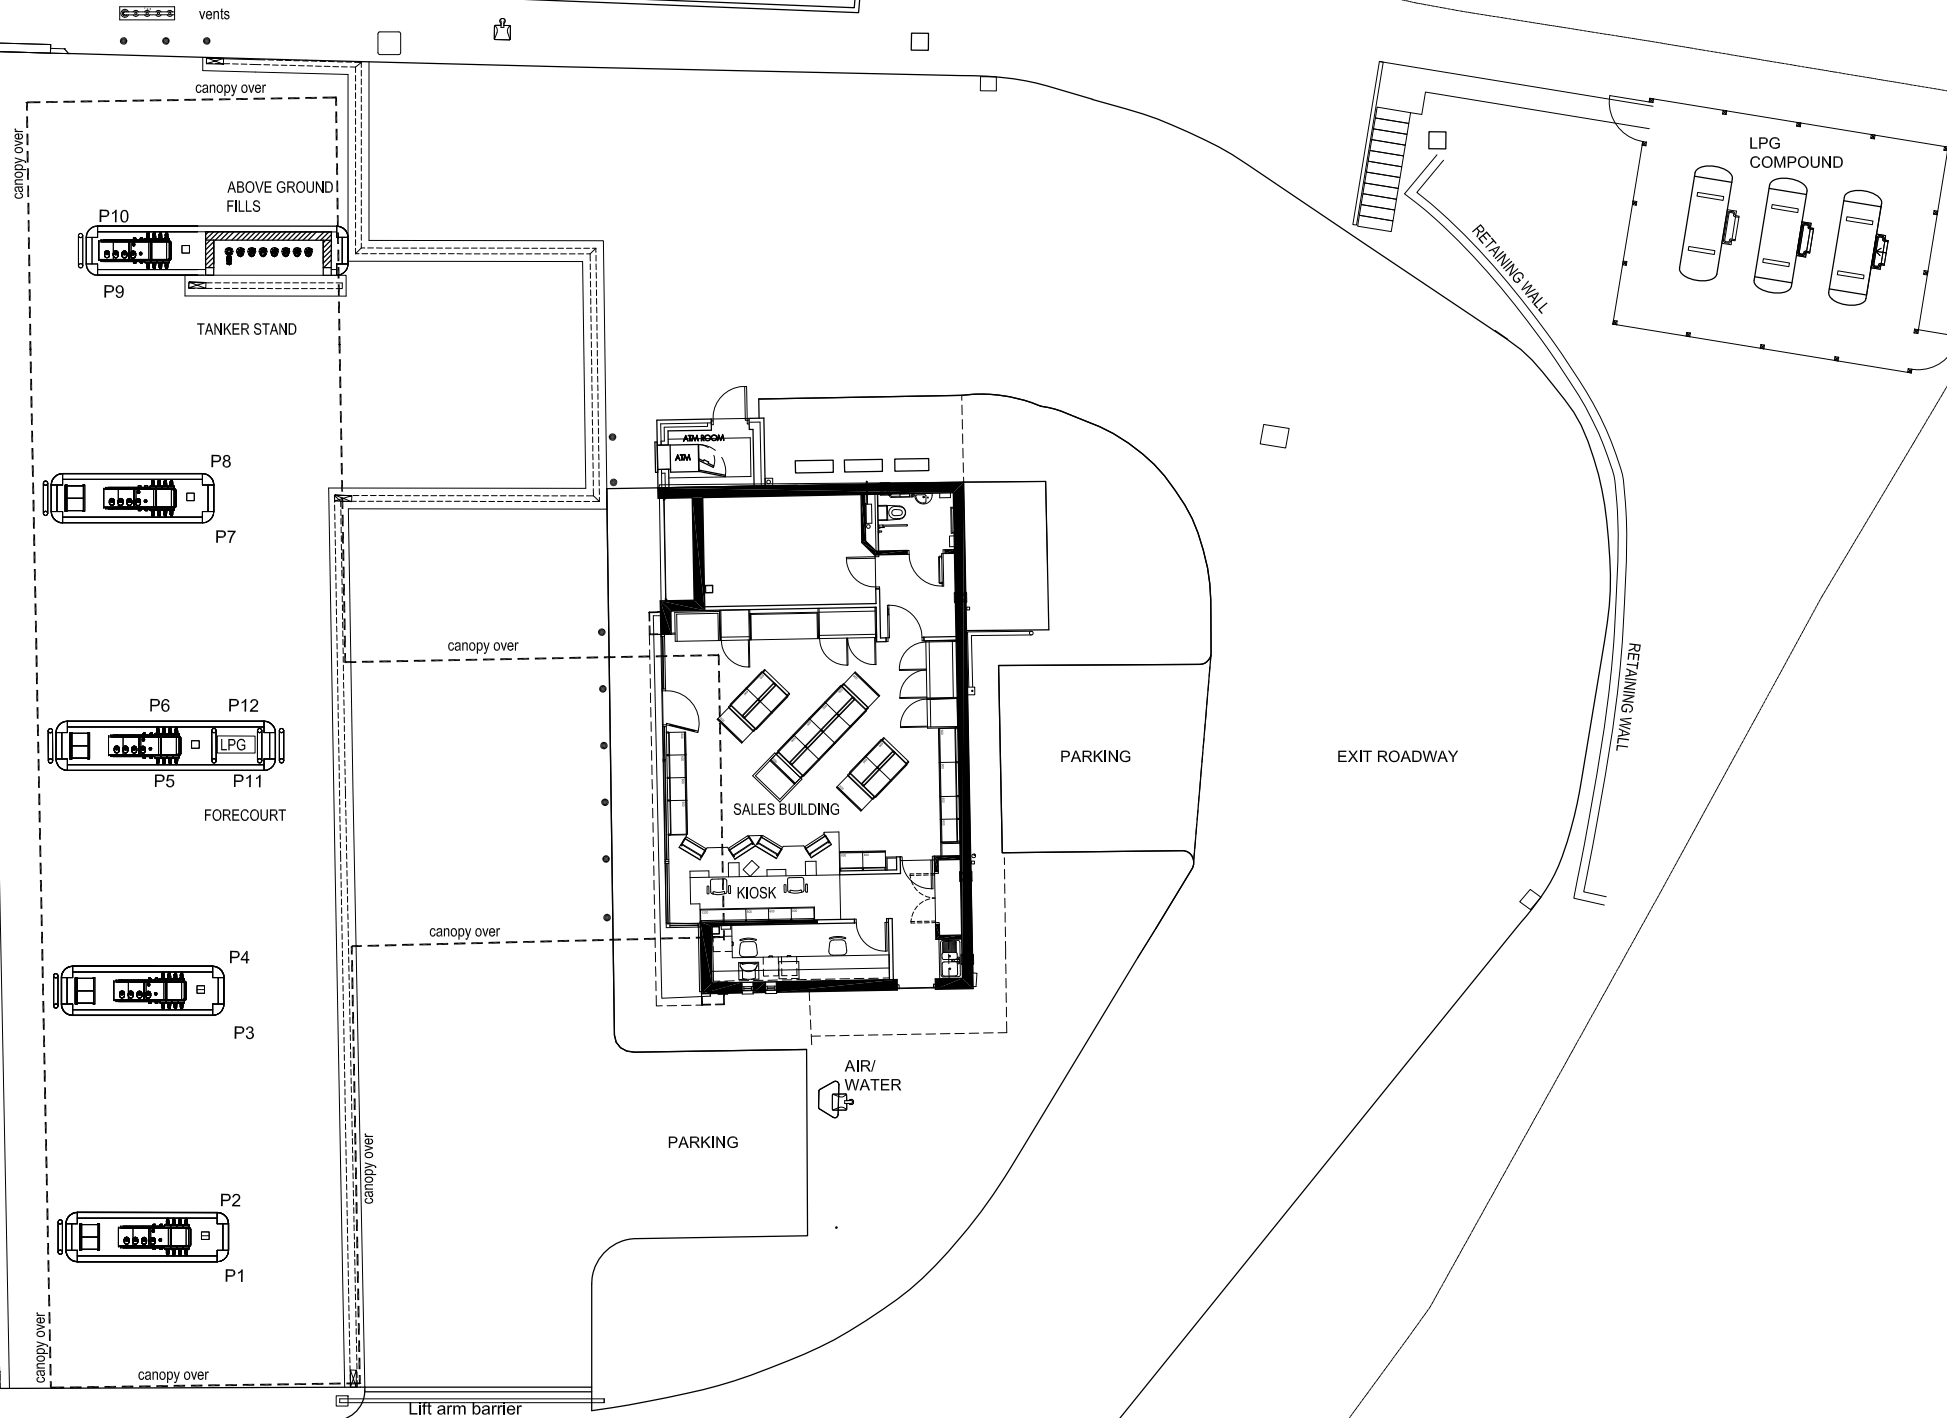

PLANNING DRAWING

ALLAN.B. MATTHEWS A.R.I.B.A. 37 Fore Street,
Bovey Tracey, Devon
TQ13 9AD
Tel : (01626) 633727
Fax : (01626) 633102
enquiries@allanbmattthews.co.uk



REV	DATE	BY

PROJECT : SHELL FONTWELL
ARUNDEL ROAD, FONTWELL
ARUNDEL, WEST SUSSEX, BN18 0SB

TITLE : SITE LAYOUT PLAN as existing



SHELL UK RETAIL
PO BOX 430
STAINES
TW18 3ZB
UNITED KINGDOM

DRAWN BY:	DH	SCALE :	1:100.
DATE :	12.08.2017	PLOT DATE :	
CAD FILE :	E:\ARCHIVE\DRAWINGS\		
DWG No :	10018981	PLG - 01	2017