


GE HOTEL


INGRESS

SERVICE AREA
ACCESS ROAD

EGRESS

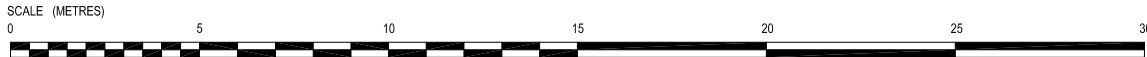

A1
ORIGINAL
PLOT SIZE

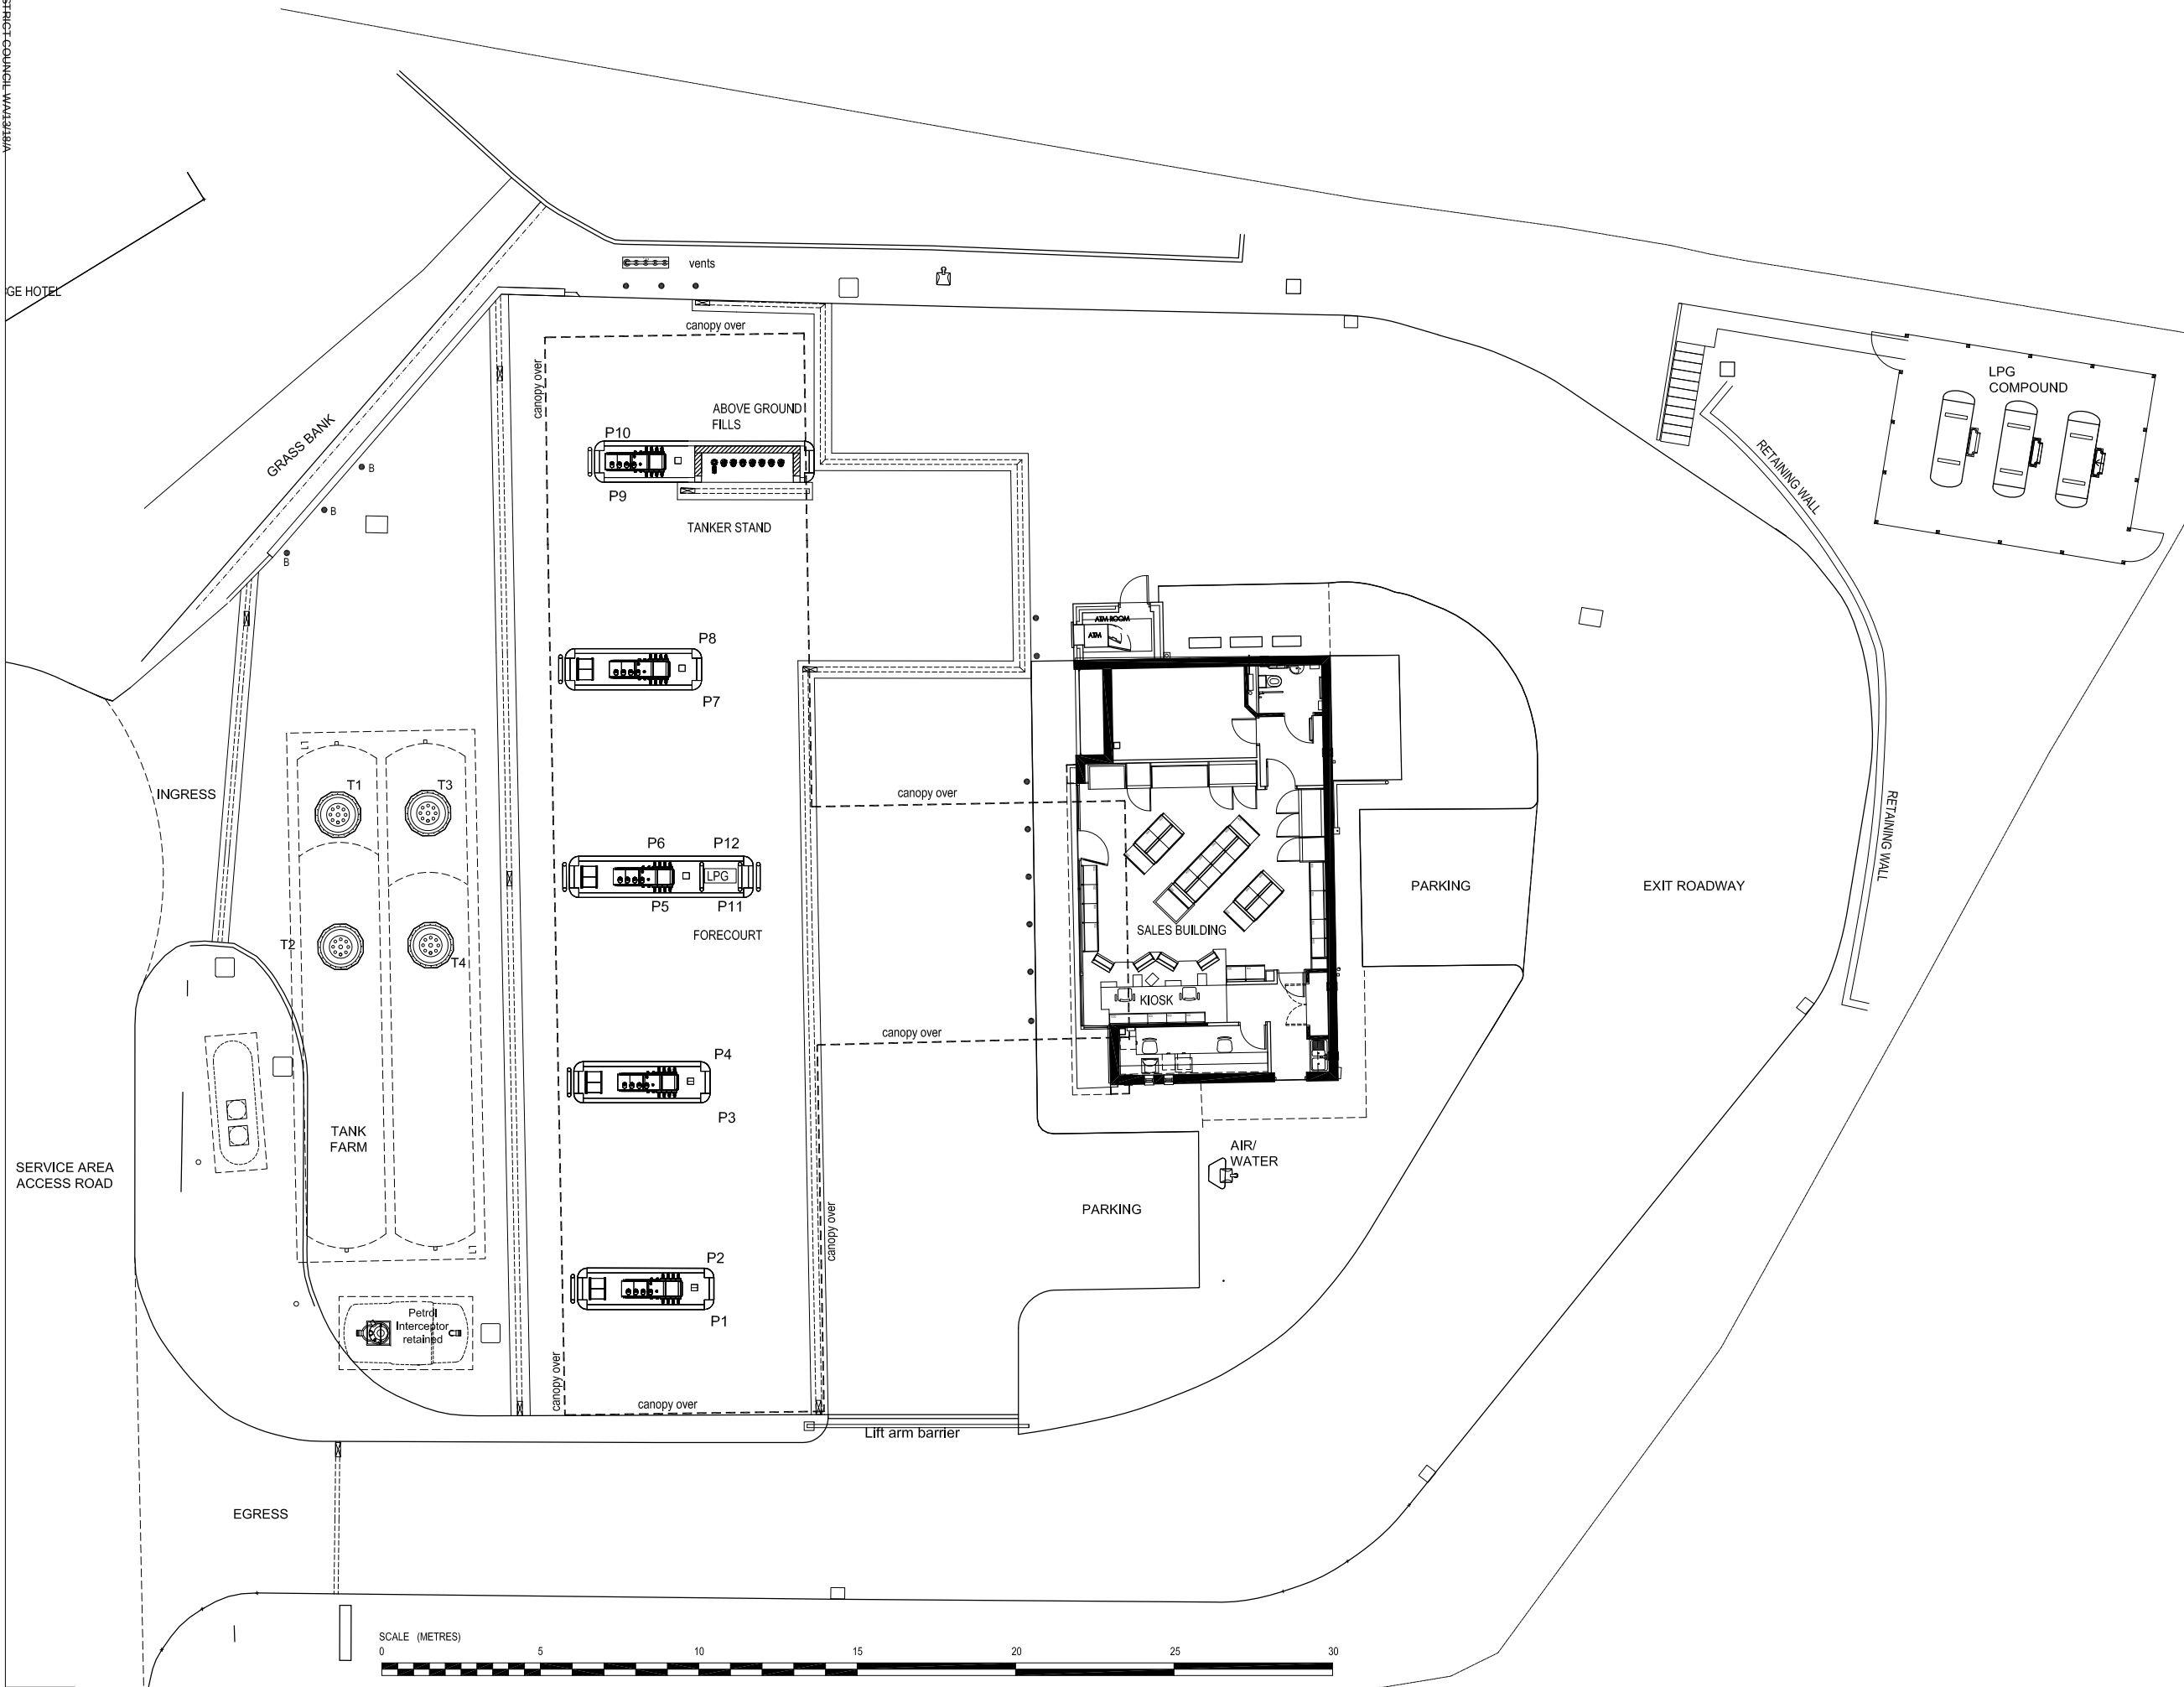

PLANNING DRAWING

ALLAN.B. MATTHEWS A.R.I.B.A. 37 Fore Street,
Bovey Tracey, Devon
TQ13 9AD
Tel : (01626) 633727
Fax : (01626) 633102
enquiries@allanbmattthews.co.uk



REV	DATE	BY

PROJECT : SHELL FONTWELL
ARUNDEL ROAD, FONTWELL
ARUNDEL, WEST SUSSEX, BN18 0SB

TITLE : SITE LAYOUT PLAN as existing



SHELL UK RETAIL
PO BOX 430
STAINES
TW18 3ZB
UNITED KINGDOM

DRAWN BY:	DH	SCALE :	1:100.
DATE :	12.08.2017	PLOT DATE :	
CAD FILE :	E:\ARCHIVE\DRAWINGS\		
DWG No :	10018981	PLG - 01	2017