


PLANNING REF: WA/13/22/NMA
BUILDING NO: WA/29/08/RN

PROPOSED GROUND FLOOR PLAN - ALL DIMENSIONS SHOWN ARE IN MM OTHERWISE STATED

PROPOSED WINDOW 1000MM HEIGHT X 1700MM WIDE

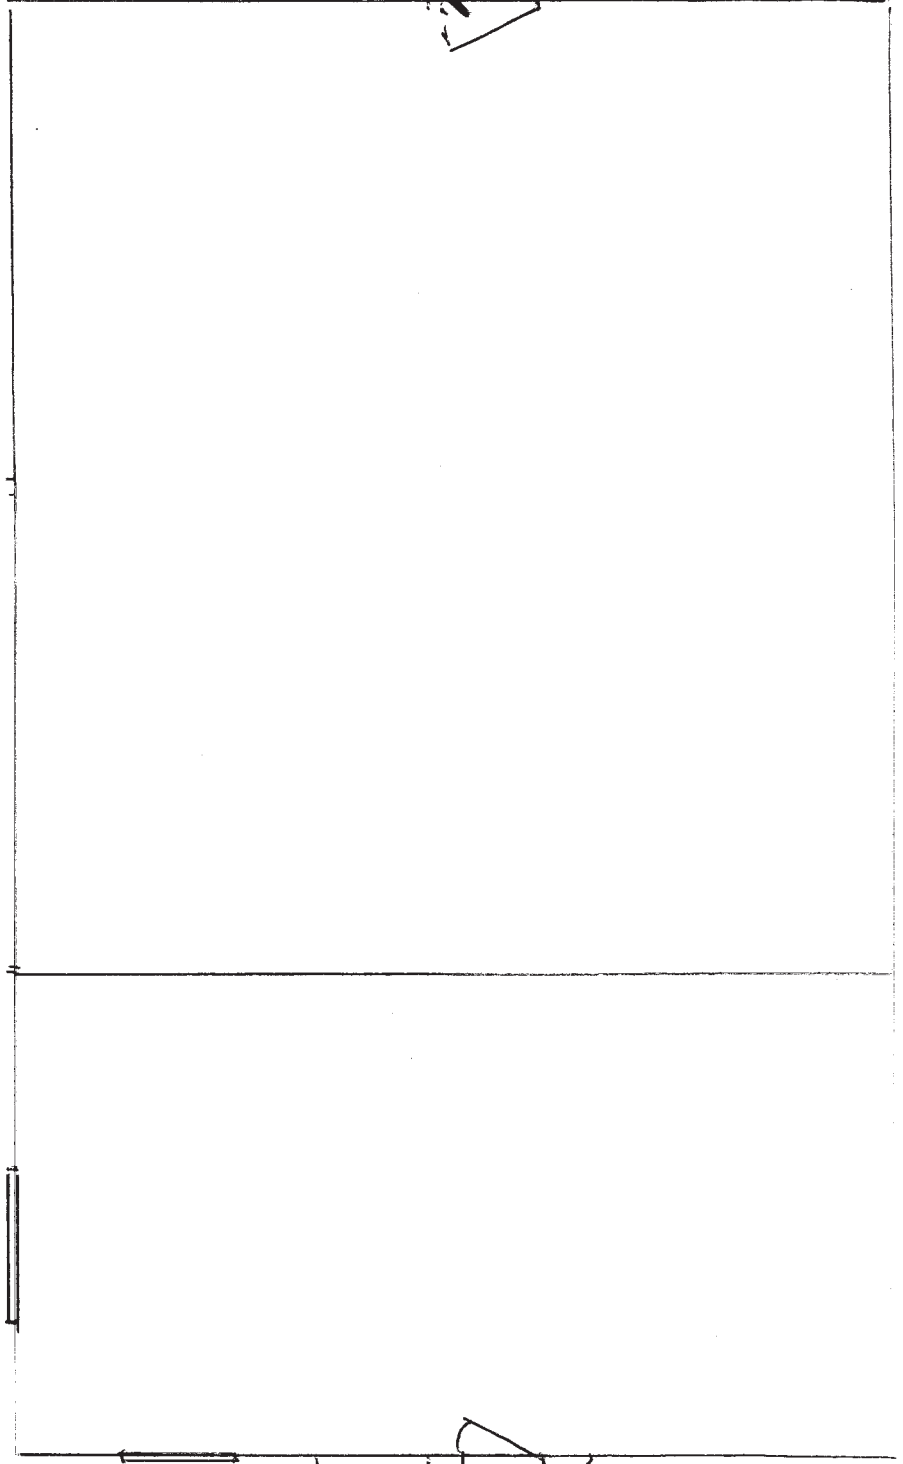

EXISTING
WINDOW
1200MM X
1200MM

PROPOSED
DOOR →
STANDARD
760MM X 840MM

PROPOSED DOOR
STANDARD 760MM X 840MM