


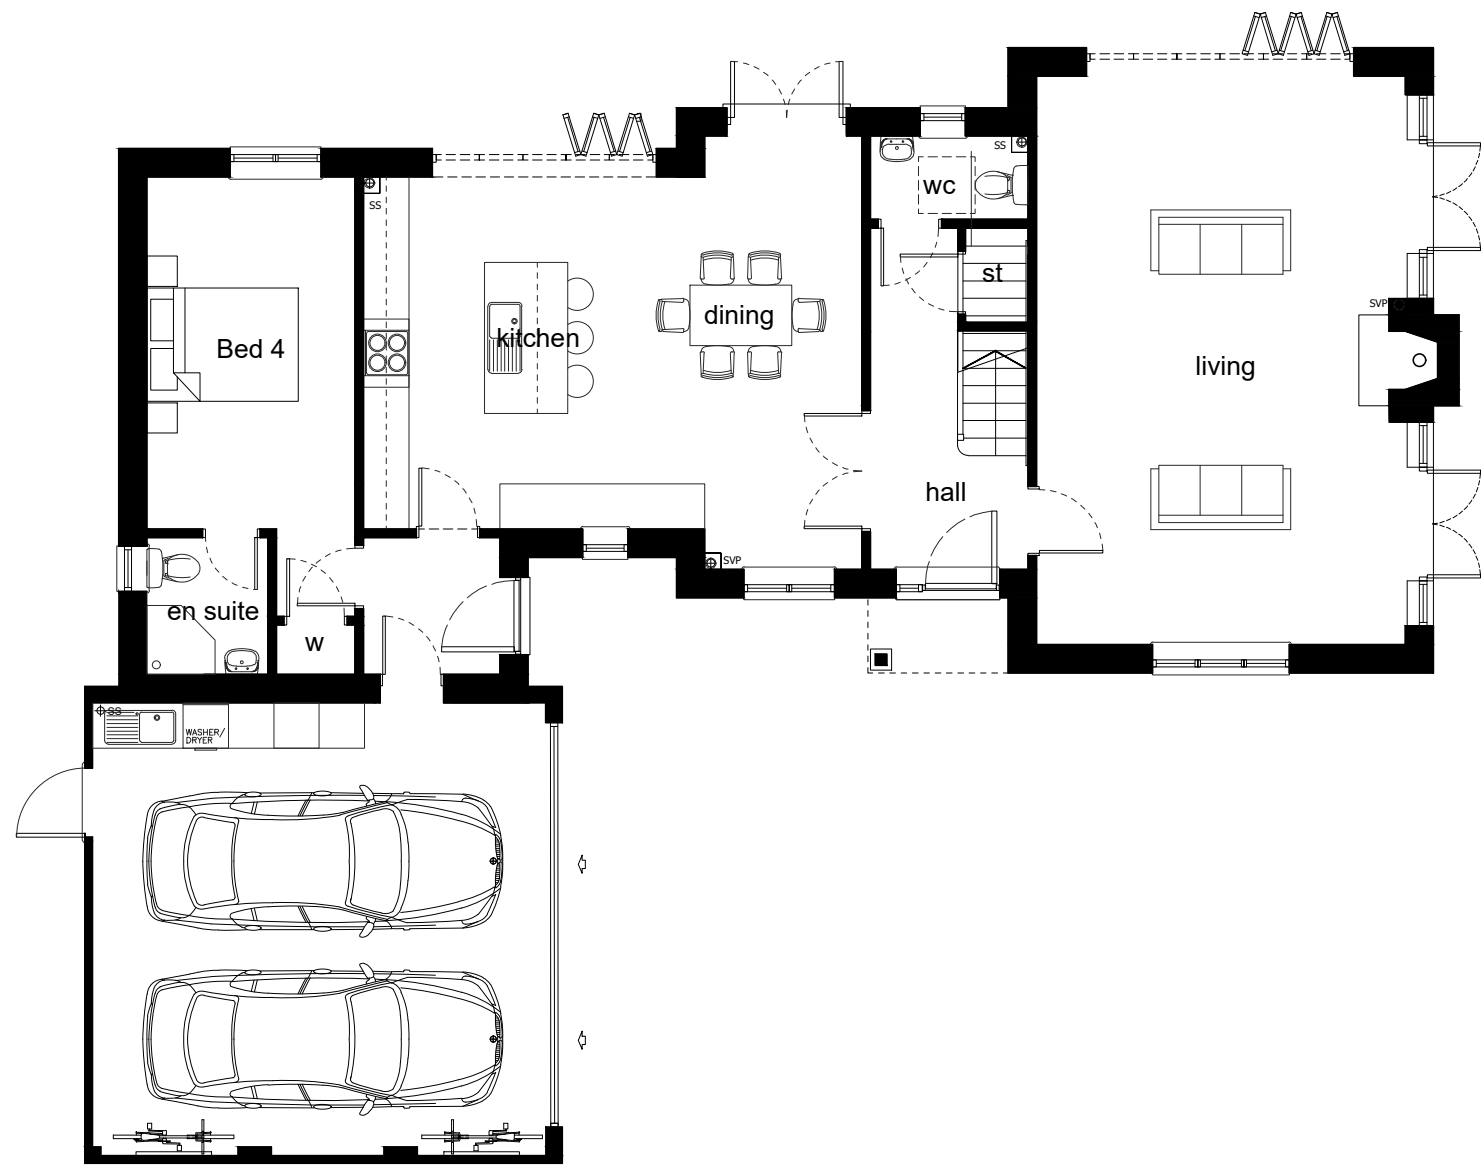


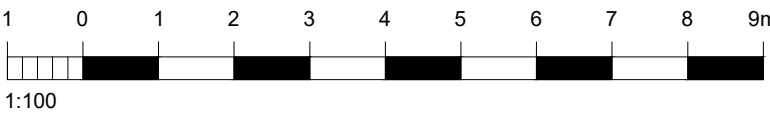

GROUND
plan

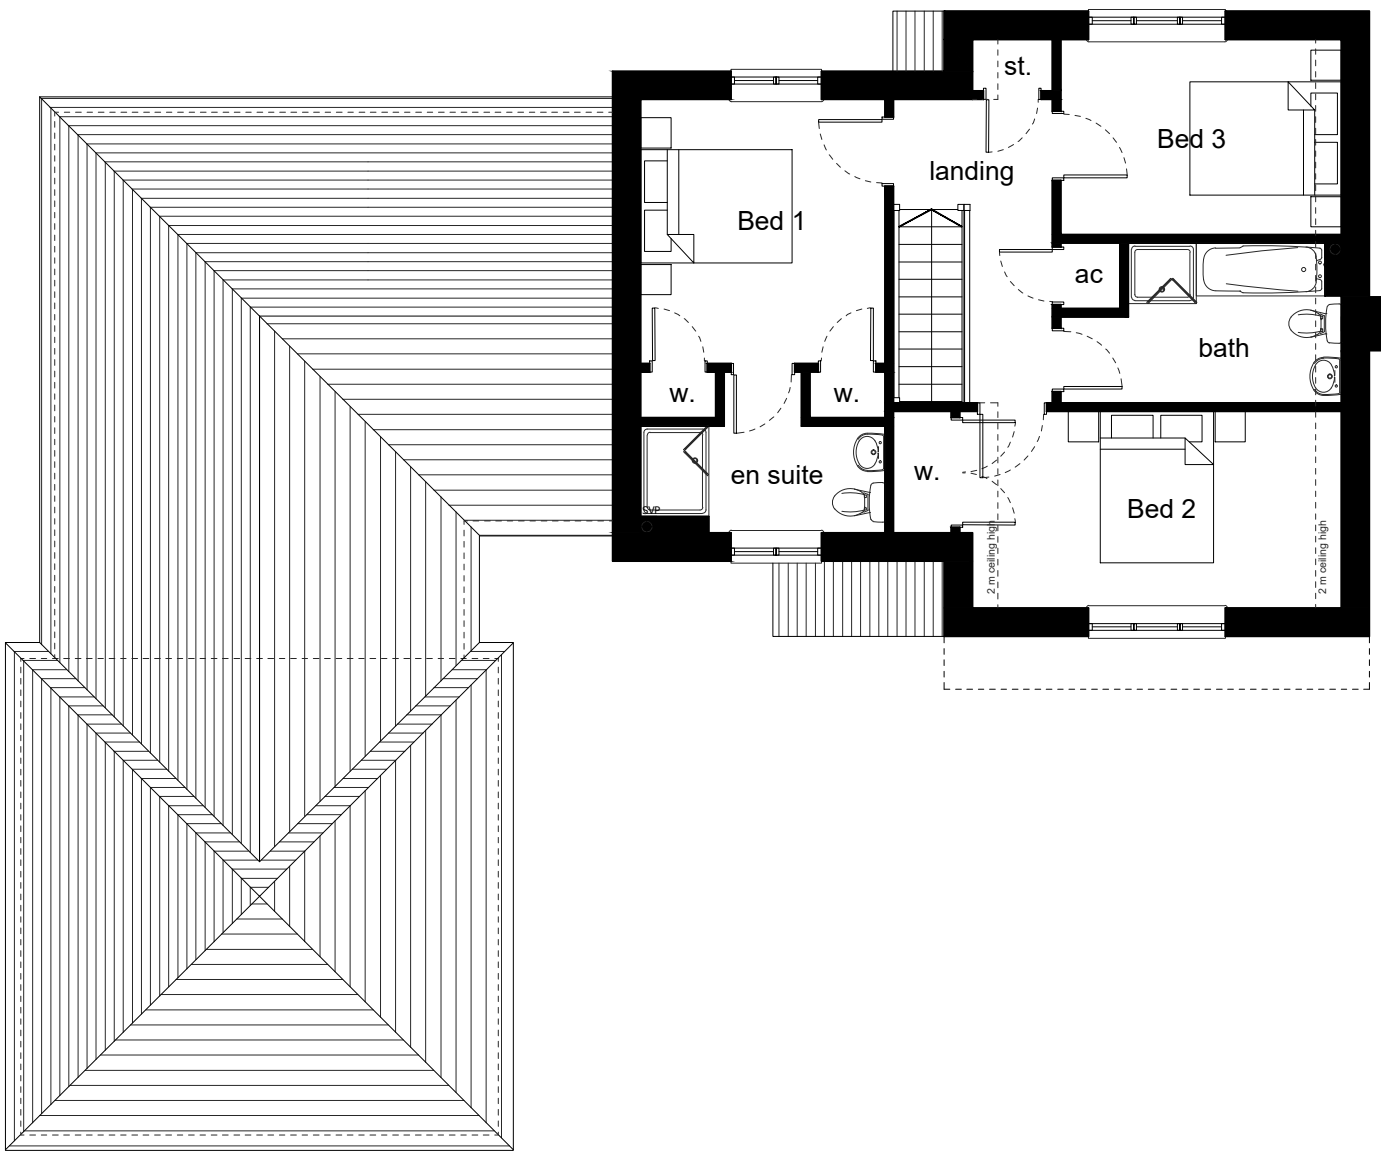

FIRST
plan

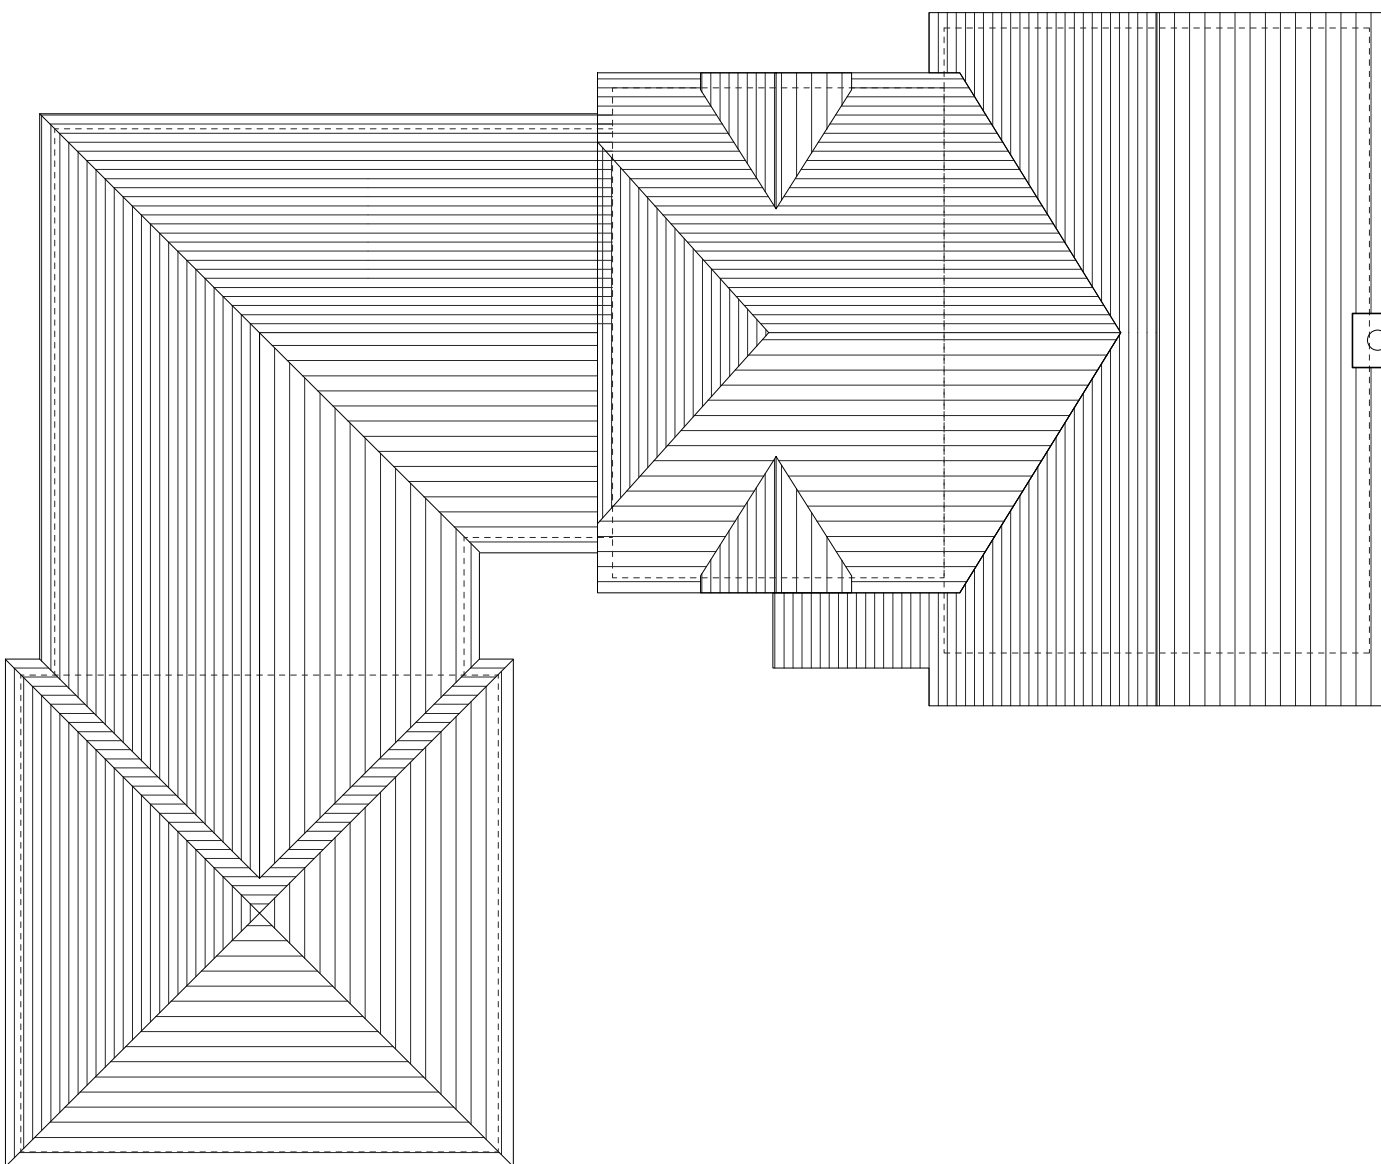

ROOF
plan

PROPOSED HOUSE 6

plans & elevations




1 FRONT - WEST
elevation



2 FRONT - WEST
sectional elevation



3 REAR - EAST
elevation

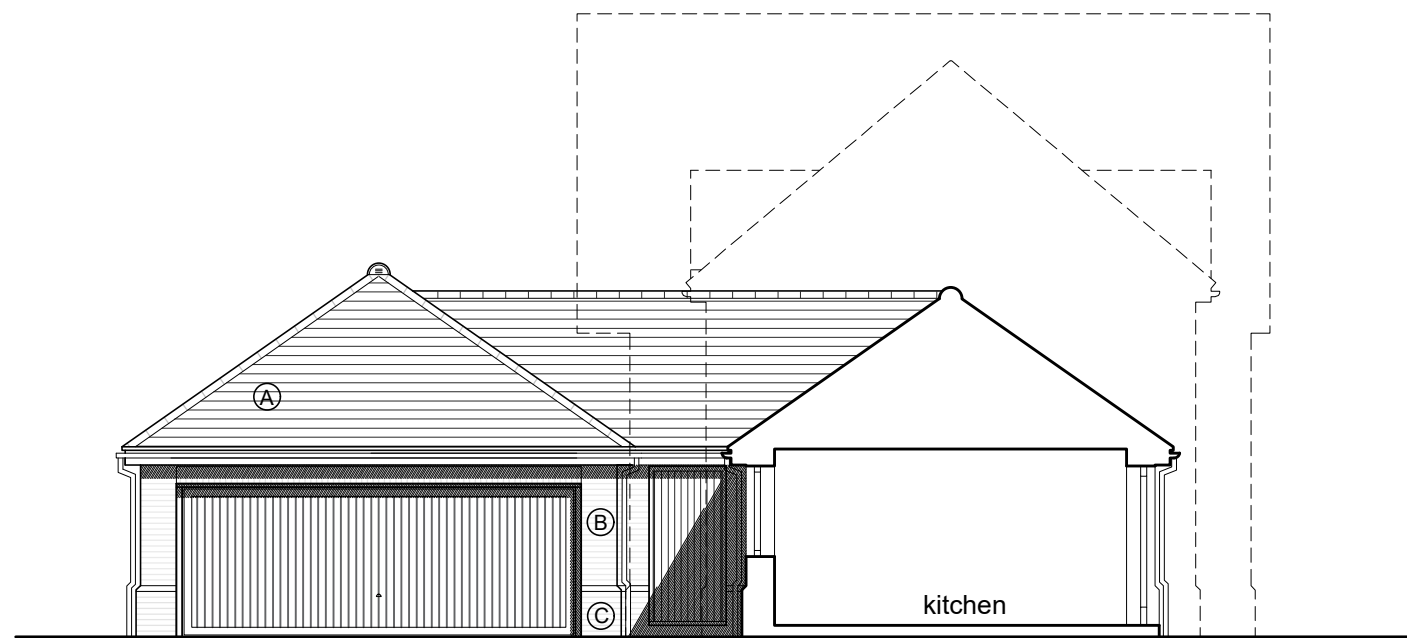

4 SIDE - SOUTH
sectional elevation



5 SIDE - SOUTH
elevation



6 REAR - NORTH
elevation

Notes

1. This drawing is the copyright of MH Architects Ltd
2. Do not scale this drawing except for Local Authority planning purposes
3. All dimensions must be checked on site by the contractor prior to commencement of the works.



SCHEDULE OF EXTERNAL MATERIALS

Roof	A	Plain clay tiles
Walls	B	Multi red brick to main wall
	C	Contrast red stock brick details, to include:
		- sills
		- quoins
		- arches
		- plinth
	D	White Render
	E	Plain clay tile hanging,
		with club/diamond feature
		(where indicated)
Dressings	F	Recon stone details , including:
		- stone sill
		- kneeler
		- string course
Windows		White painted timber sash
		Casement windows

Rev.	Revision Note/Purpose of Issue	Drw By	Date	CHK By	Date
X	A - Approved				
X	B - Approved with comments				
X	C - Do not use				

Client
Mr & Mrs Holden

Job title
**Development at Sunny Corner,
Copese Lane, Walberton,
West Sussex, BN18 0QH**

Drawing title
**Plot 6
-:-
Plans & Elevations**

Drawn	Date	Checked	Date	Scale at A1
KP	06.07.17			1:100
Job No.	Drawing No.			Rev.
17-025	SCR-MHA-00-XX-DR-A-	0014		P8

Purpose of issue

PLANNING APPLICATION

Ground Floor 1 Bicentennial Building
Southern Gate 1 Chichester
West Sussex PO19 8EZ

T: 01243 774748
E: admin@mharchitects.co.uk
www.mharchitects.co.uk

Limited Company
Registered in England No. 0994233

