


30 Maltravers Street - Arundel - West Sussex - BN18 9BU
 E contact@jw-architecture.com W www.johnwheatleyarchitecture.com
 T +44 (0)1903 882 552 M +44 (0) 7809 387 569

0 20m 40m 60m 80m 100m

john wheatley architecture - © copyright 2014

plans ahead by emapsite™

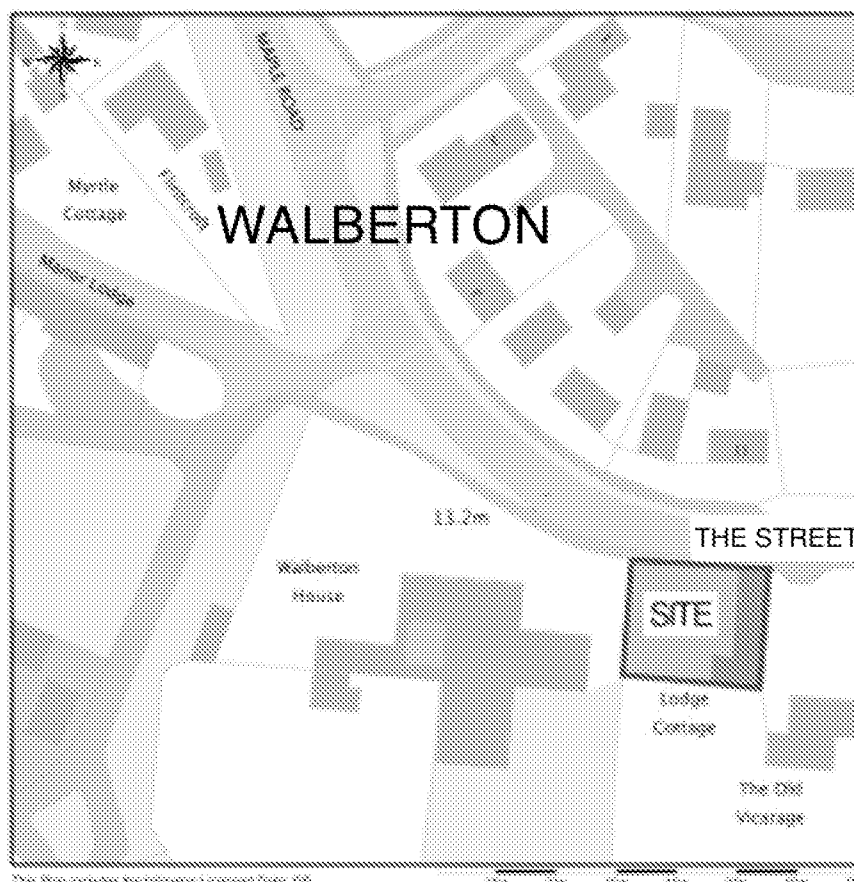

This Plan includes the following Licensed Data: OS
 StreetMap Connect 2014, the Location Plan, the
 Ordnance Survey National Geographic Database and
 corresponding copyright revision available at the date of
 production. Representation is either in full or in part is provided
 without the prior permission of Ordnance Survey. The
 representation of a road, track or path is no evidence of a right
 of way. The representation of a house is no evidence
 of a property boundary. In future copyright and database
 rights 2014, Ordnance Survey 01000016703

Scale: 1:1250, paper size: A4

**john wheatley
architecture**

project:	Lodge Cottage - Walberton		
drawing title:	Location Plan		
drawing status:	Planning Application		
date:	scale at A3 original size	no:	rev:
15 - 01 - 2014	1:1250	JW131104 - PL 01	