


30 Maltravers Street - Arundel - West Sussex - BN18 9BU
E contact@jw-architecture.com W www.johnwheatleyarchitecture.com
T +44 (0)1903 882 552 M +44 (0) 7809 387 569

0 10m 20m 30m 40m 50m
john wheatley architecture - © copyright 2014

plans ahead by emapsite™

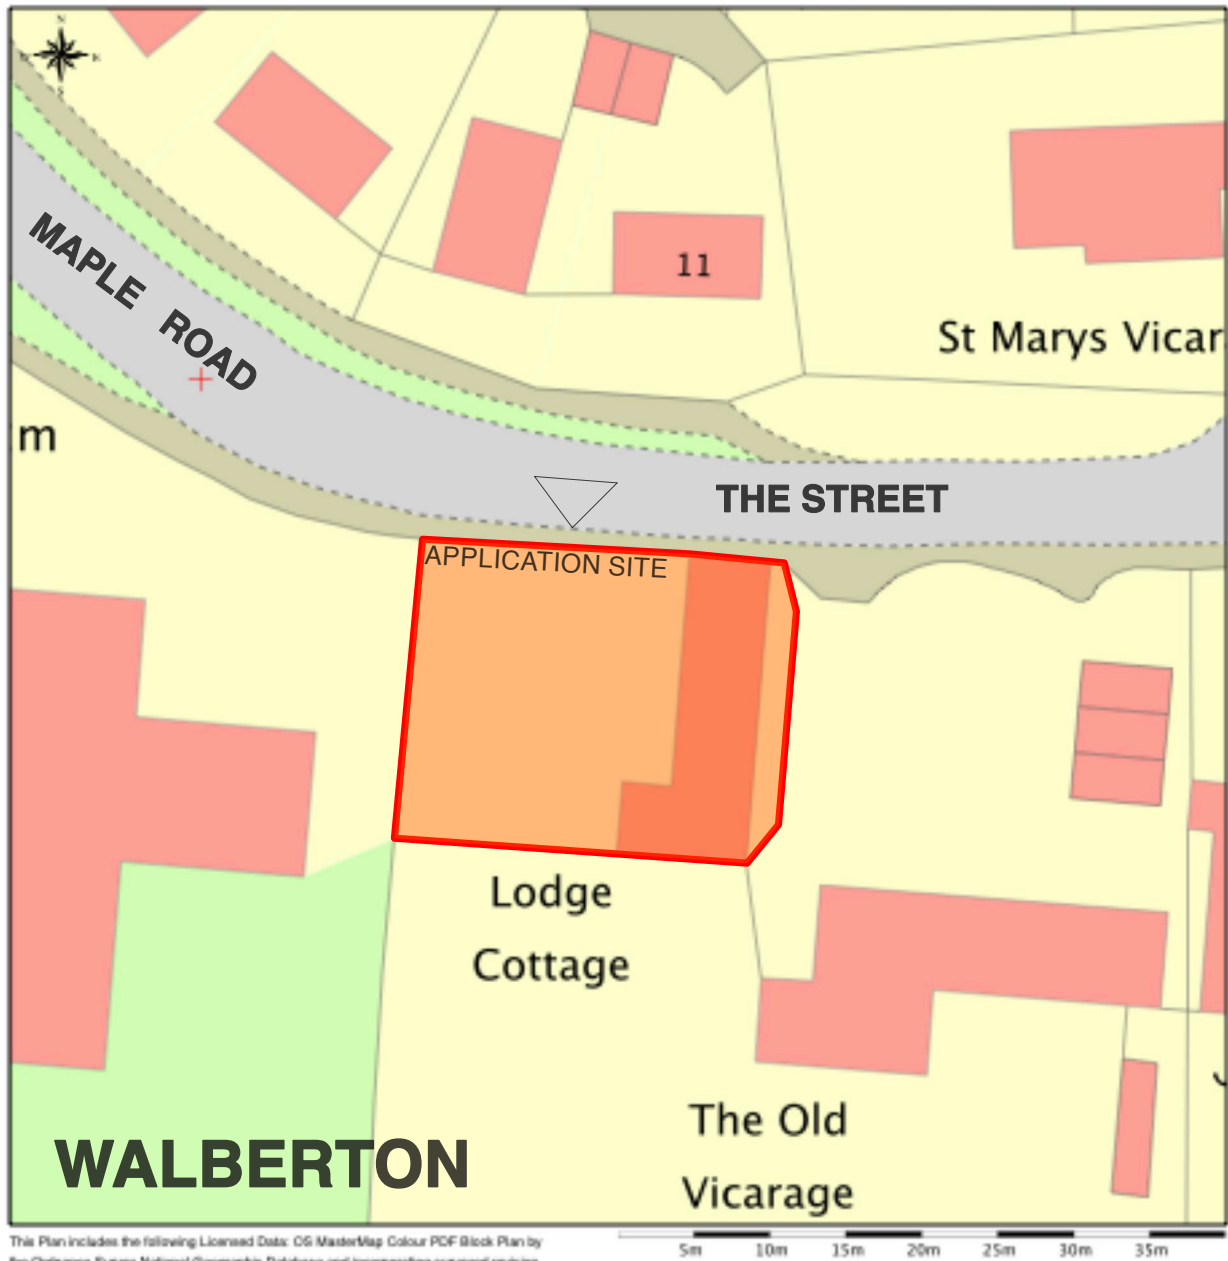

This Plan includes the following Licensed Data: OS MasterMap Colour PDF Block Plan by the Ordnance Survey National Geographic Database and incorporating surveyed revision available at the date of production. Reproduction in whole or in part is prohibited without the prior permission of Ordnance Survey. The representation of a road, track or path is no evidence of a right of way. The representation of features as lines is no evidence of a property boundary. © Crown copyright and database rights 2014. Ordnance Survey 0900031973

Scale: 1:500, paper size: A4

**john wheatley
architecture**

project:	Lodge Cottage - Walberton		
drawing title:	Block Plan		
drawing status:	Planning Application		
date:	03 - 04 - 2014	scale at A4 original size 1: 500	no: JW131104 - PL 02
rev:	A		