


originator

checked



db

IMPORTANT
Do not scale from this drawing, except for planning purposes. Use figured dimensions only. If in doubt ask Douglas Briggs Partnership (01243 576611 or architecture@douglasbriggspartnership.co.uk)
All dimension must be checked on site prior to commencement of works and fabrication.
This drawing/document is to be read in conjunction with other consultants/suppliers information and the Architects contract drawings and specifications etc.
Any discrepancies between different pieces of information that have been supplied are to be notified immediately to Douglas Briggs Partnership.
Any departure from dimensions provided by DBP and the locations, positions or dimensions given in Planning and Building Control approvals shall be notified to Douglas Briggs Partnership prior to departure.
This design and copyright remains the property of Douglas Briggs Partnership LLP unless expressly released in writing by Douglas Briggs Partnership LLP.

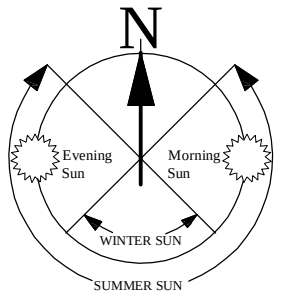

Key

- Site Boundary
- Existing Roads and Tracks
- Water (Rife/Ponds/Reservoir)
- Removal of Woodchip and restoration of pond margins
- Retention of trees (Birch)
Removal of invasive Laurel understorey and maintenance for Watervole habitat
- Maintenance of existing Reservoir to retain at least 25% macrophyte cover
- Retention and management of Broadleaf woodland around pond
- 2-5m wide grass margins maintained as Watervole habitat
- Removal of non-native Eucalyptus plantation and bramble cover. Retention of native trees, maintenance as open ground between as Watervole habitat
- Native hedge-planting to create BAP habitat
- Continuing programme of replacement of over-mature Alder trees with native tree species and hedgerow infill
- New 5-10m wide woodland habitat planting
- Refer to Landscape and Environmental Management Plan for maintenance regimes

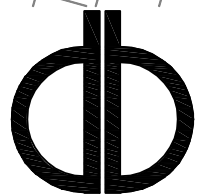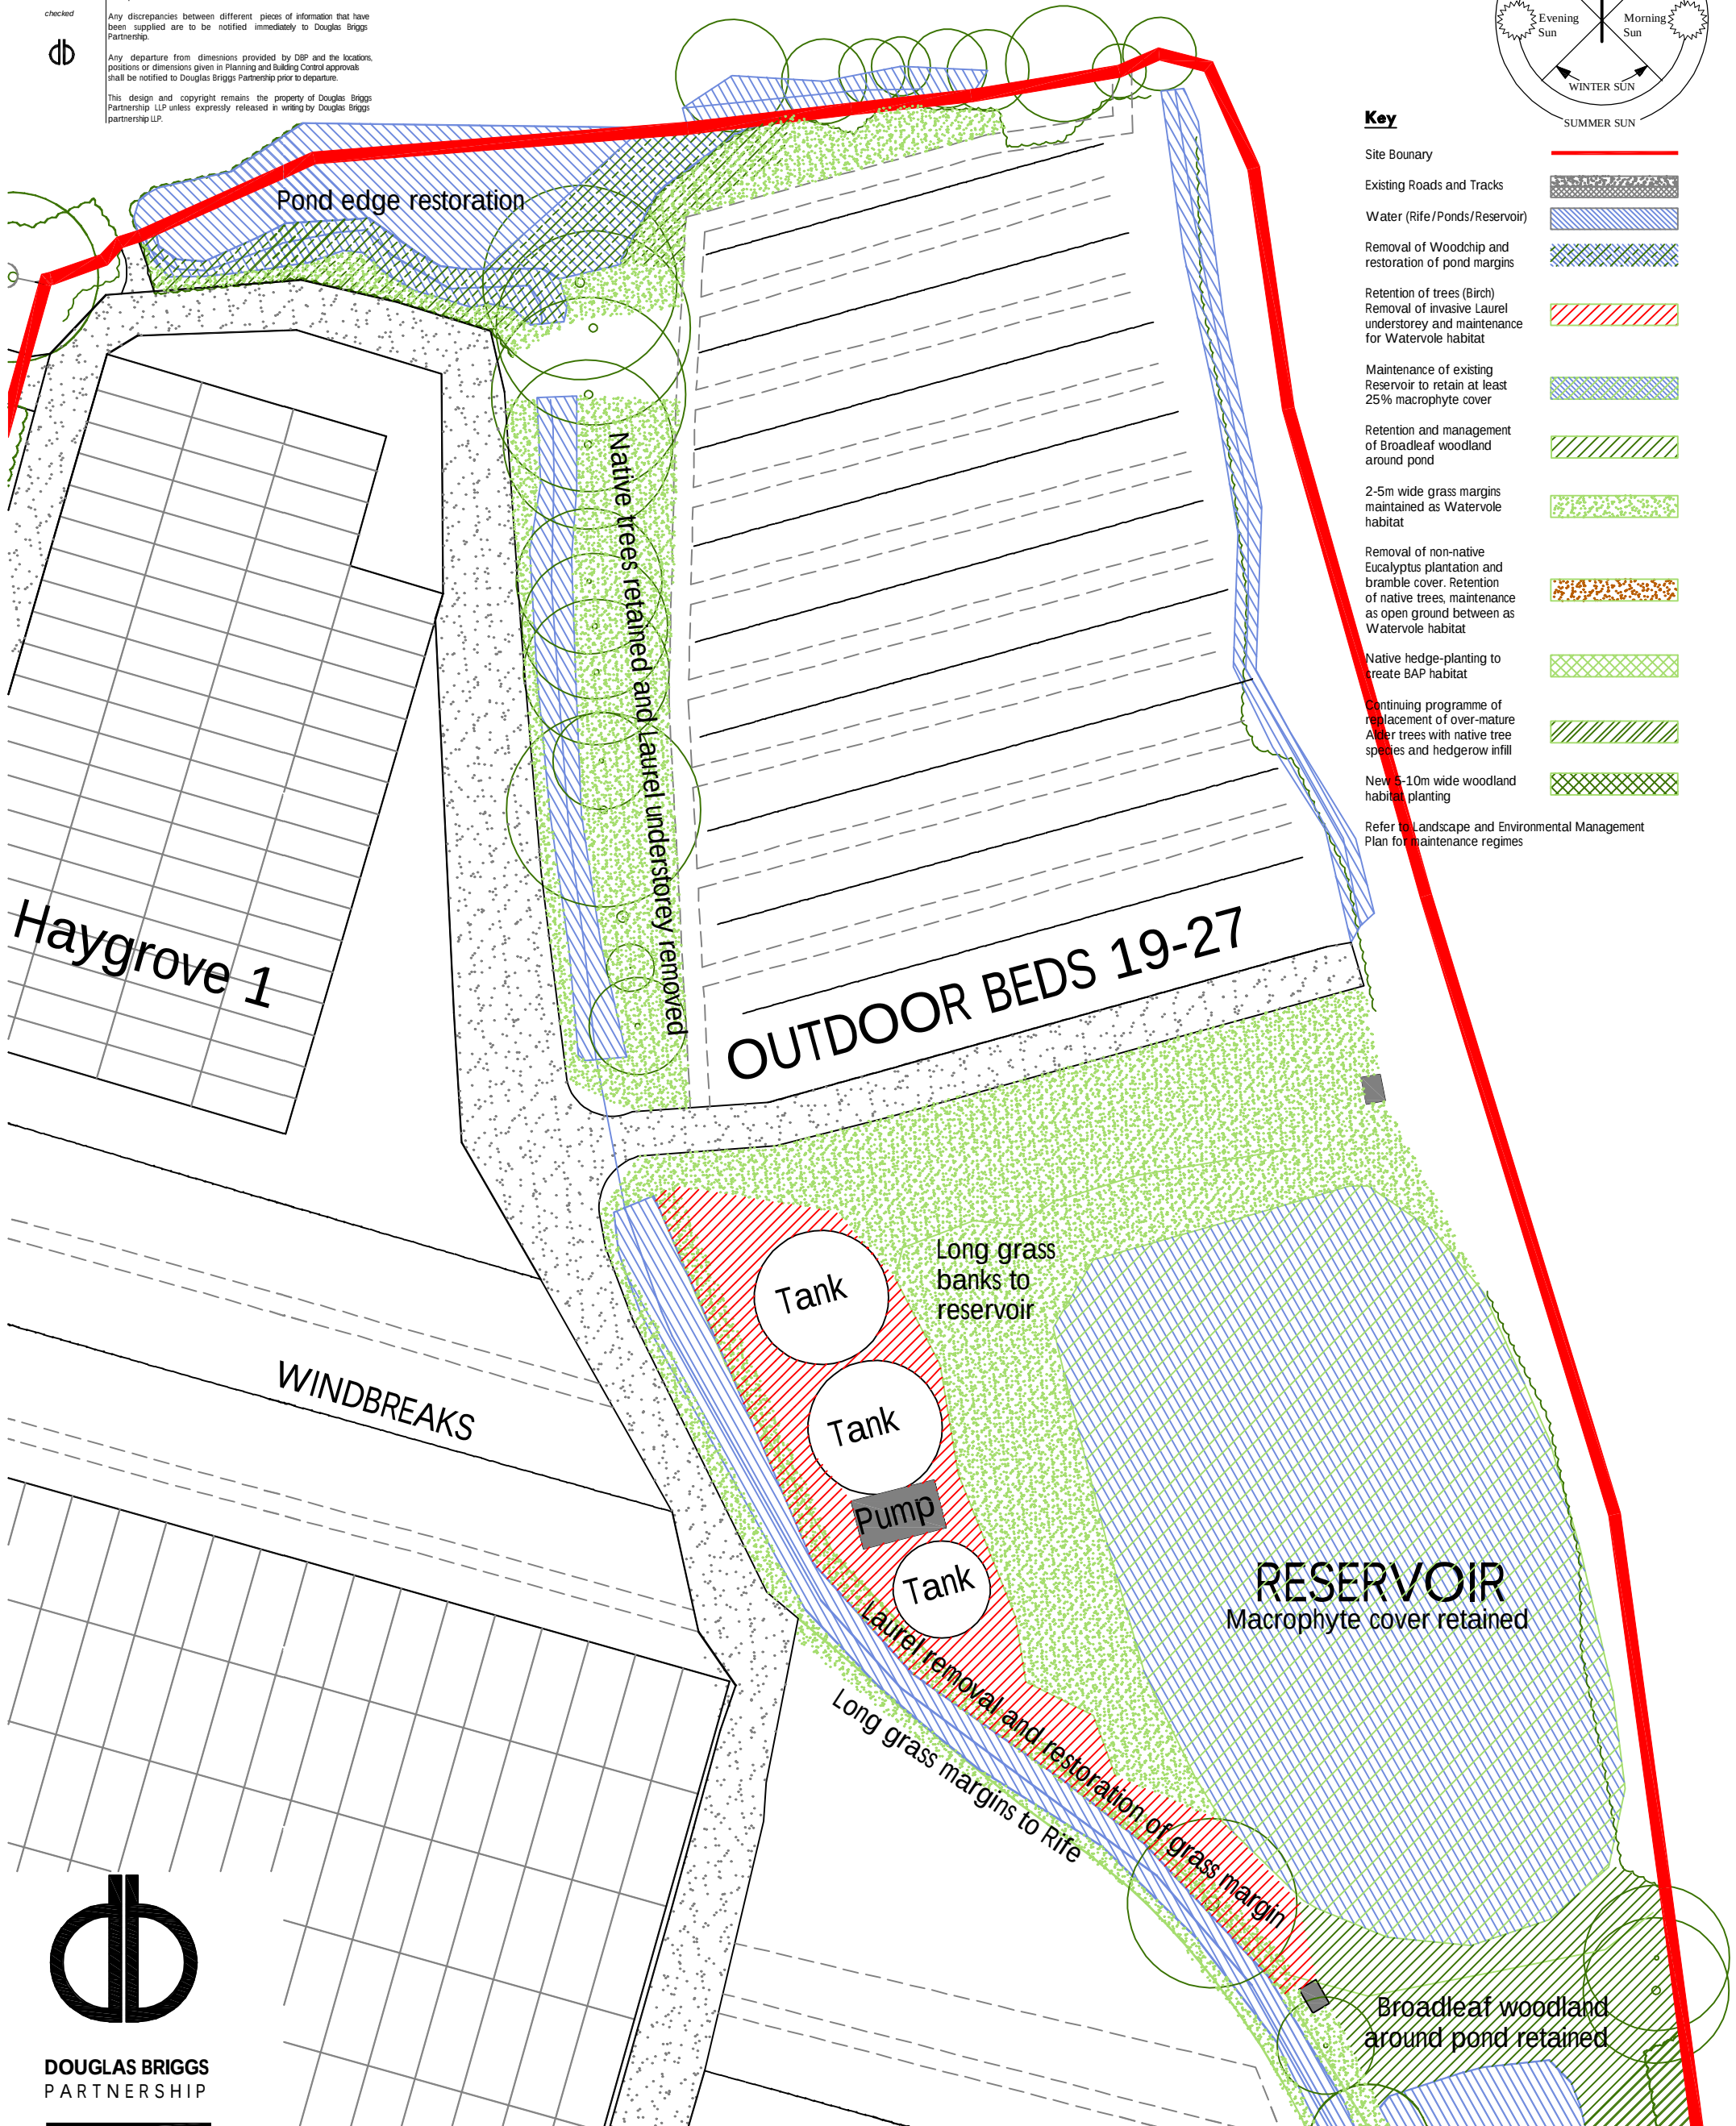

**DOUGLAS BRIGGS
PARTNERSHIP**

**INTEGRATED
ARCHITECTURE
AND
TOWN PLANNING**

Douglas Briggs Partnership

Flint Barns
Ham Farm
Bosham

West Sussex PO18 8BH

T: 01243 576611 F: 01243 574816

ARUN DISTRICT COUNCIL WA/16/21/DOC

Fleurie Lake Lane Barnham

Site Plan (North East) 1:500

PROPOSED
Landscape Plan
1120 - 010
February 2021
1500 @A3