
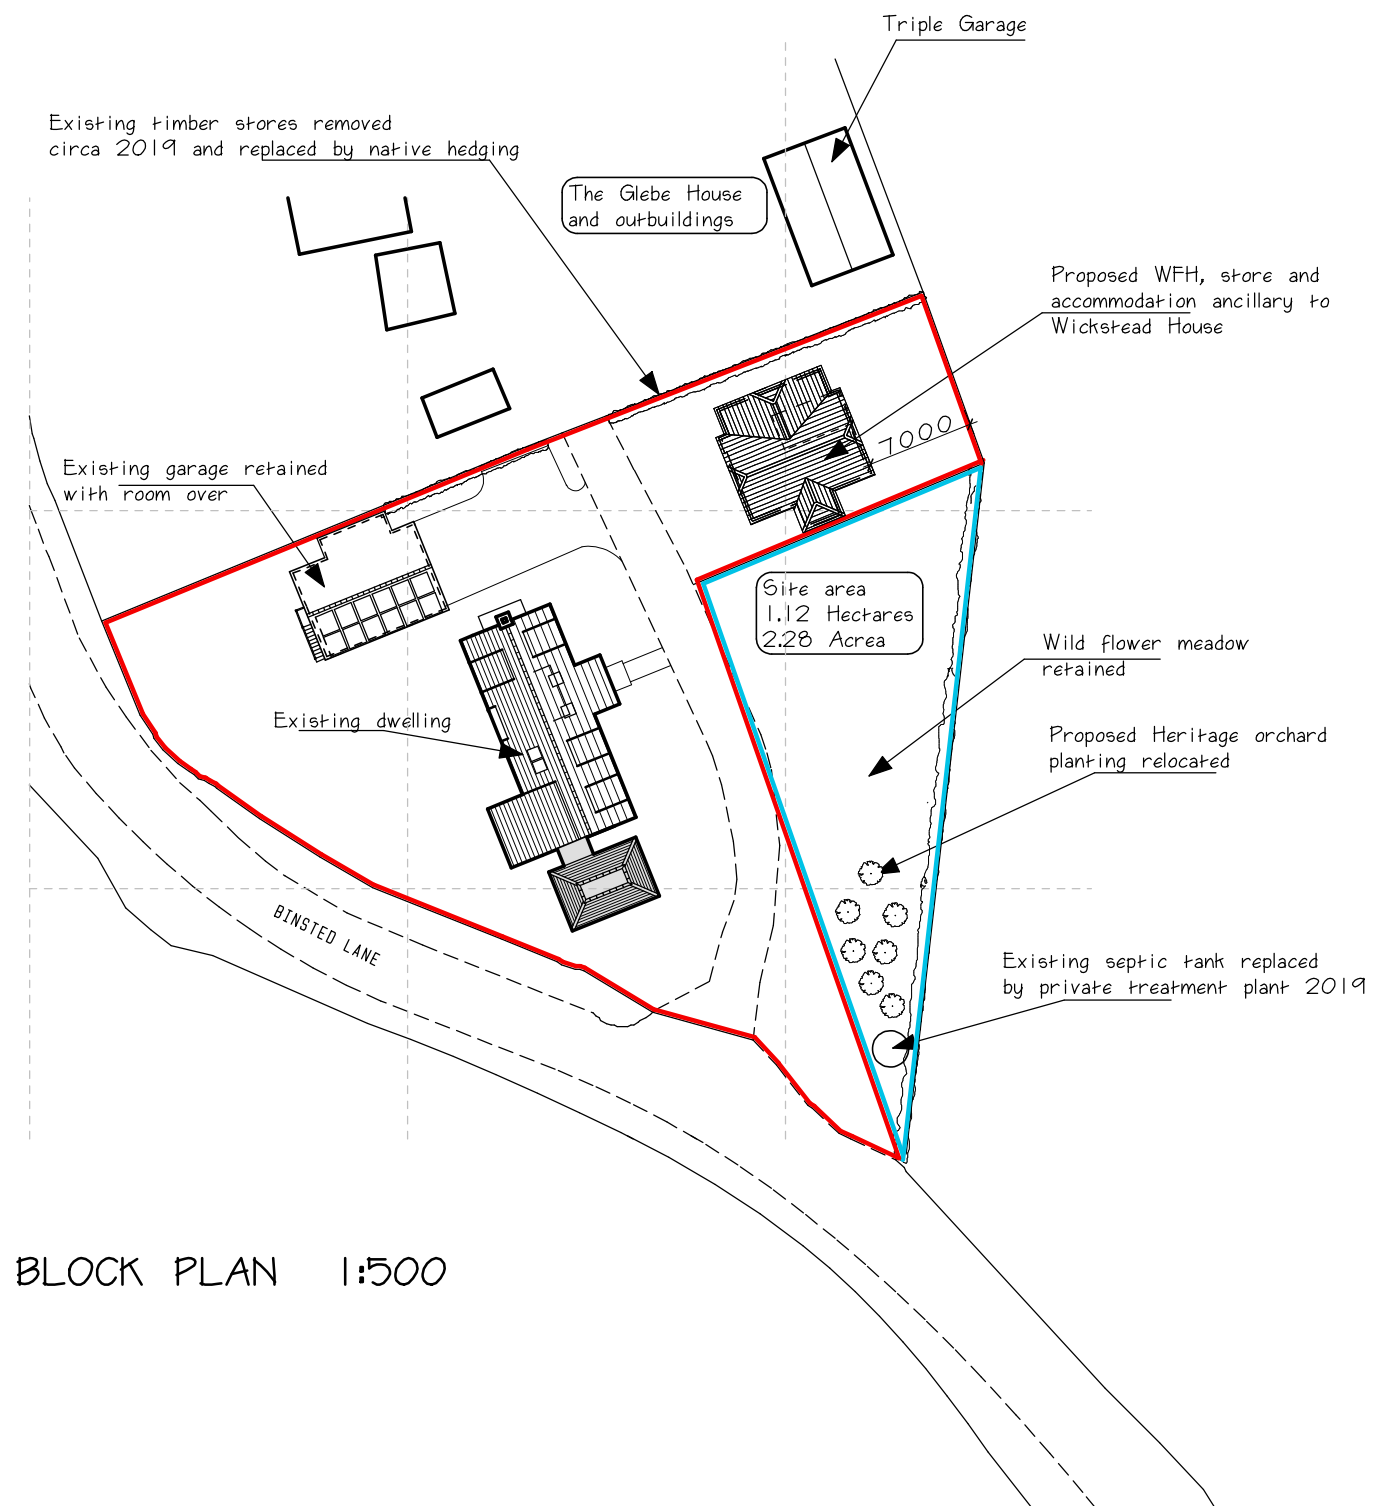
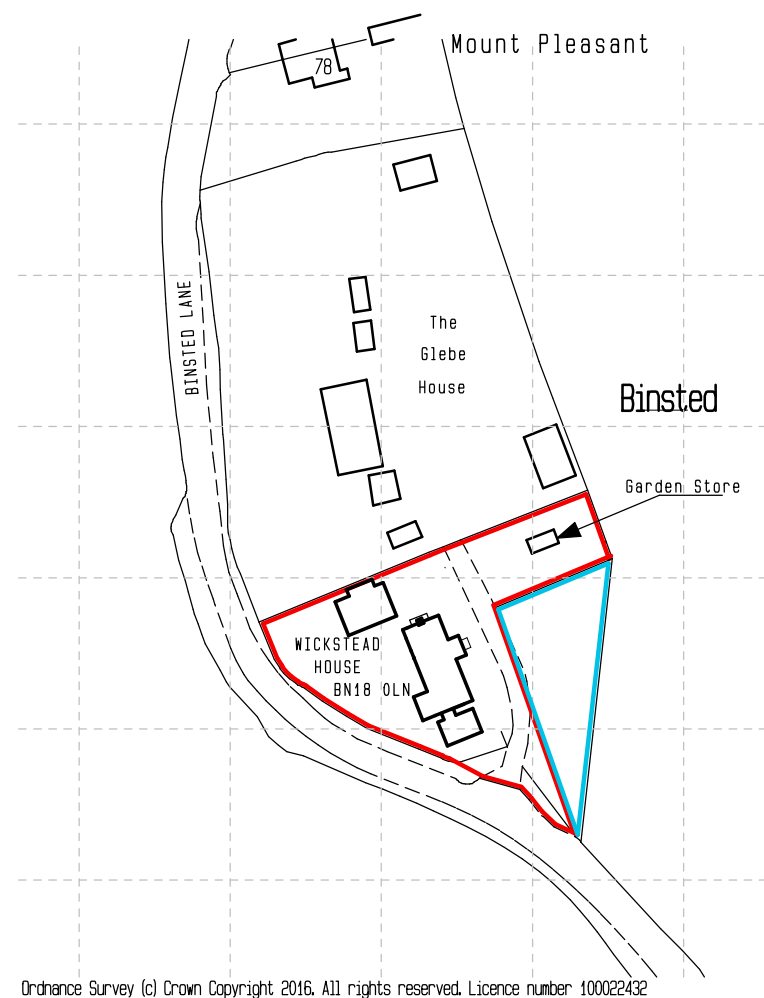
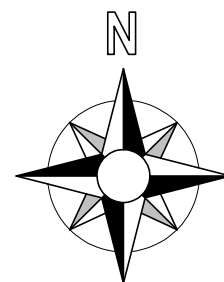
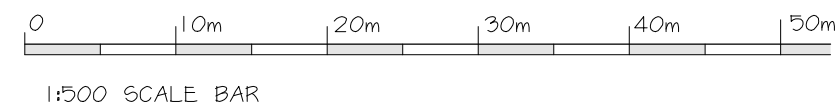


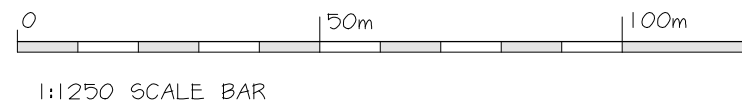

A3 Sheet

LOCATION PLAN 1:1250

BLOCK PLAN 1:500

WICKSTEAD HOUSE, BINSTED LANE, BINSTED, WEST SUSSEX. BN18 0LN

LOCATION AND BLOCK PLAN

DRAWING NUMBER

2231/41

DATE

JANUARY 2026