

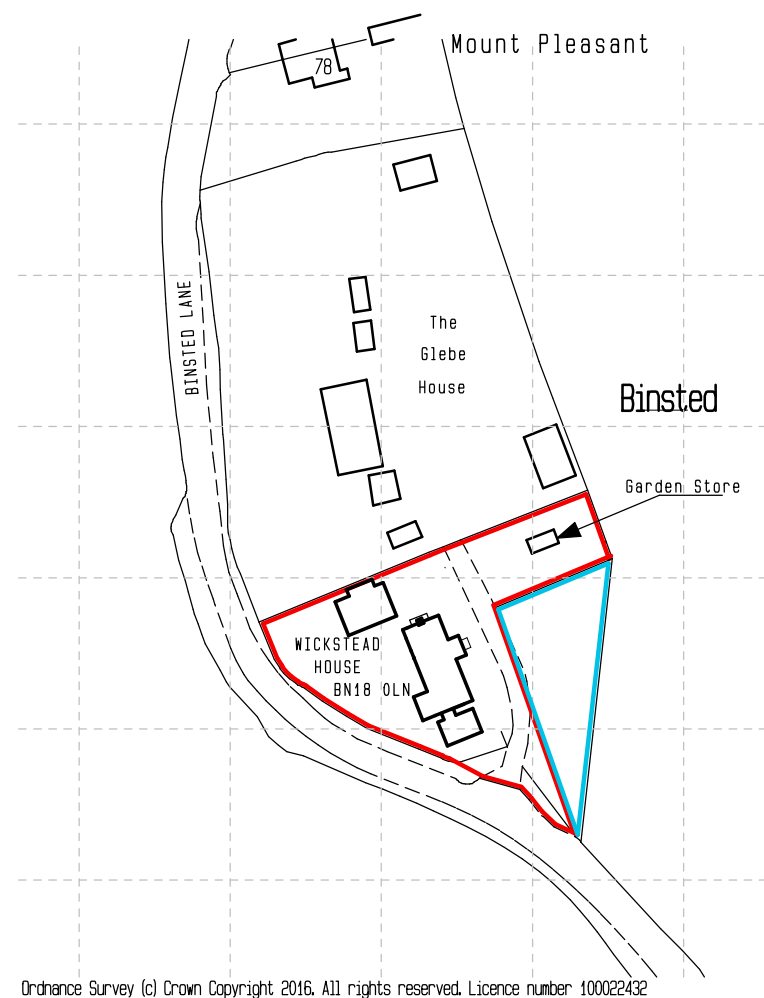
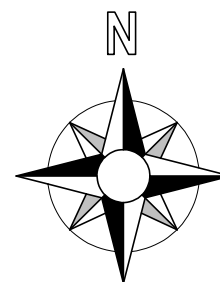
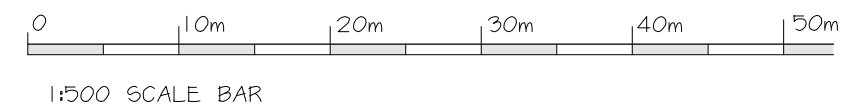


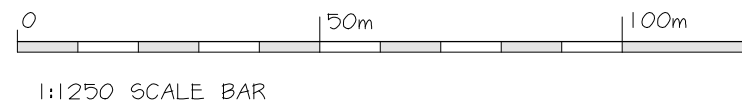

Ordnance Survey (c) Crown Copyright 2016. All rights reserved. Licence number 100022432

LOCATION PLAN 1:1250

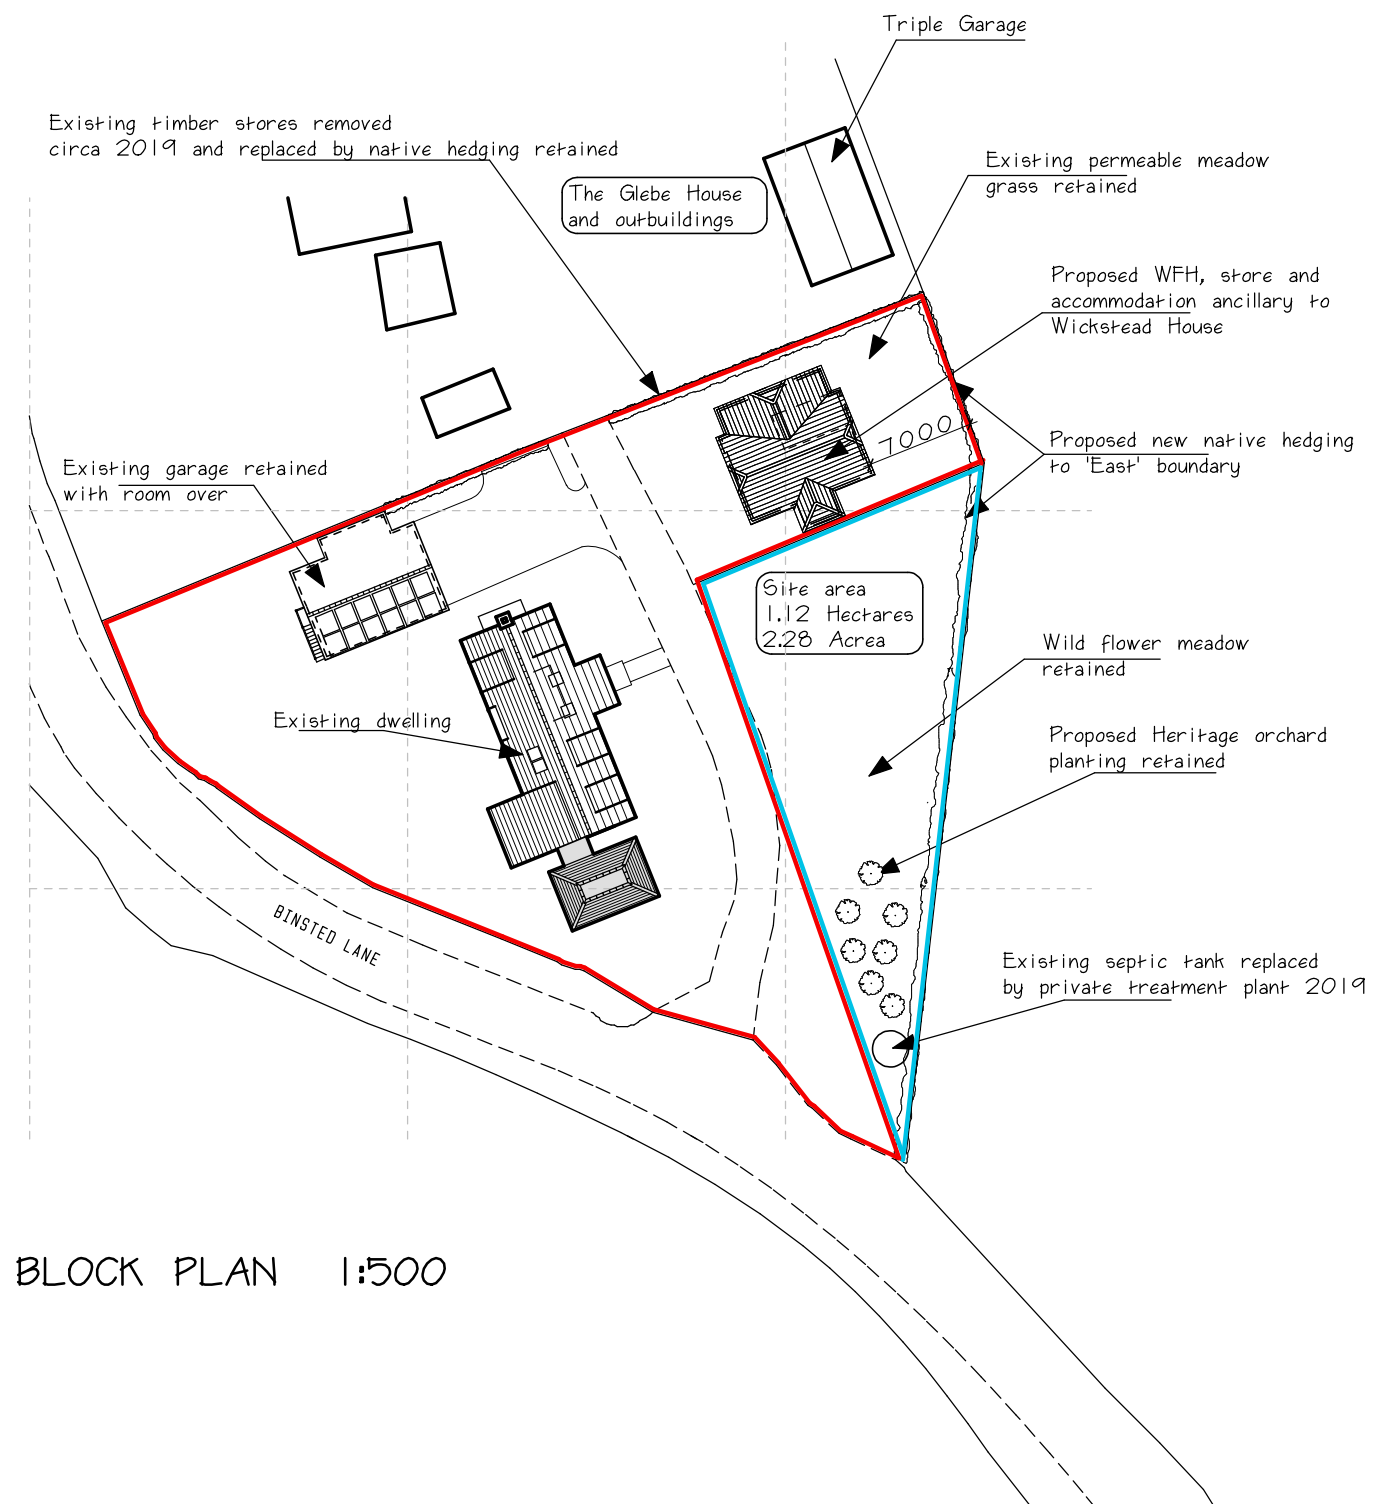

BLOCK PLAN 1:500

REVISION A. Biodiversity Layout Plan March 2026

A3 Sheet

WICKSTEAD HOUSE, BINSTED LANE, BINSTED, WEST SUSSEX. BN18 0LN

LOCATION AND BLOCK PLAN BIODIVERSITY ENHANCEMENT

DRAWING NUMBER

2231/41A

DATE

JANUARY 2026