

Figured dimensions only are to be used. All dimensions to be checked on site. Differences between drawings and between drawings and specification or bills of quantities to be reported to JLR Designs Ltd.



© This drawing is prepared for the application for:

- ## 2. Building Regulation Permission

on behalf of the applicant named below and for no other purpose.
The copyright of the drawing and designs remains JJR Designs Ltd.

All copies are only for information about the application, they may not be used for any other purpose without the express written permission of JLR Designs Ltd.

Revisions:

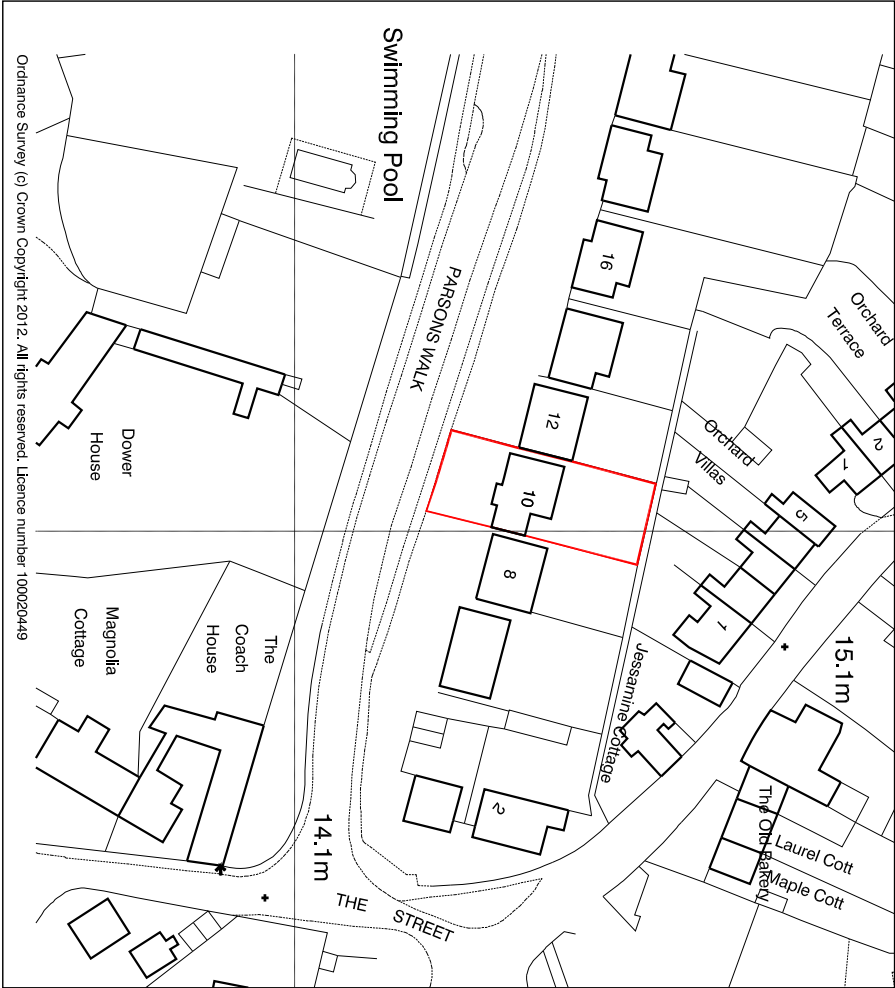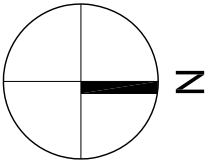

LOCATION PLAN - SCALE 1:1250

Client:

e-mail: info@jirdesigns.com



Architectural
Services
Planning
Building Regs
On Site Supervision
Landmarks Department

On Site Supervision Landscape Design

SARAH BARNETT

Project:

10 PARSONS WALK WALBERTON ARUNDEL

Drawing Title:

LOCATION PLAN

Issue status:

- | | | | | | |
|-------------------|--------------------------|------------------------|--------------------------|------------------|--------------------------|
| Outline proposals | ☐ | Production information | ☐ | Scheme design | ☐ |
| Tender drawing | ☐ | Detail design | ☐ | Contract drawing | ☐ |

Scale:	Drawn:	Checked:	Approved:	Date:
--------	--------	----------	-----------	-------

1.1200			2107:00:201
--------	--	--	-------------

1113	103
------	-----