



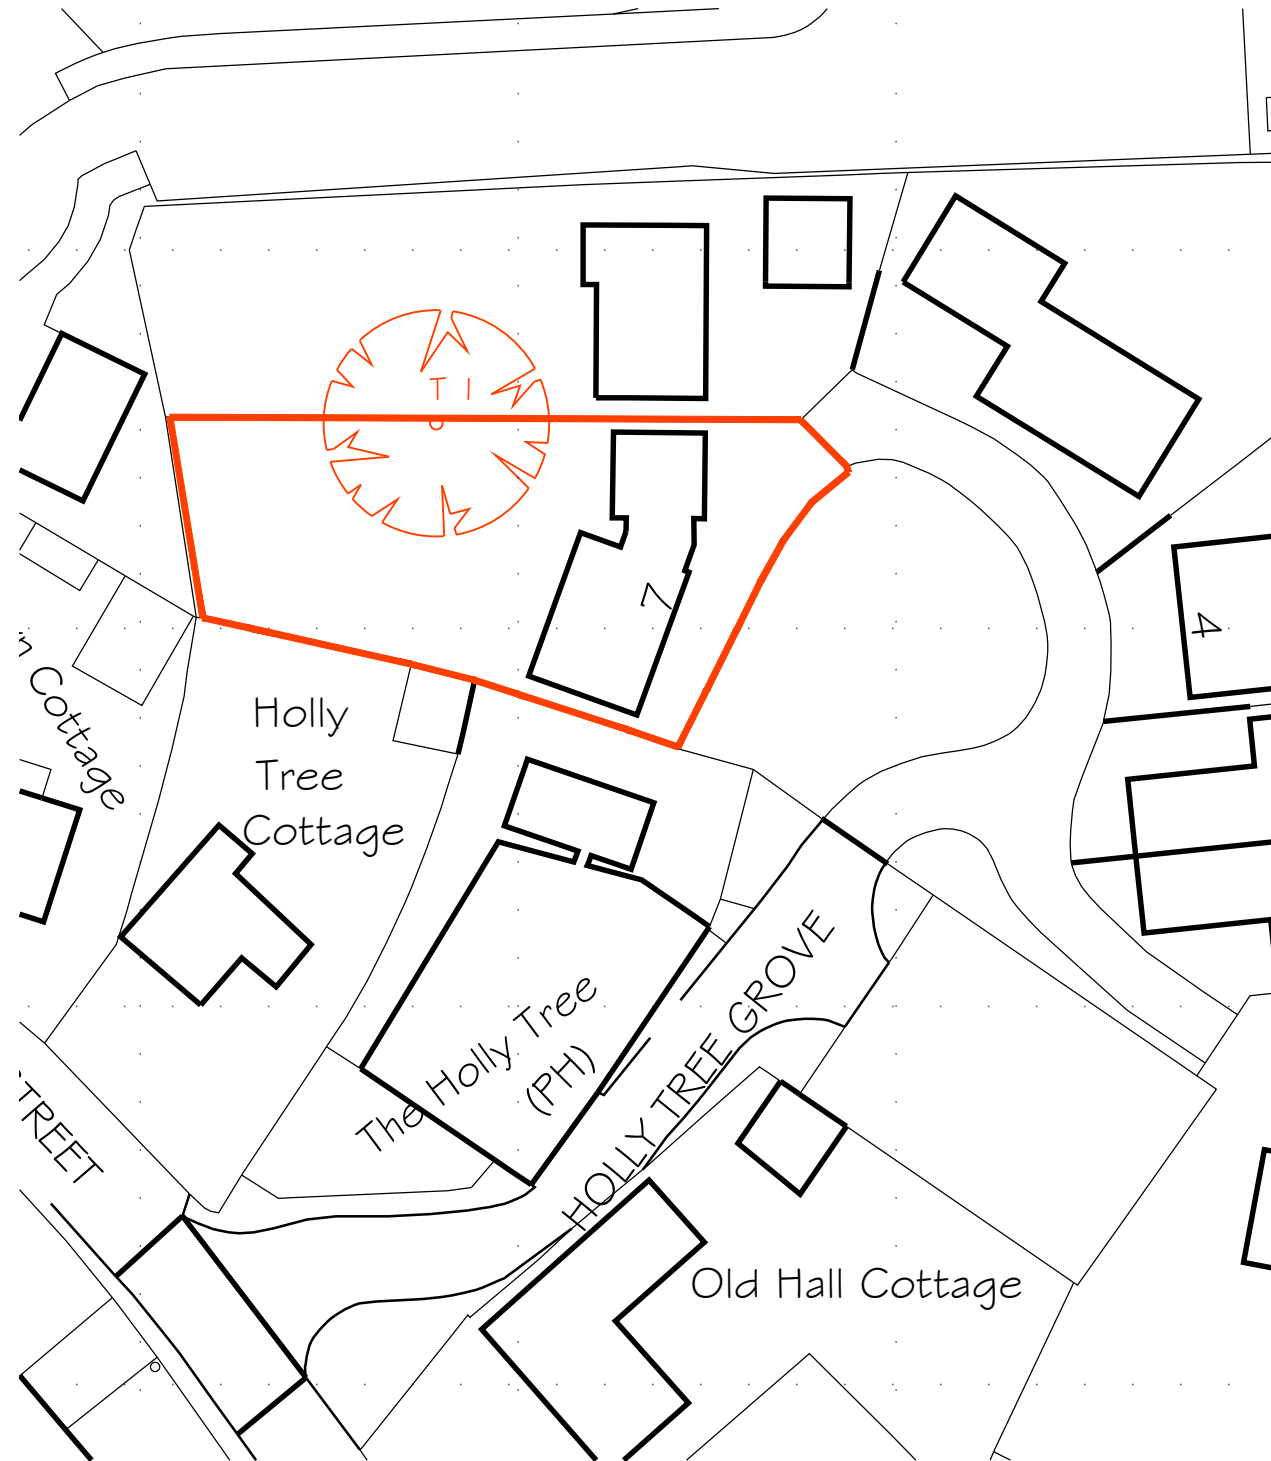

Block Plan

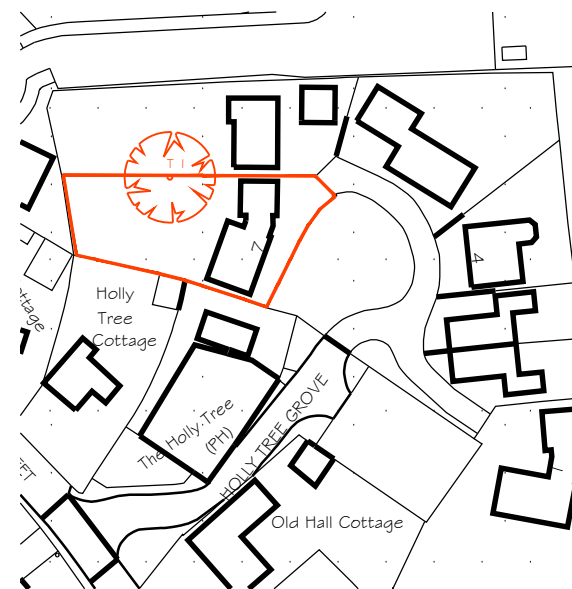


Location Plan

T 1

TPO Ref: Walberton no.2/72 and Walberton no.3/68

Crown Reduction to 1 no. English Oak (Quercus Robur) by 2-3 Meters from the Height, North, South & West sides to match the East side and remove any deadwood and crossing branches.

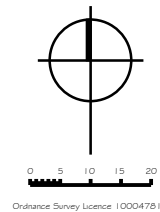

NOTES:

Dimensions to be checked on site before placing material orders or commencing work.
Any discrepancies shall be reported immediately.

Do not scale from these drawings except for planning purposes.
Use figured dimensions only.

Where applicable this drawing is to be read in conjunction with other consultants' drawings.

This drawing is the copyright of hda projects ltd.

Rev	Date	Amendment
-----	------	-----------

hda projects

St Johns House - St Johns Street
Chichester - West Sussex - PO19 1UU

Tel: 07881287017
e-mail: hdaprojects@talktalk.net

For

S Lavis

Project

Rowan House
7 Holly Tree Grove
Walberton
BN18 0FQ

Title

Block and Location Plans

Date	Drawn	Scale	Checked
Feb 2017	wm	1250 + 500 @ A3	
Job Number	Prefix	Drawing Number	Revision
1710	T	01	