street elevation + site section:

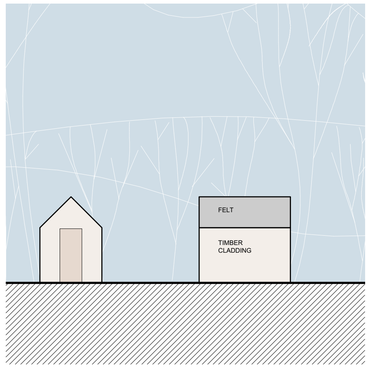

bike store:

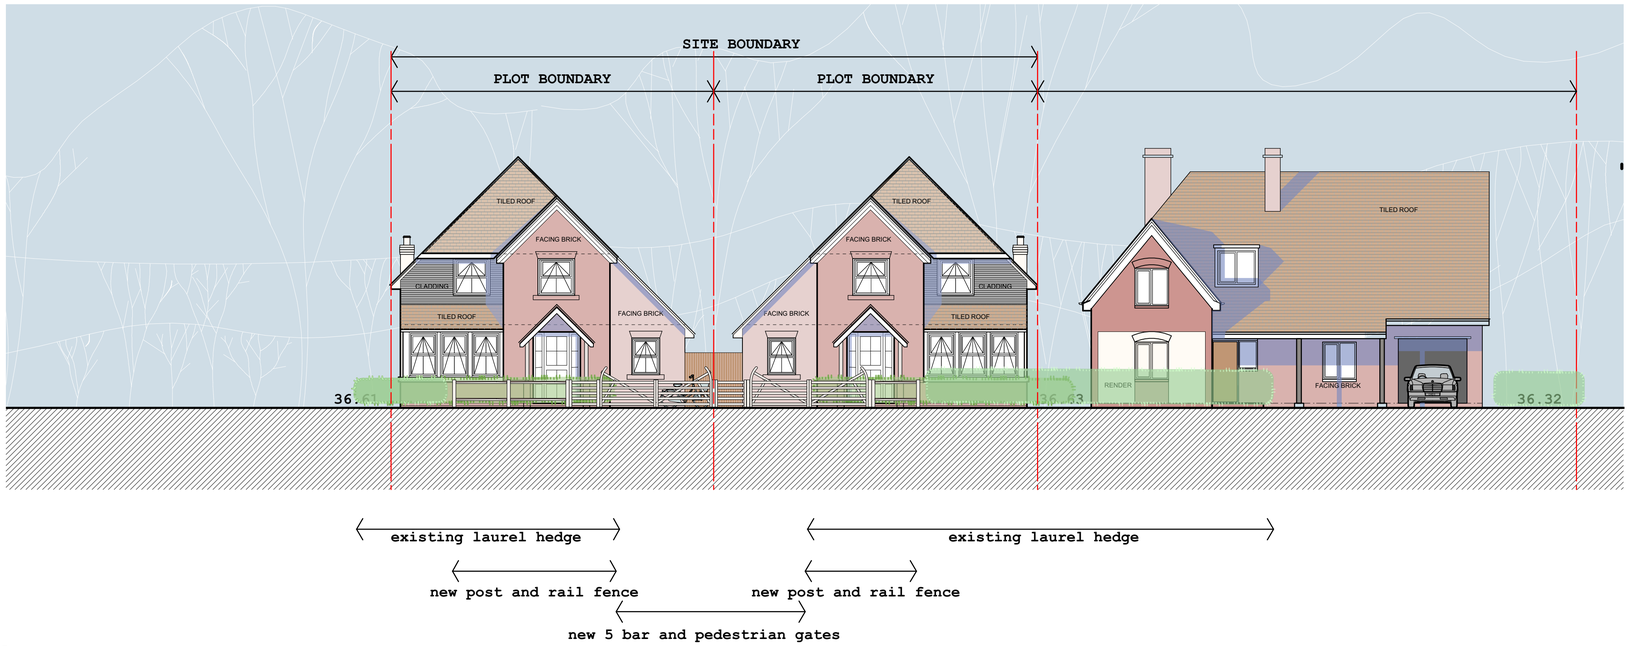

elevations:

proposed new dwellings are mirrored

front elevation: side elevation: rear elevation: side elevation:

plans:

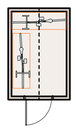

bike store:

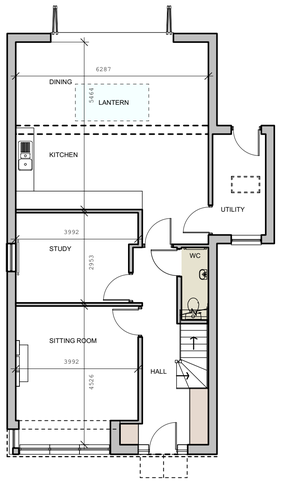

ground floor:

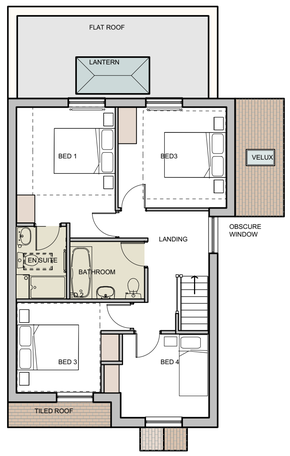

first floor:

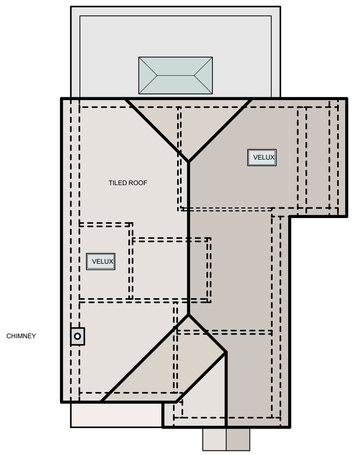

roof plan:

0 1 4 7 10 M

ARUN DISTRICT COUNCIL WA/10/19/PL

This drawing is protected under The Copyright, Designs and Patents Act 1988

THIS DRAWING IS TO BE READ IN CONJUNCTION WITH ALL OTHER PROJECT, CONSULTANT + SPECIALIST CONTRACTORS DOCUMENTATION
Do not scale.
Figured dimensions only are to be taken from this drawing. All dimensions are to be checked on site before any work is put in hand.

notes:

key:

revisions:
FIRST ISSUE: 04.05.2018
c: 11.05.2018
c: 15.06.2018 + planning application-01
d: 16.07.2018 + planning application-02
e: 01.03.2019 + planning application -03
f: 06.03.2019 + resubmission-04

n

project + location: 1 Orchard Way: **Fontwell BN18 0SH**
drawing number: **nb:17101+10f**
drawing scale: 1:100 @A1
client: Quay Contracts+Jim and Cathy McMonagle
drawing status: planning application-03
drawing name: proposed new dwellings

nb:architects+
UNIT FIVE level four south
new england house, new england street
Brighton, East Sussex, BN1 4GH
t : +44(0)1273 609603
mail@ nbarchitecture.com