CDM 2015 Health & Safety Information

This information relates only to 'Significant Hazards' identified on this drawing and is to be read in conjunction with the Designer's Hazard Register.

Ground Floor

First Floor

Second Floor

HT05
3-Bedroom 6-Person House
109.0 sqm / 1174 sqft GIA [to finishes]
A minimum of 2.5 sqm storage provided in accordance with NDSS requirements.

Plots 06,08,23,43, 49,51,53

HT05
3-Bedroom 6-Person House
109.0 sqm / 1174 sqft GIA [to finishes]
A minimum of 2.5 sqm storage provided in accordance with NDSS requirements.

Plots 07,09,22,44, 50,52,54

Front Elevation
Plot 51 Plot 52

Side Elevation
Plot 52

Rear Elevation
Plot 52 Plot 51

Side Elevation
Plot 51

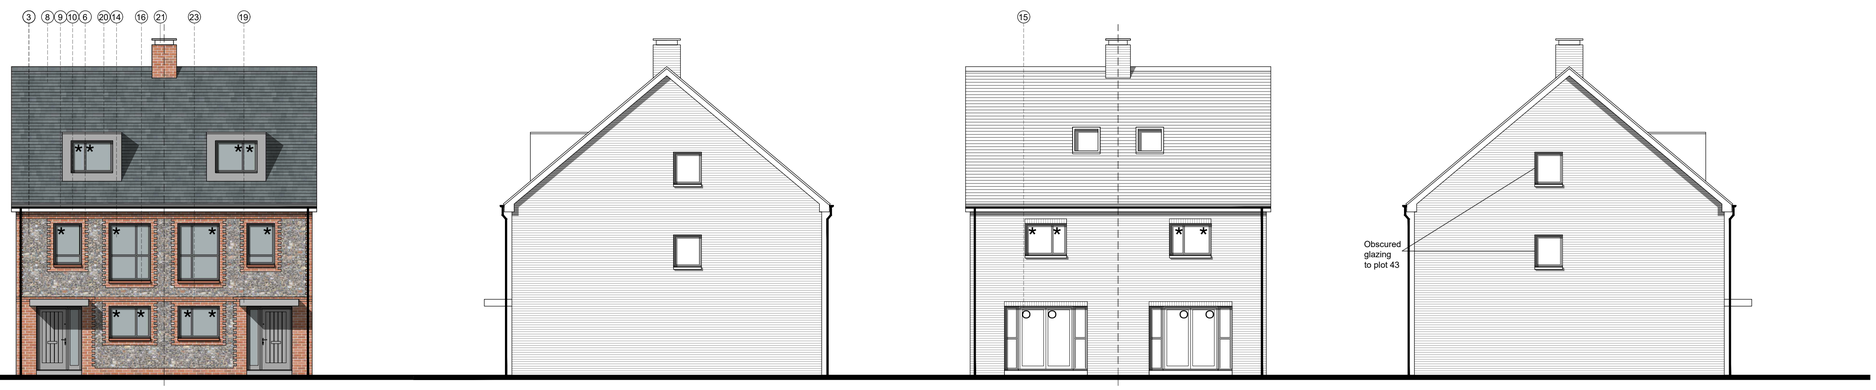

Front Elevation
Plots 43 Plots 44

Side Elevation
Plots 44

Rear Elevation
Plots 44 Plots 43

Side Elevation
Plots 43

Materials Key:

1 - Brick Multi Red Stock
2 - Brick Buff
3 - Flint
4 - Projecting Brick Head Detail to match brick
5 - Soldier Course Banding - Red Contrast
6 - Brick Quoins Detail - to match brick
7 - Roof tile Red Plain
8 - Roof tile Grey Slate
9 - Half-round black gutter mounted on grey 150mm fascia
10 - Off-white Barge Board
11 - Vertical Hung tiles
12 - Composite Front door with glazing - Dark Grey
13 - Composite Door for Bins and Cycles with louvres
14 - Windows light grey uPVC flush casement solar control double glazing
15 - Patio Doors light grey uPVC
16 - Brick cill - Contrast Brick
17 - Metal Balustrade
18 - Lead
19 - Porch & Bays standing seam roofs
20 - GRP flat roof dormer window
21 - GRP chimney with metal cap
22 - Steel Garage door - light grey
23 - Stretcher brick banding

Key:

* Window panes to be side-hung fully openable to 90 degrees inwards

O Window panes to be side-hung fully openable to 90 degrees outwards

Rev	Date	Revision Details	Dr	Ch
A	06.03.26	Planning Issue	CV/KP	KE

ECE Architecture

E hello@ecearchitecture.com
W ecearchitecture.com

Creativity. Quality. Commerciality.
Reimagine what's possible

Client's Name
Harlequin Developments

Job Title
Land North of Arundel Road, Fontwell

Drawing Title
Floor Plans and Elevations - HT05 Semi

Scale
1:100 @ A1 / 1:200 @ A3

metres 2 4 6 8 10

Drawn	Checked	Date
CV/KP	KE	29.01.26

Job No	Drawing No	Rev
7428A	PL-17	A

Status
APPROVAL

CAD Plot date: 6/03/2026 - 10:36:04 7428-mast.dwg

© ECE Architecture Limited. No dimensions to be scaled from drawing except for the purposes of Planning Applications. The contractor should check all dimensions on site. It is the contractors responsibility to ensure compliance with Building Regulations.