


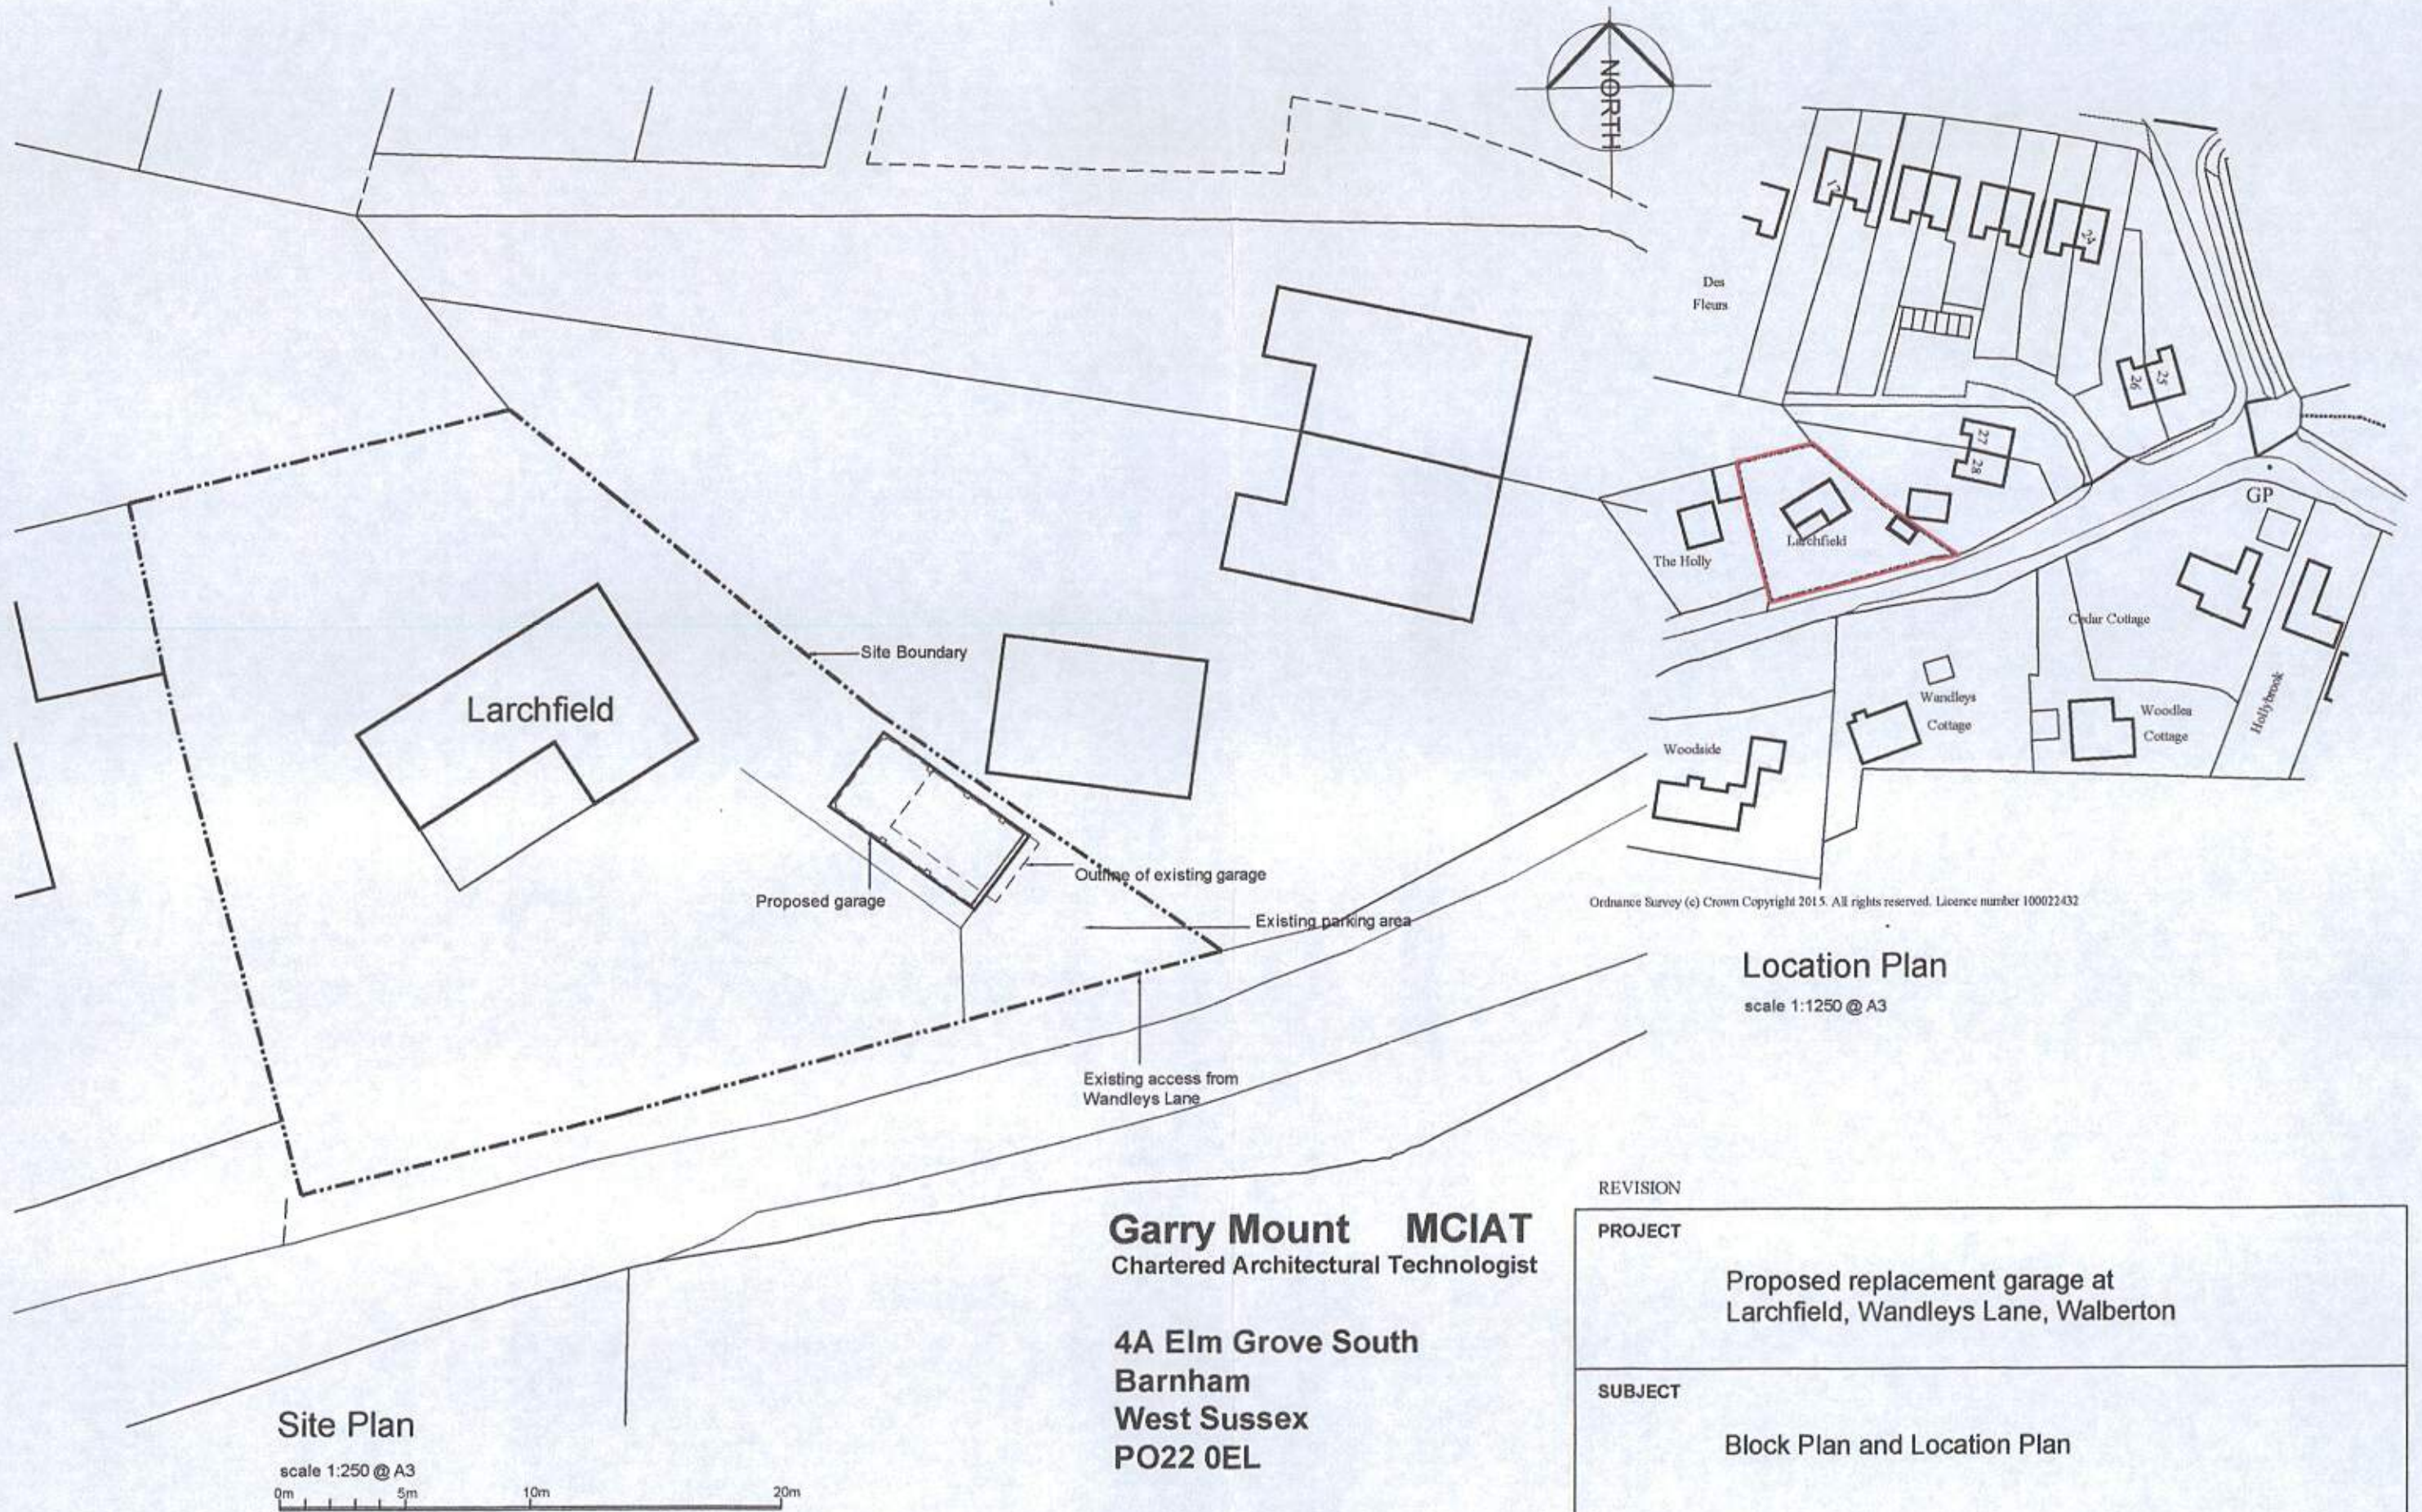

Garry Mount MCIAT
Chartered Architectural Technologist

**4A Elm Grove South
Barnham
West Sussex
PO22 0EL**

Tel: 01243 850614
email : garrymount@gmail.com

REVISION

PROJECT		
Proposed replacement garage at Larchfield, Wandleys Lane, Walberton		
SUBJECT		
Block Plan and Location Plan		
SCALE	DATE April 2015	DRAWING No 2015 / 06 / 03
DRAWN	CHECKED	