


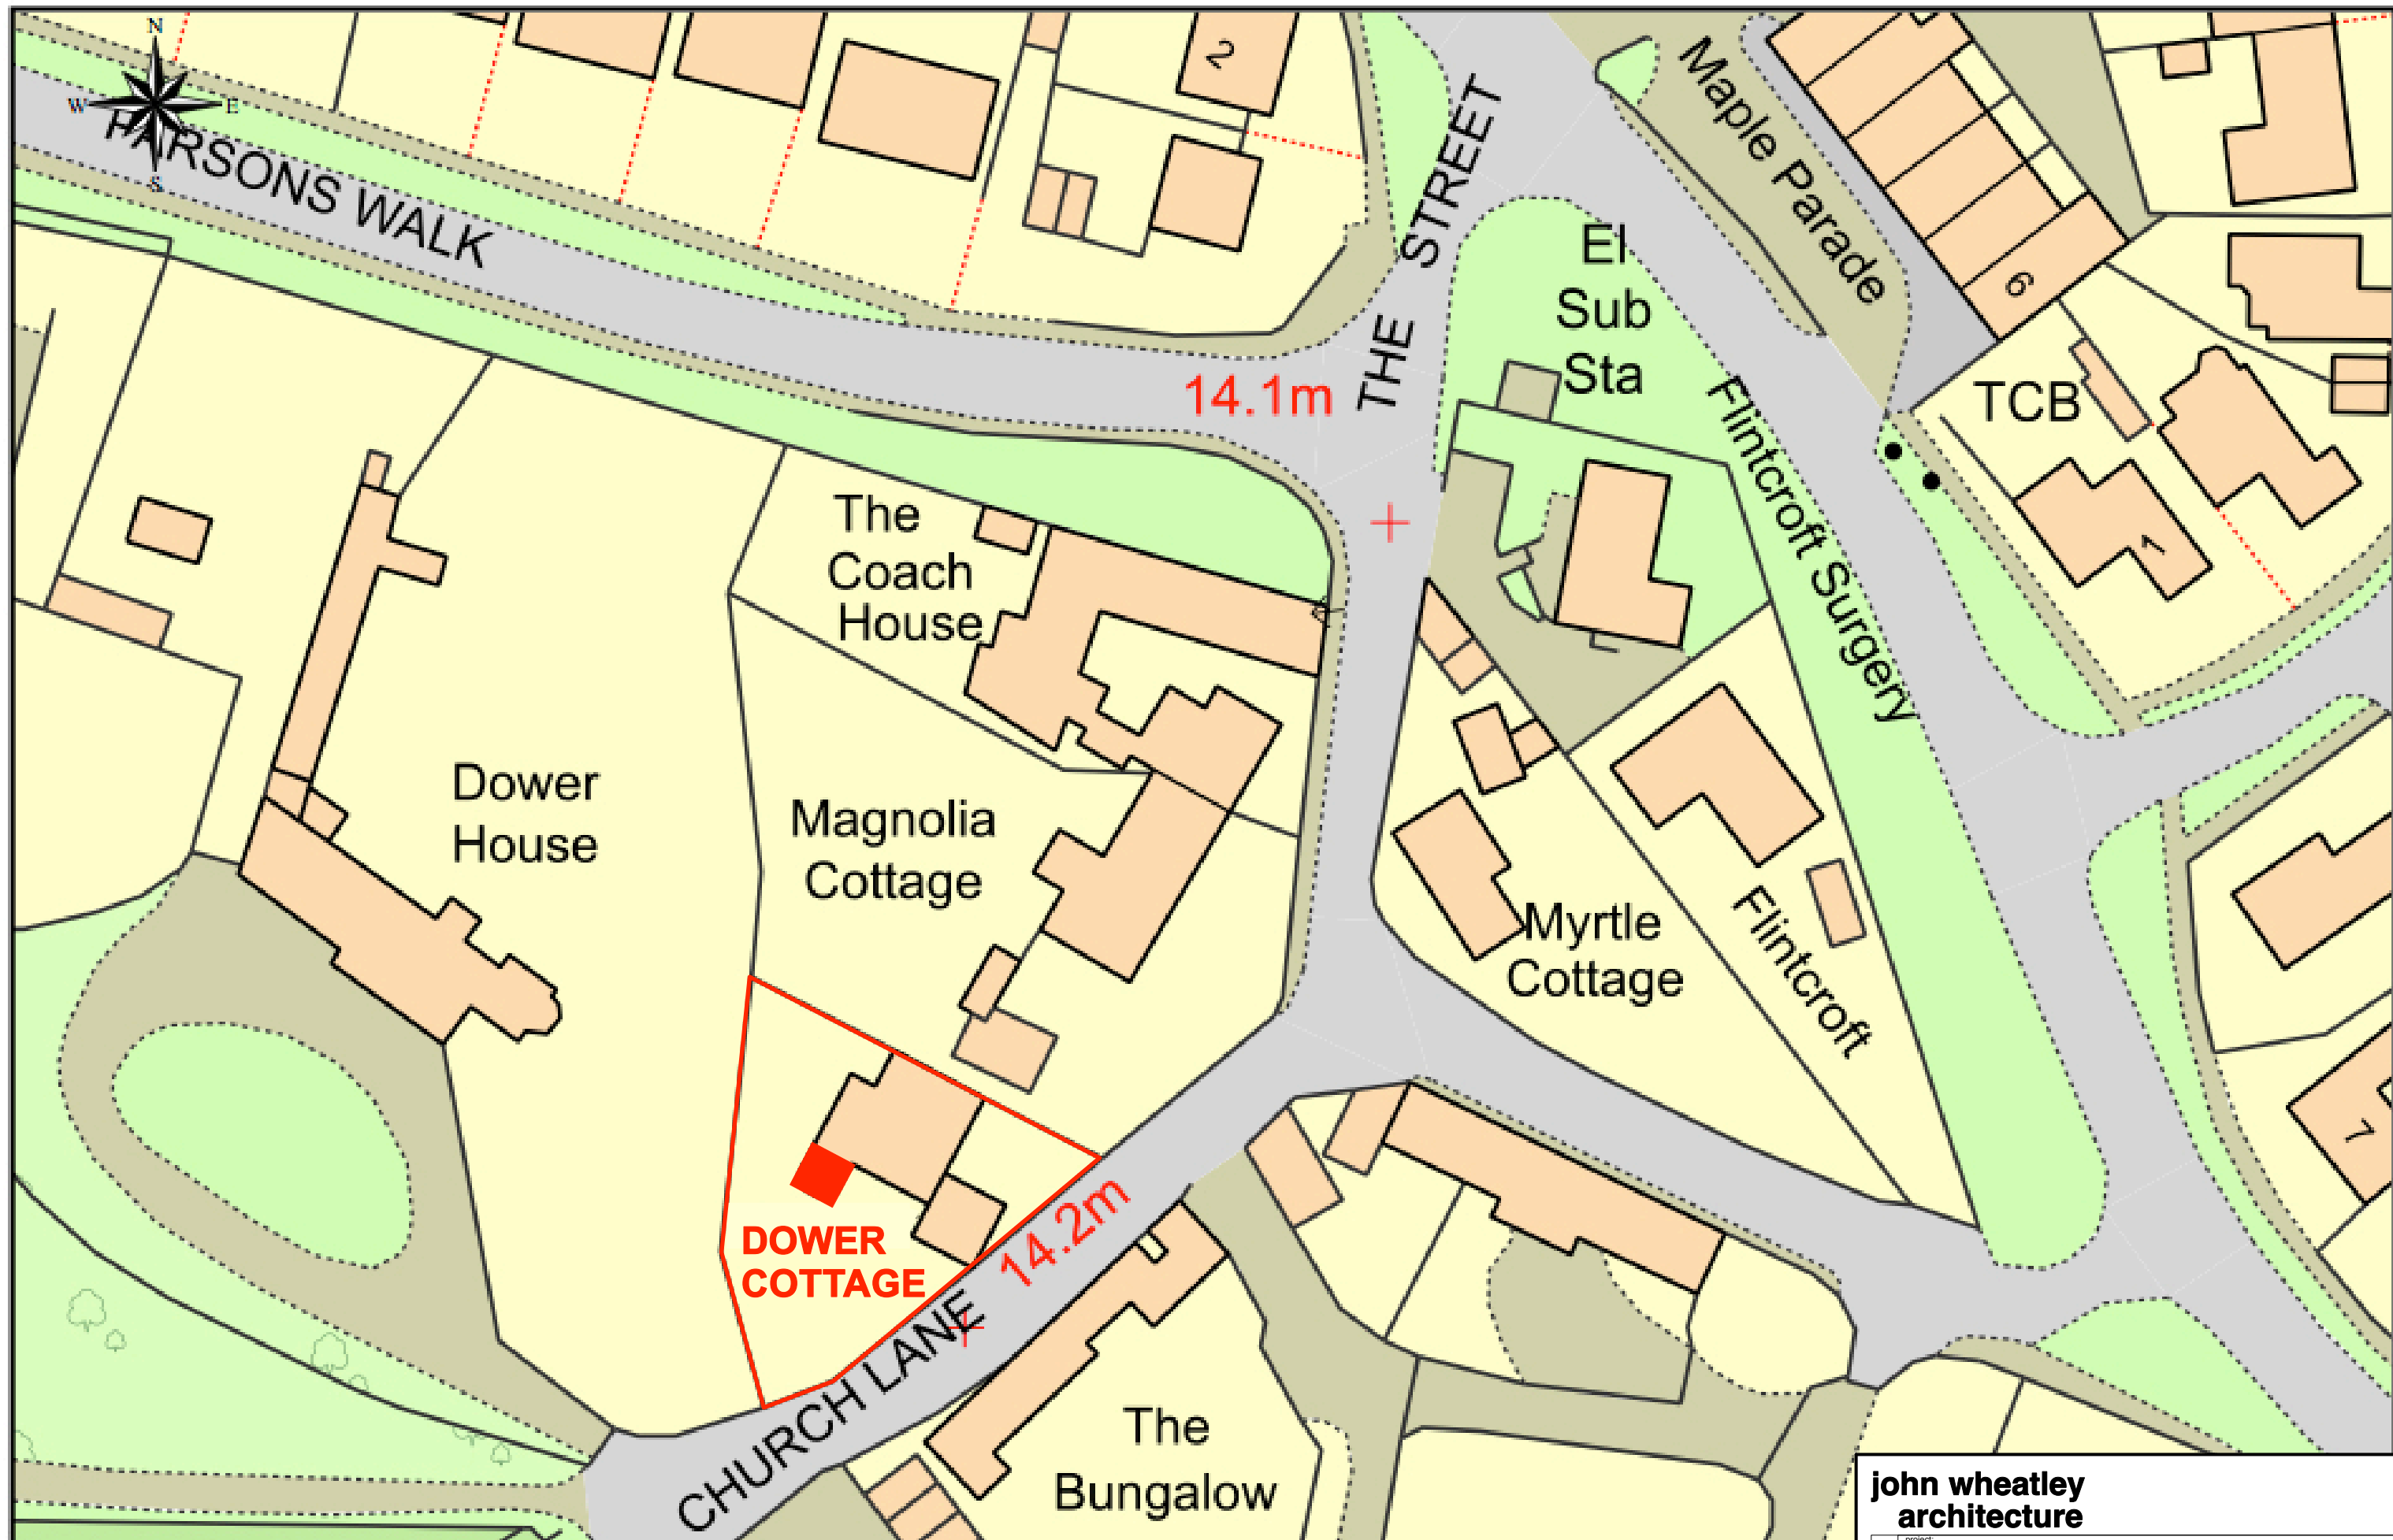

**john wheatley
architecture**

project: Single Storey Extension - Dower Cottage - Church Lane - Walberton - BN18 0UD			
drawing title: Proposed Block Plan			
drawing status: Planning Application			
date: 15 - 02 - 2020	scale at A3 original size: 1:500	no: JW1911WAL - PL02	rev: A

56 Maltravers Street - Arundel - West Sussex - BN18 9BQ
E john@jw-architecture.com W www.johnwheatleyarchitecture.com
T +44 (0)1903 882 552 M +44 (0) 7809 387 569

john wheatley architecture - © copyright 2020