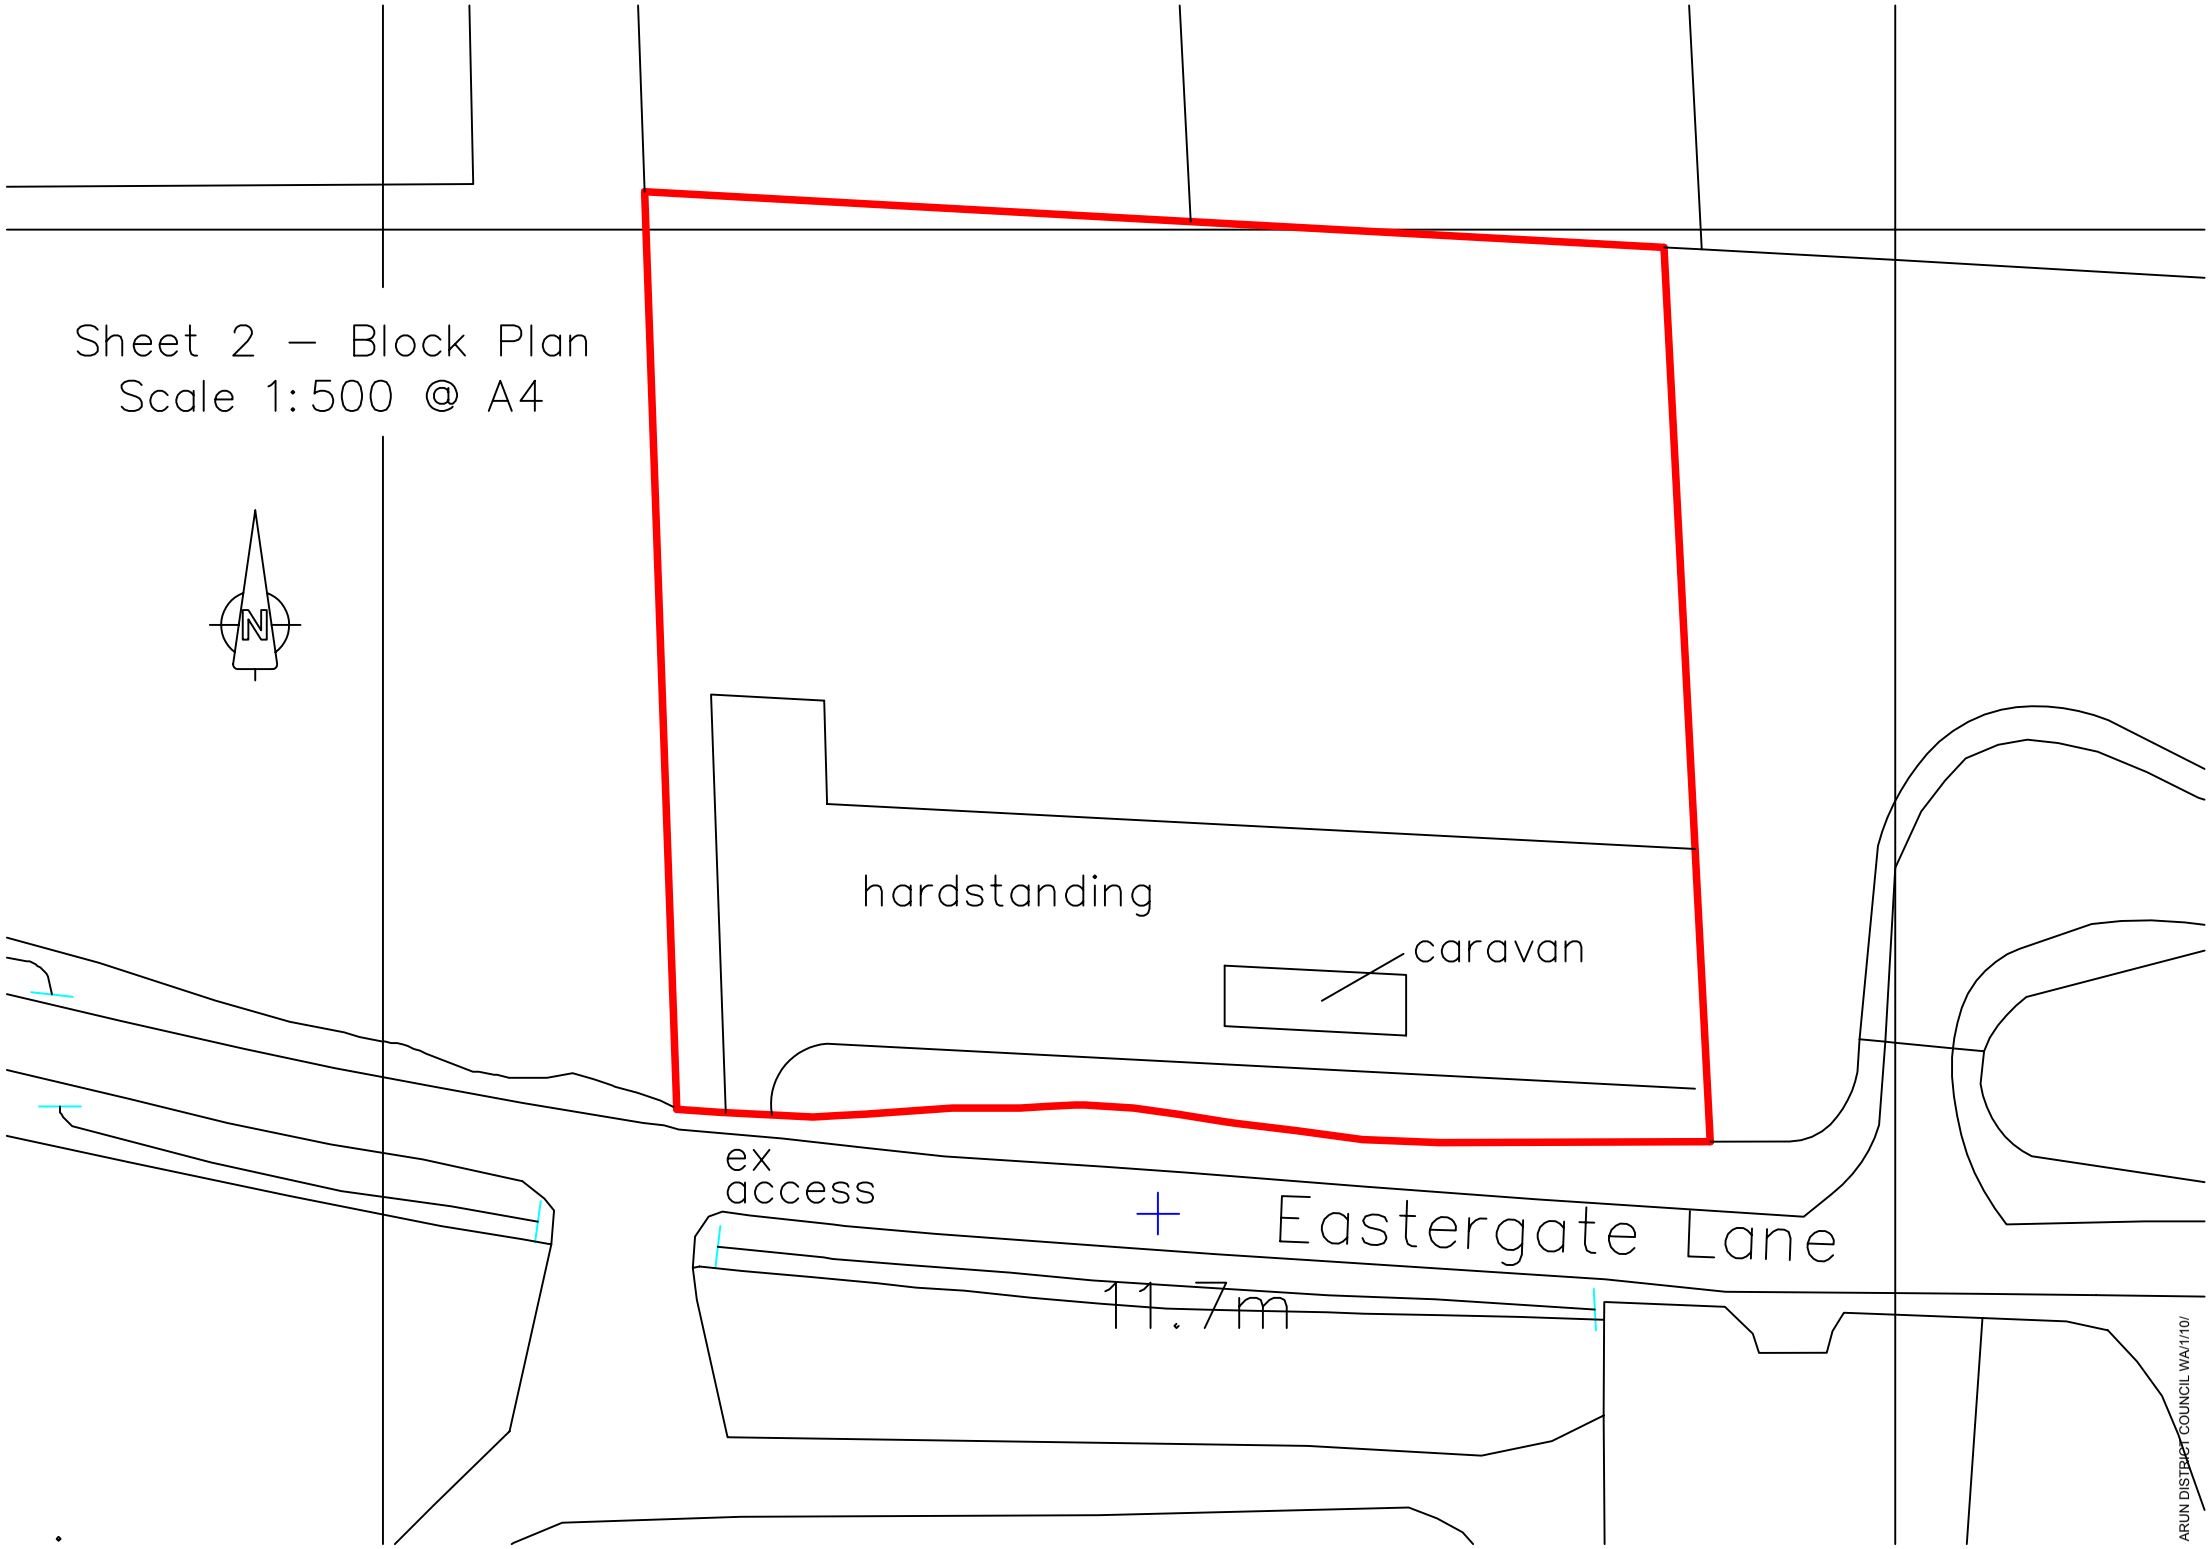

Sheet 2 – Block Plan
Scale 1:500 @ A4
N
hardstanding
caravan
ex
access
Eastergate Lane
11.7m
ARUN DISTRICT COUNCIL WA/1/10/