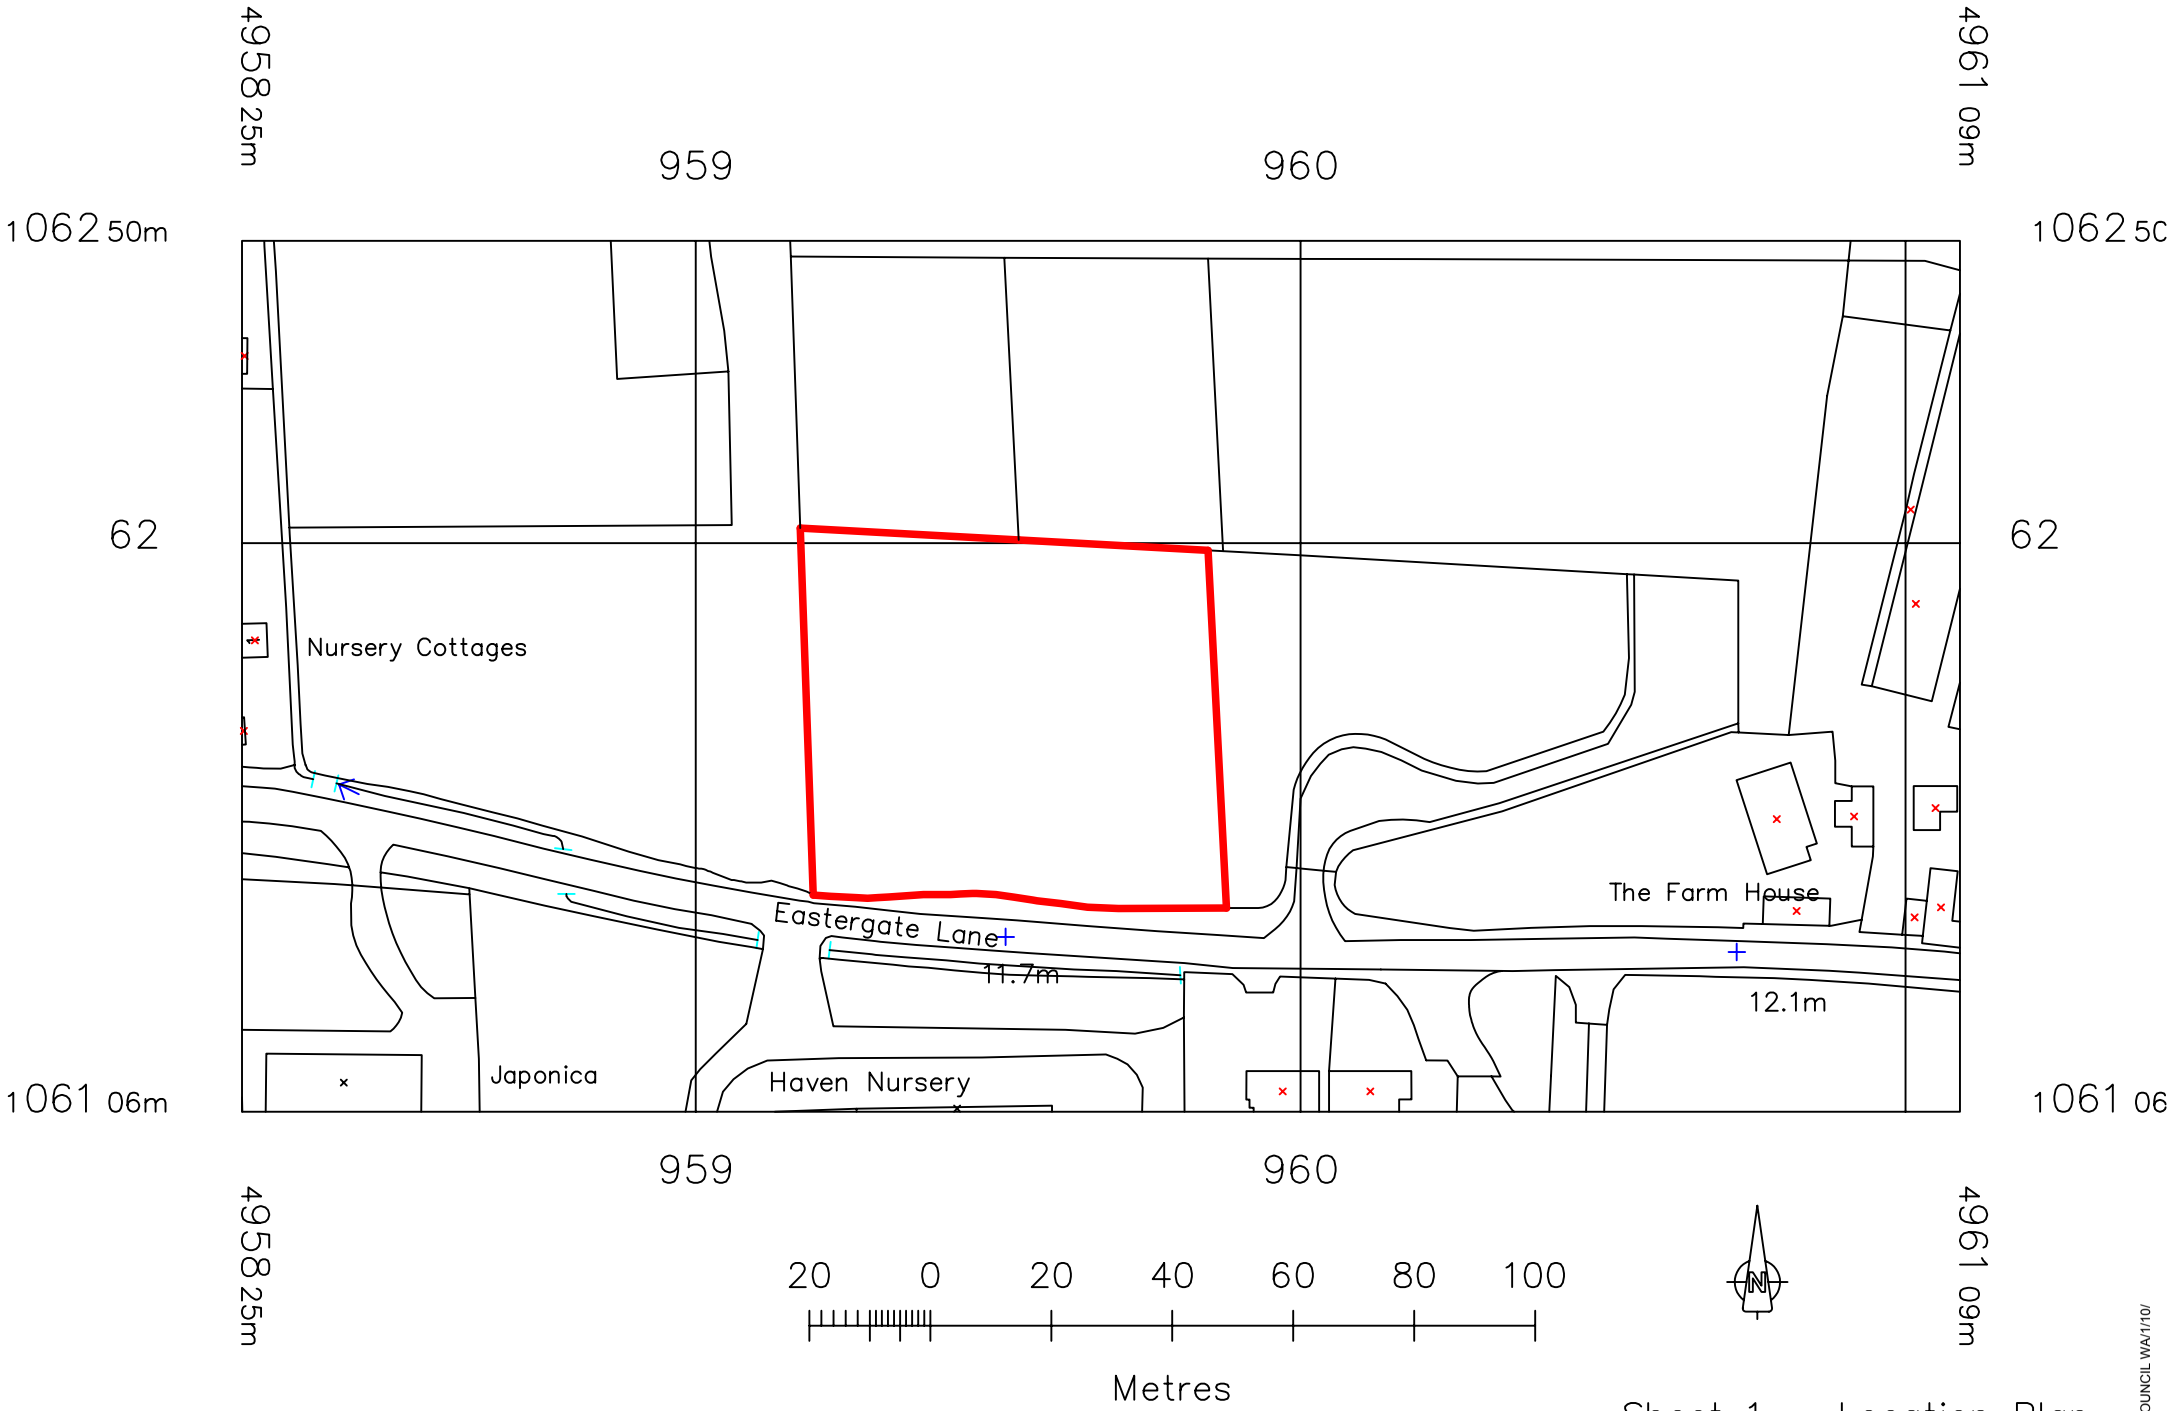



© Crown Copyright 2009
Reproduction in whole or in part is prohibited
without the prior permission of Ordnance Survey.

Sheet 1 – Location Plan
Scale 1:1250 @ A4

ARUN DISTRICT COUNCIL WA/1/10/