


 

From: DaSilva, Luis [REDACTED]
Sent: 27 February 2019 13:48
To: Planning.Responses
Subject: planning application consultation-WA/1/19/PL

Dear Sir/ Madam,

Please find attached our response letter to the above planning application consultation.

Kind Regards

Luis Da Silva
Technical Co-ordinator
Developer Services
Southern House, Sparrowgrove, Otterbourne, Hant SO21 2SW



This e-mail is intended solely for the person or organisation to which it is addressed. It may contain privileged and confidential information. If you are not the intended recipient, you are prohibited from copying, disclosing or distributing this e-mail or its contents (as it may be unlawful for you to do so) or taking any action in reliance on it. If you receive this e-mail by mistake, please delete it then advise the sender immediately. Without prejudice to the above prohibition on unauthorised copying and disclosure of this e-mail or its contents, it is your responsibility to ensure that any onward transmission, opening or use of this message and any attachments will not adversely affect your or the onward recipients' systems or data. Please carry out such virus and other such checks as you consider appropriate. An e-mail reply to this address may be subject to monitoring for operational reasons or lawful business practices. This e-mail is issued by Southern Water Services Limited, company number 2366670, registered in England and having its registered office at Southern House, Yeoman Road, Worthing, BN13 3NX, England. In sending this e-mail the sender cannot be deemed to have specified authority and the contents of the e-mail will have no contractual effect unless (in either case) it is otherwise agreed between Southern Water Services Limited and the recipient.

This message has been scanned for malware by Websense. www.websense.com



Planning and Development Services
Arun District Council
Arun Civic Centre
Maltravers Road
Littlehampton
West Sussex
BN17 5LF

Developer Services
Southern Water
Sparrowgrove House
Sparrowgrove
Otterbourne
Hampshire
SO21 2SW

Your Ref
WA/1/19/PL
Our Ref
PLAN-026838
Date
27/02/2019

Dear Sirs,

Proposal: Variation of condition 24 following the grant of WA/22/15/OUT (APP/C3810/V/16/3143095) to read 'No more than 150 units hereby permitted shall be occupied for more than two years lapse from the date of first occupation of the development (whichever is sooner) until the completion of the improvements to the A/27/A29 Fontwell Roundabout shown on Drawing Number 1186-05 REV A - Proposed Roundabout Improvements'. This application also lies within the parish of Eastergate.
Site: Land East of Fontwell Avenue, Fontwell, BN18 0SW.
WA/1/19/PL

Thank you for your letter of 06/02/2019.

Southern Water has no objections to the above variation of condition.

Southern Water has undertaken a desk study of the impact that the additional foul sewerage flows from the proposed development will have on the existing public sewer network.

This initial study indicates that there is an increased risk of flooding unless any required network reinforcement is provided by Southern Water. Any such network reinforcement will be part funded through the New Infrastructure Charge with the remainder funded through Southern Water's Capital Works programme.

Southern Water and the Developer will need to work together in order to review if the delivery of our network reinforcement aligns with the proposed occupation of the development, as it will take time to design and deliver any such reinforcement.

Southern Water hence requests the following condition to be applied:

“Occupation of the development is to be phased and implemented to align with the delivery by Southern Water of any sewerage network reinforcement required to ensure that adequate waste water network capacity is available to adequately drain the development”

It may be possible for some initial dwellings to connect pending network reinforcement. Southern Water will review and advise on this following consideration of the development program and the extent of network reinforcement required.

Southern Water will carry out detailed network modelling as part of this review which may require existing flows to be monitored. This will enable us to establish the extent of works required (If any) and to design such works in the most economic manner to satisfy the needs of existing and future customers.

Our assessment of the timescales needed to deliver network reinforcement will consider an allowance for the following:

Initial feasibility, detail modelling and preliminary estimates
Flow monitoring (If required)
Detail design, including land negotiations
Construction

The overall time required depends on the complexity of any scheme needed to provide network reinforcement.

Southern Water will seek however to limit the timescales to a maximum of 24 months from a firm commitment by the developer to commence construction on site and provided that Planning approval has been granted.


All other comments in our response dated on 02/06/2015 remain unchanged and valid.

Yours sincerely

A black rectangular box redacting the signature of Luis Silva.

Luis Silva
Developer Services

SOUTHERN WATER

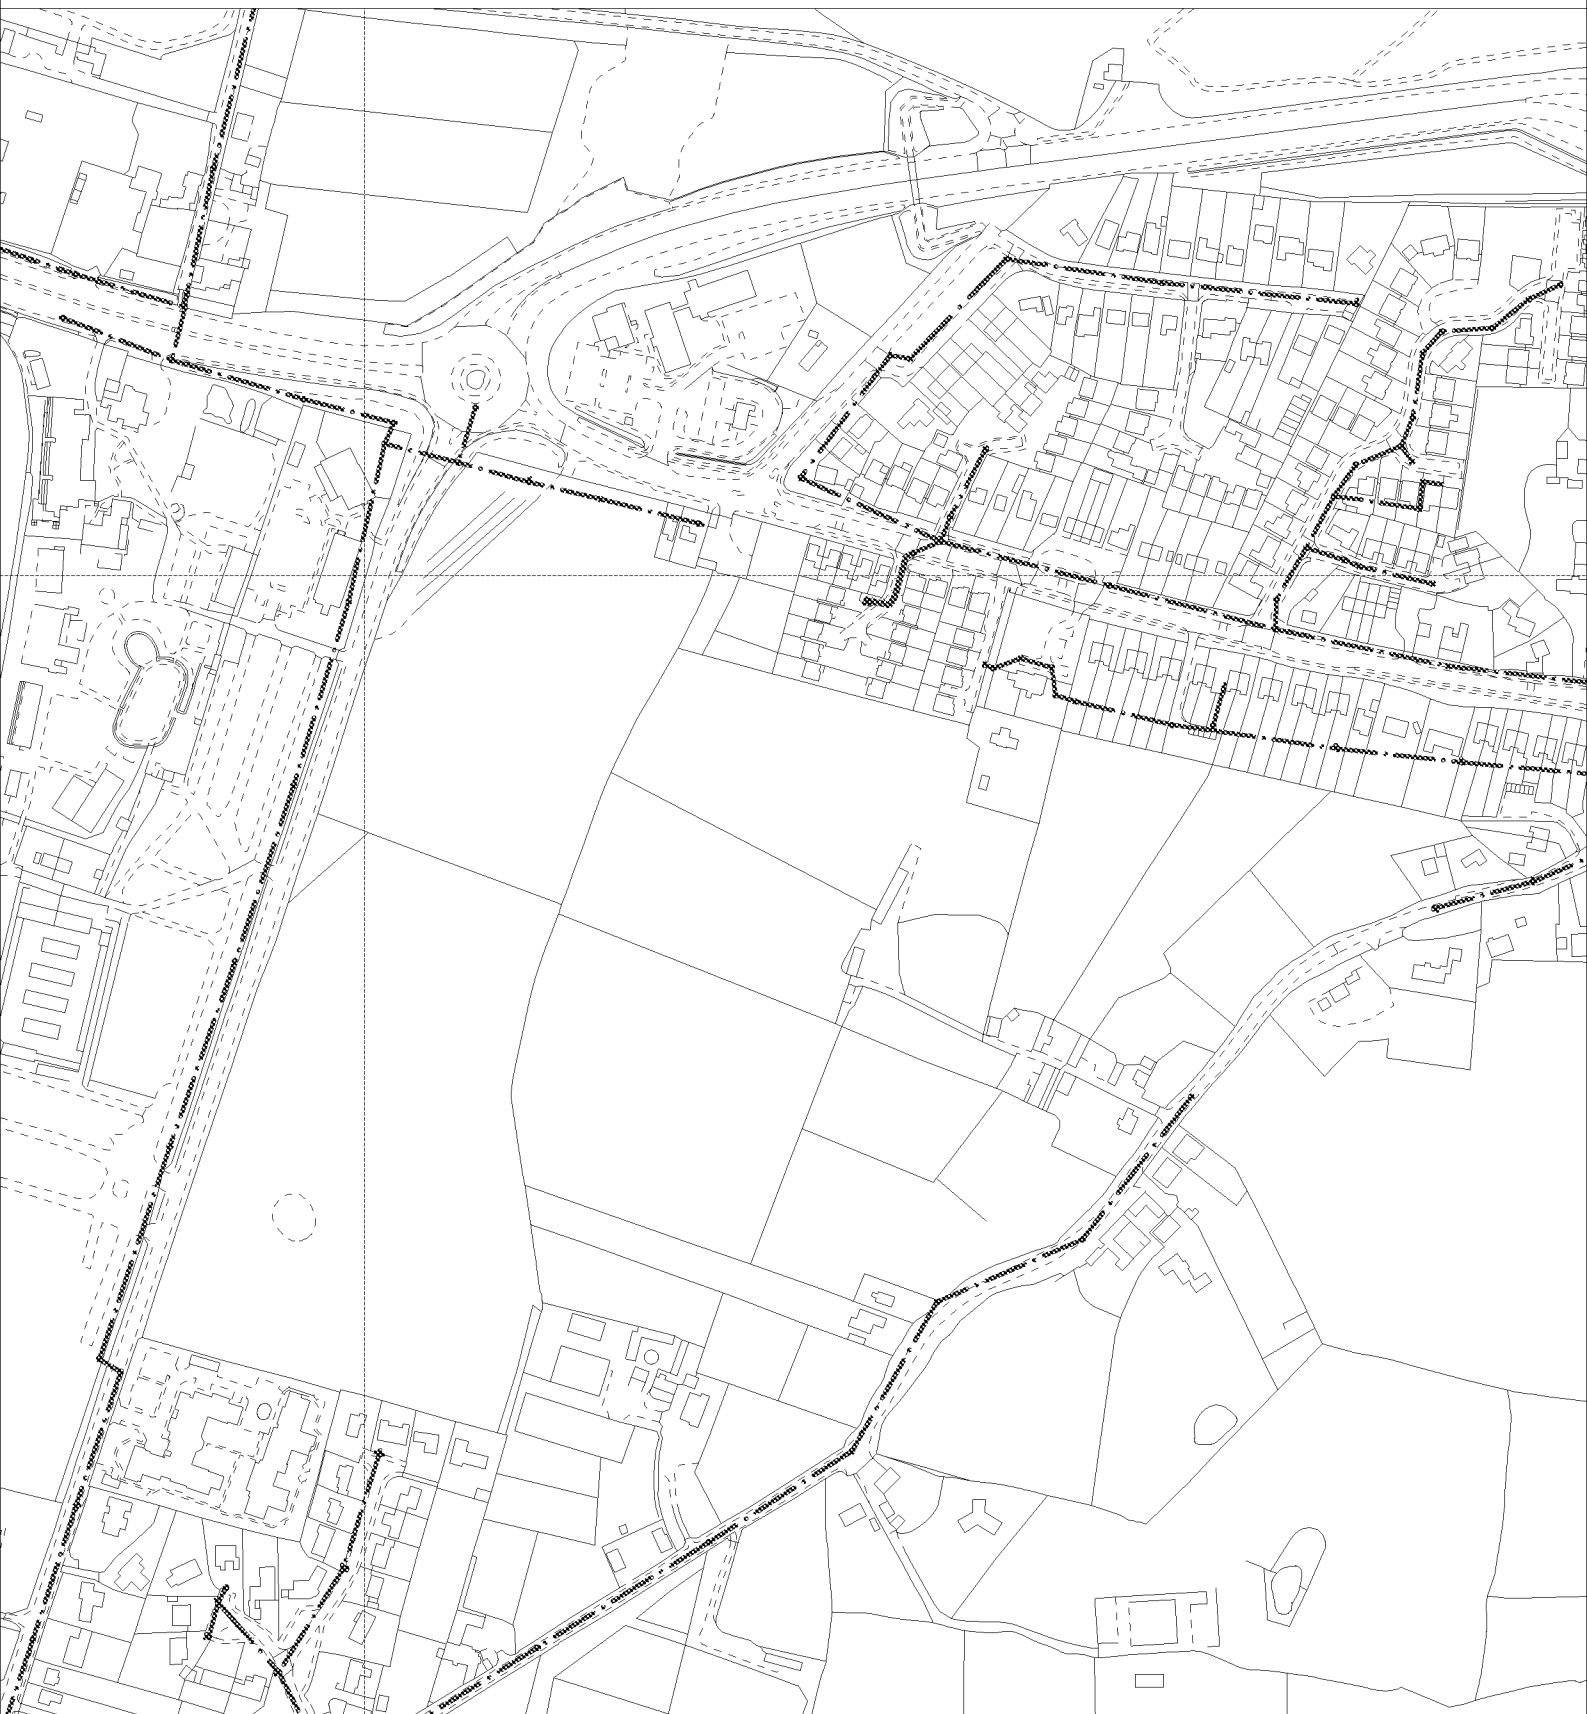

The positions of pipes shown on this plan are believed to be correct, but Southern Water Services Ltd accept no responsibility in the event of inaccuracy. The actual positions should be determined on site.

Based upon Ordnance Survey Digital Data with the permission of the controller of H.M.S.O. Crown Copyright Reserved Licence No. WU 298530

O.S. REF: SU9506NW

Scale: 1:4000

Screen Print

WARNING: BAC pipes are constructed of Bonded Asbestos Cement

WARNING: Unknown (UNK) materials may include Bonded Asbestos Cement

ARUN DISTRICT COUNCIL WA/1/19/PL



Printed By: Ponnannv

Date: 15-5-2015

Southern Water MapGuide Browser

Requested By: