




front elevation:

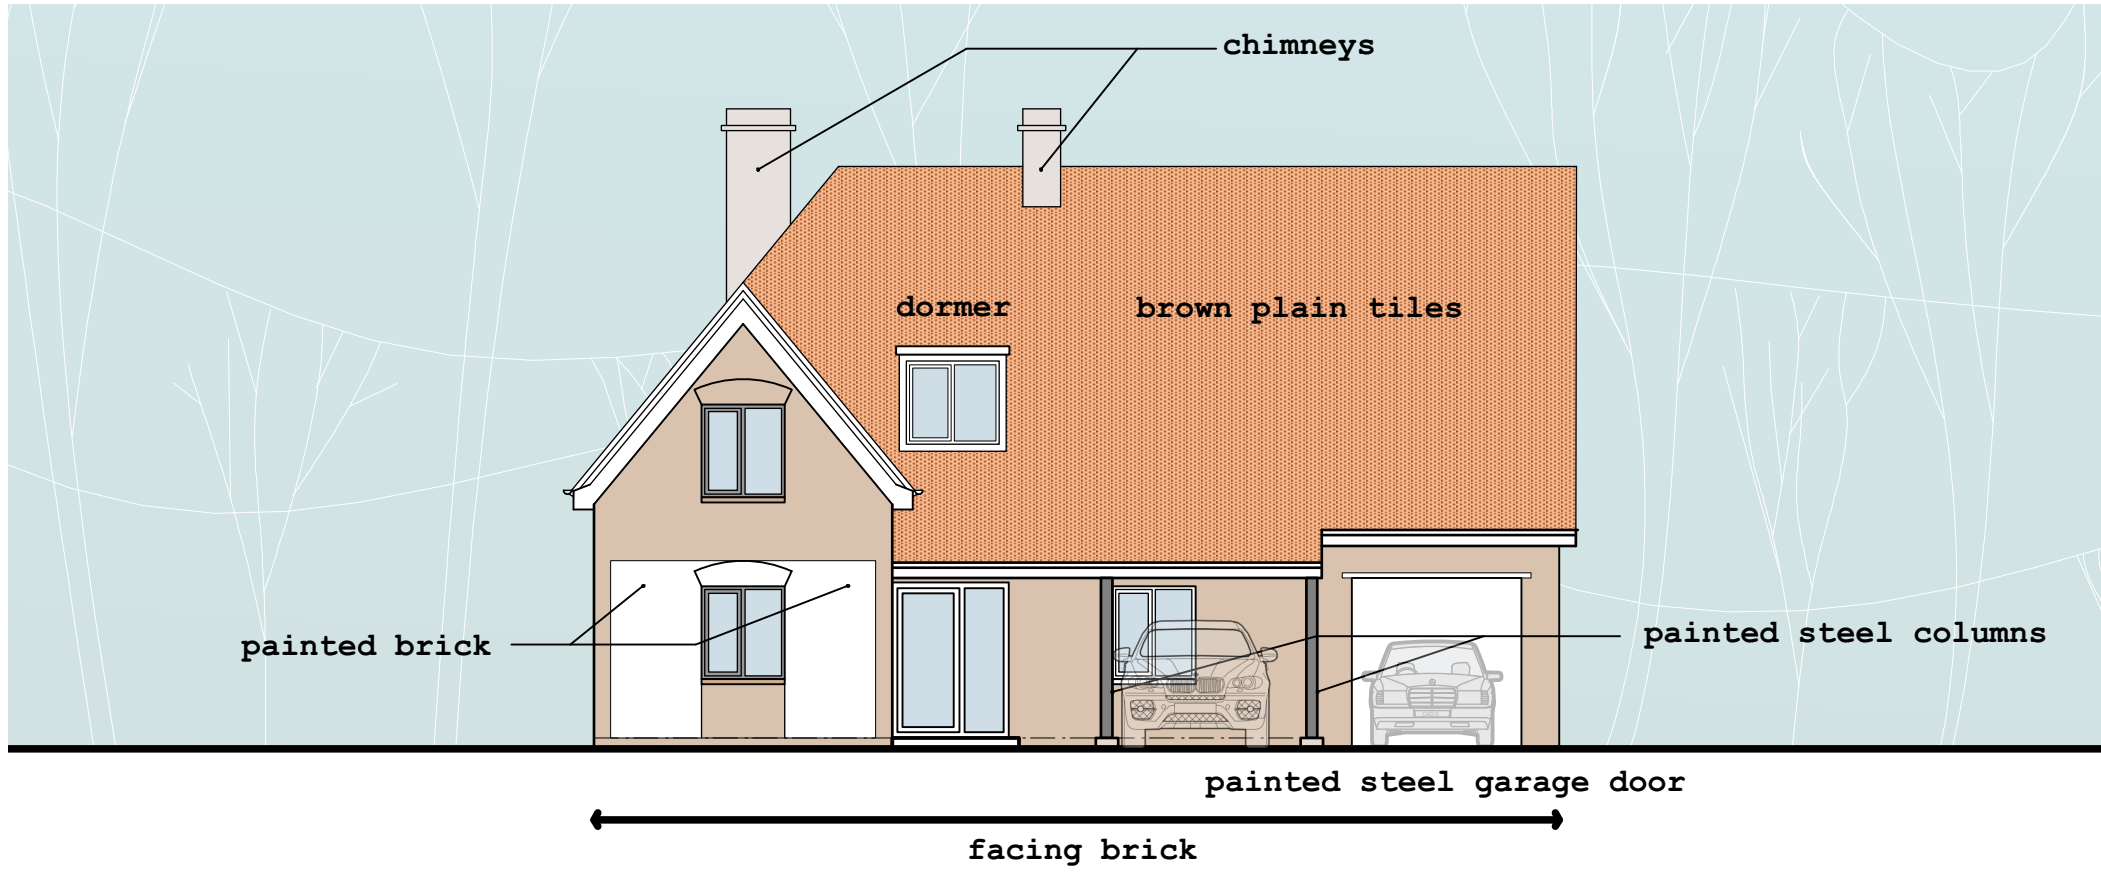



rear elevation:

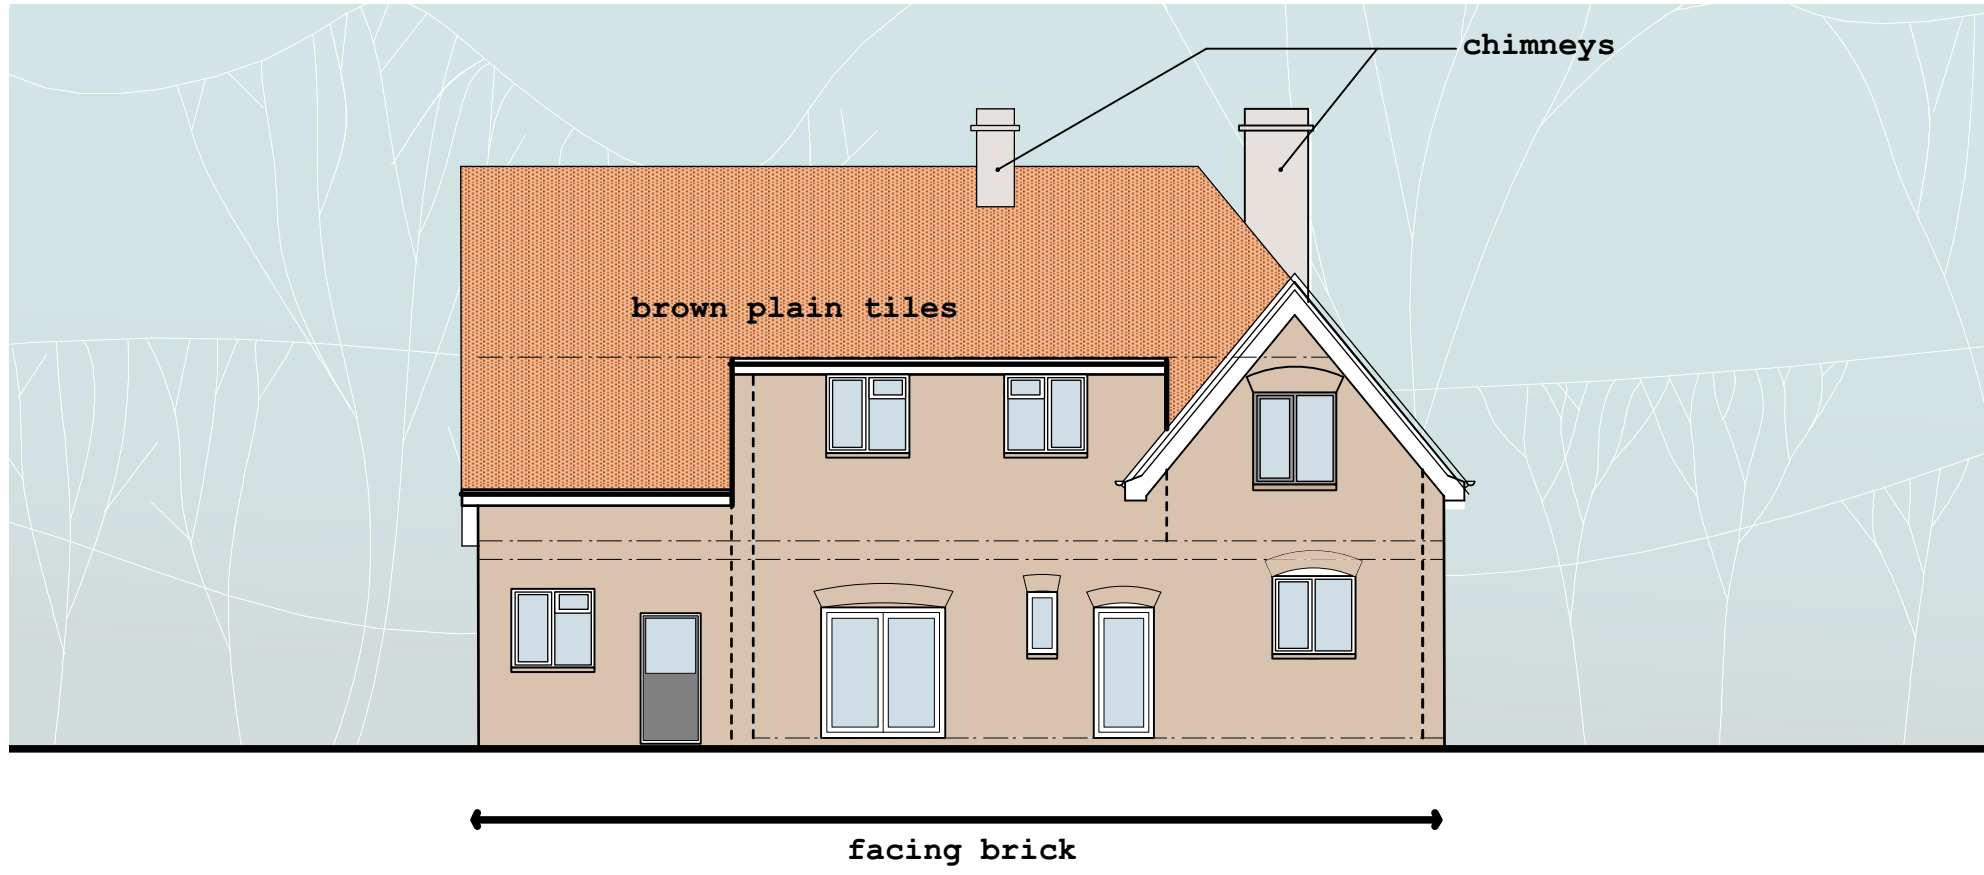

east elevation:

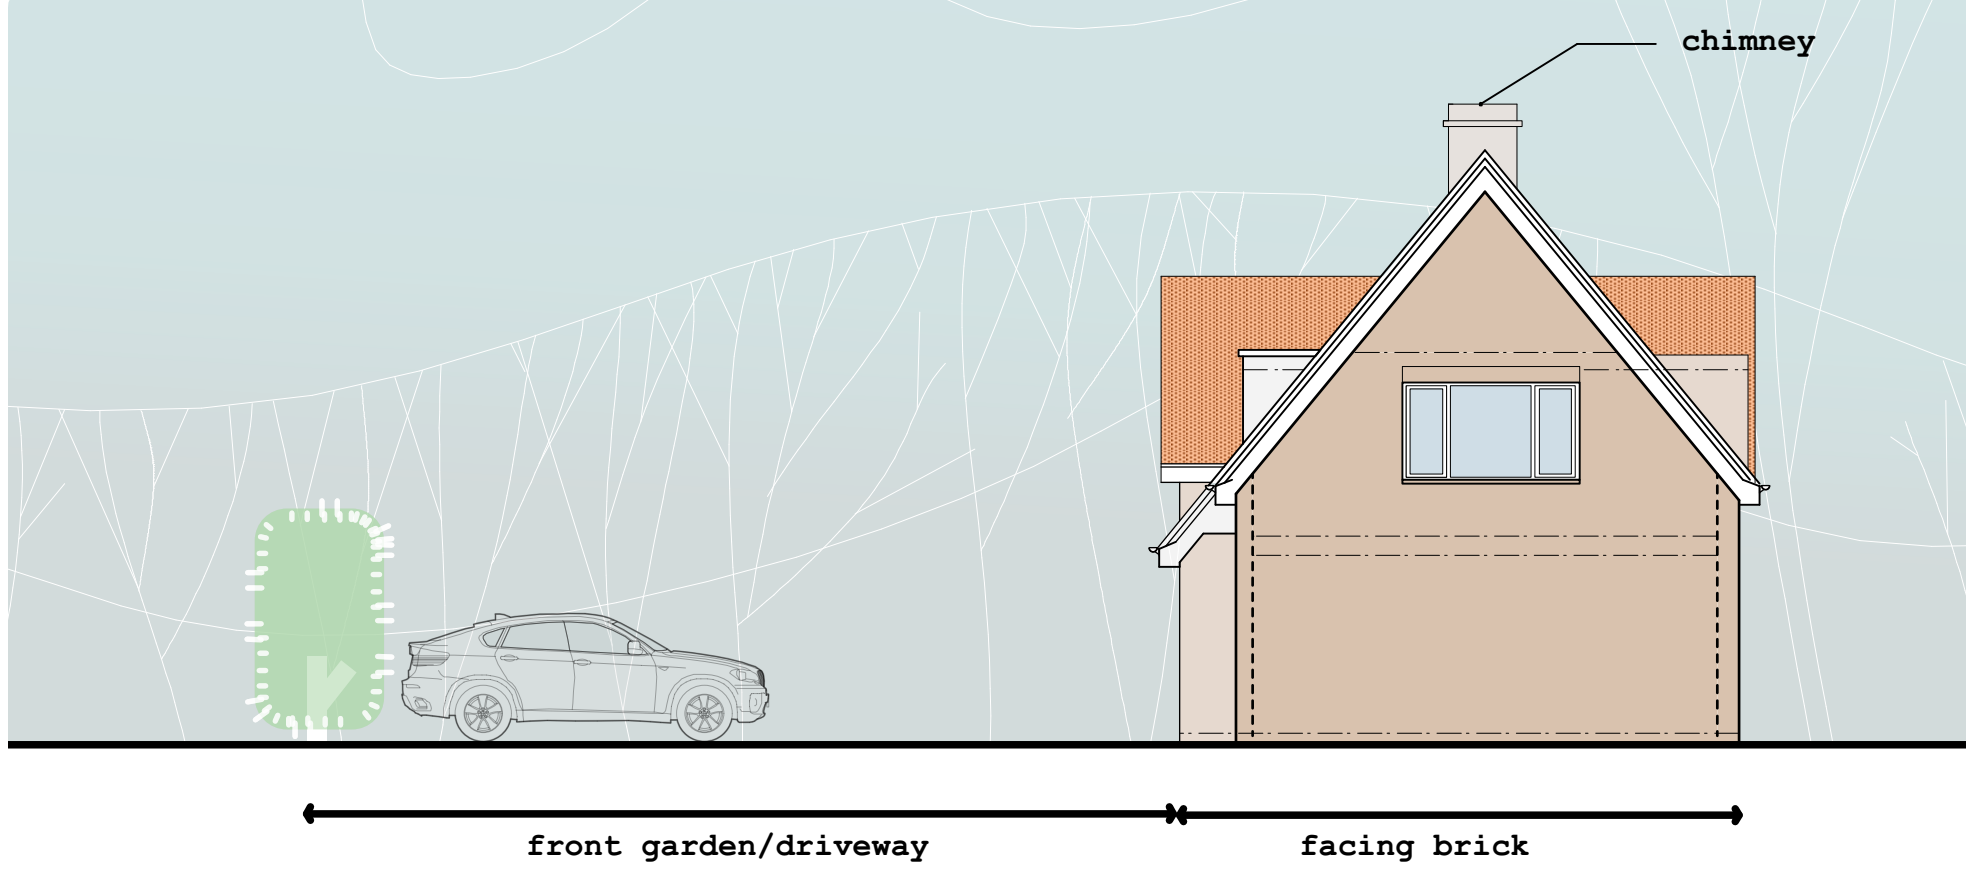

west elevation:

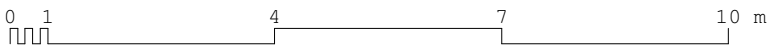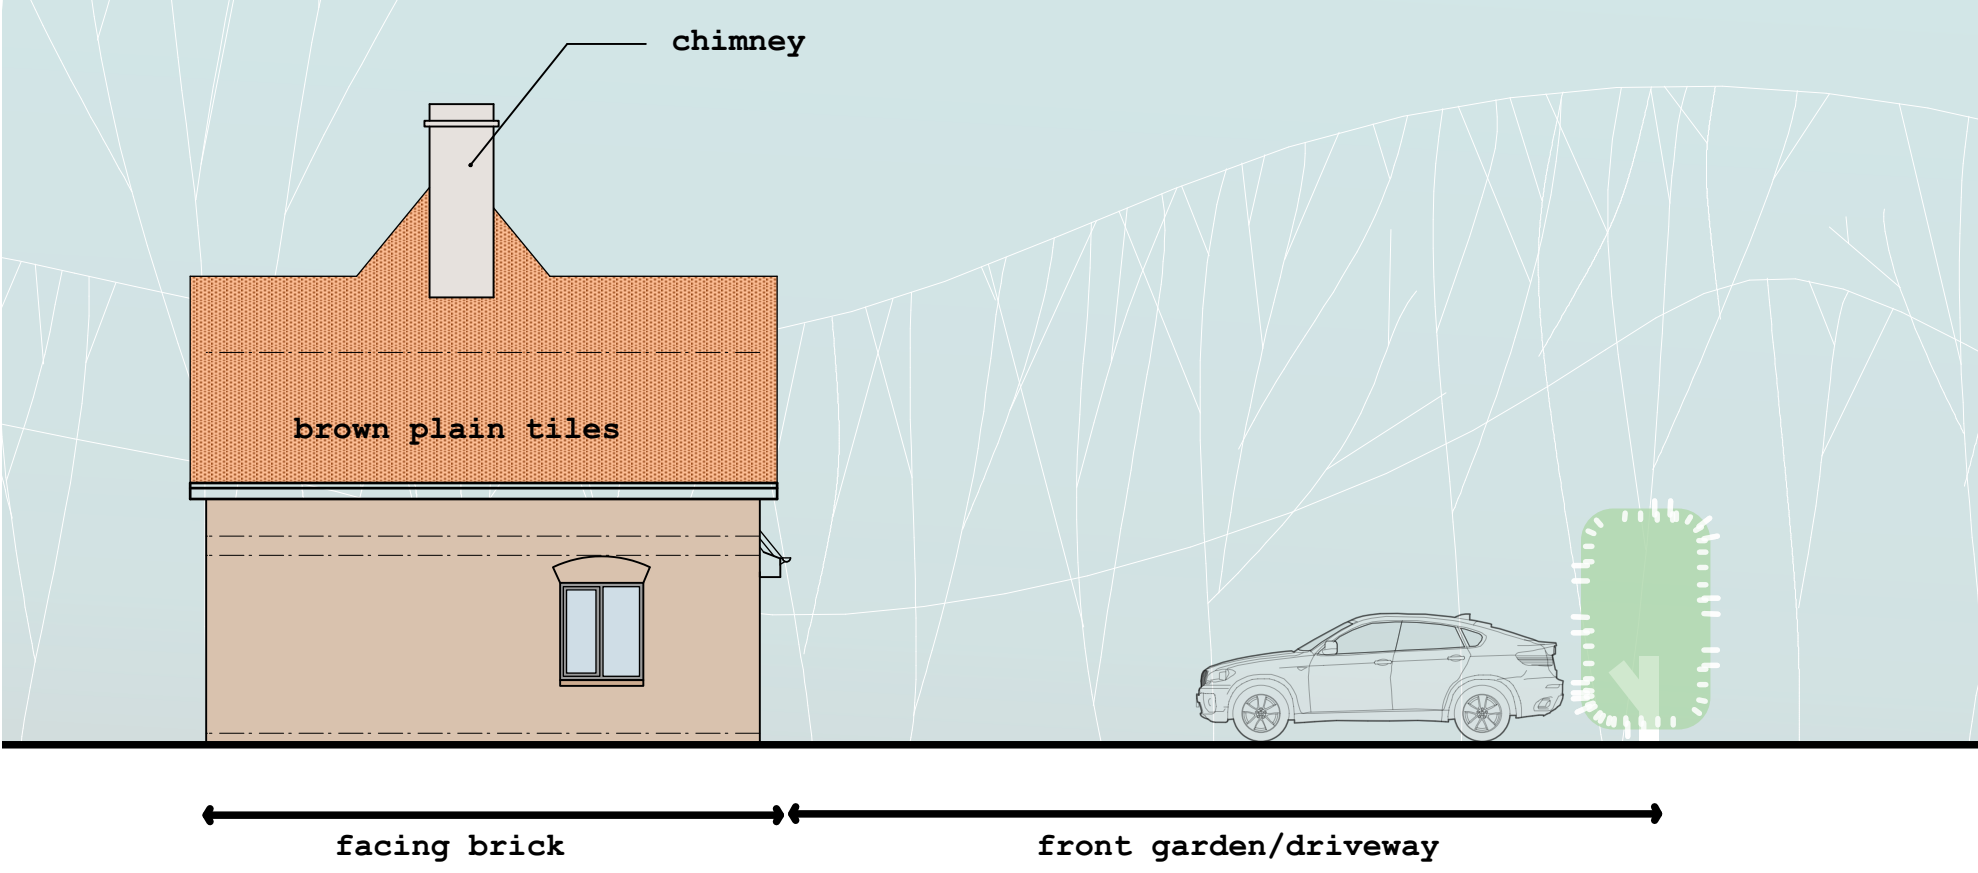

This drawing is protected under
The Copyright, Designs and Patents Act 1988

THIS DRAWING IS TO BE READ IN CONJUNCTION
WITH ALL OTHER PROJECT, CONSULTANT +
SPECIALIST CONTRACTORS DOCUMENTATION
Do not scale.
Figured dimensions only are to be taken from this drawing.
All dimensions are to be checked on site before any work is
put in hand.

notes:

ALL existing PVCu windows + doors: white
ALL existing soffits/fascias and rainwater
goods: PVCu: white

key: