


block plan:1/500

based upon OS map + detail survey (overlaid)


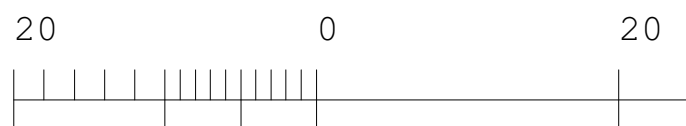


notes:

key:

location plan:1/1250

based upon OS map + detail survey (overlaid)

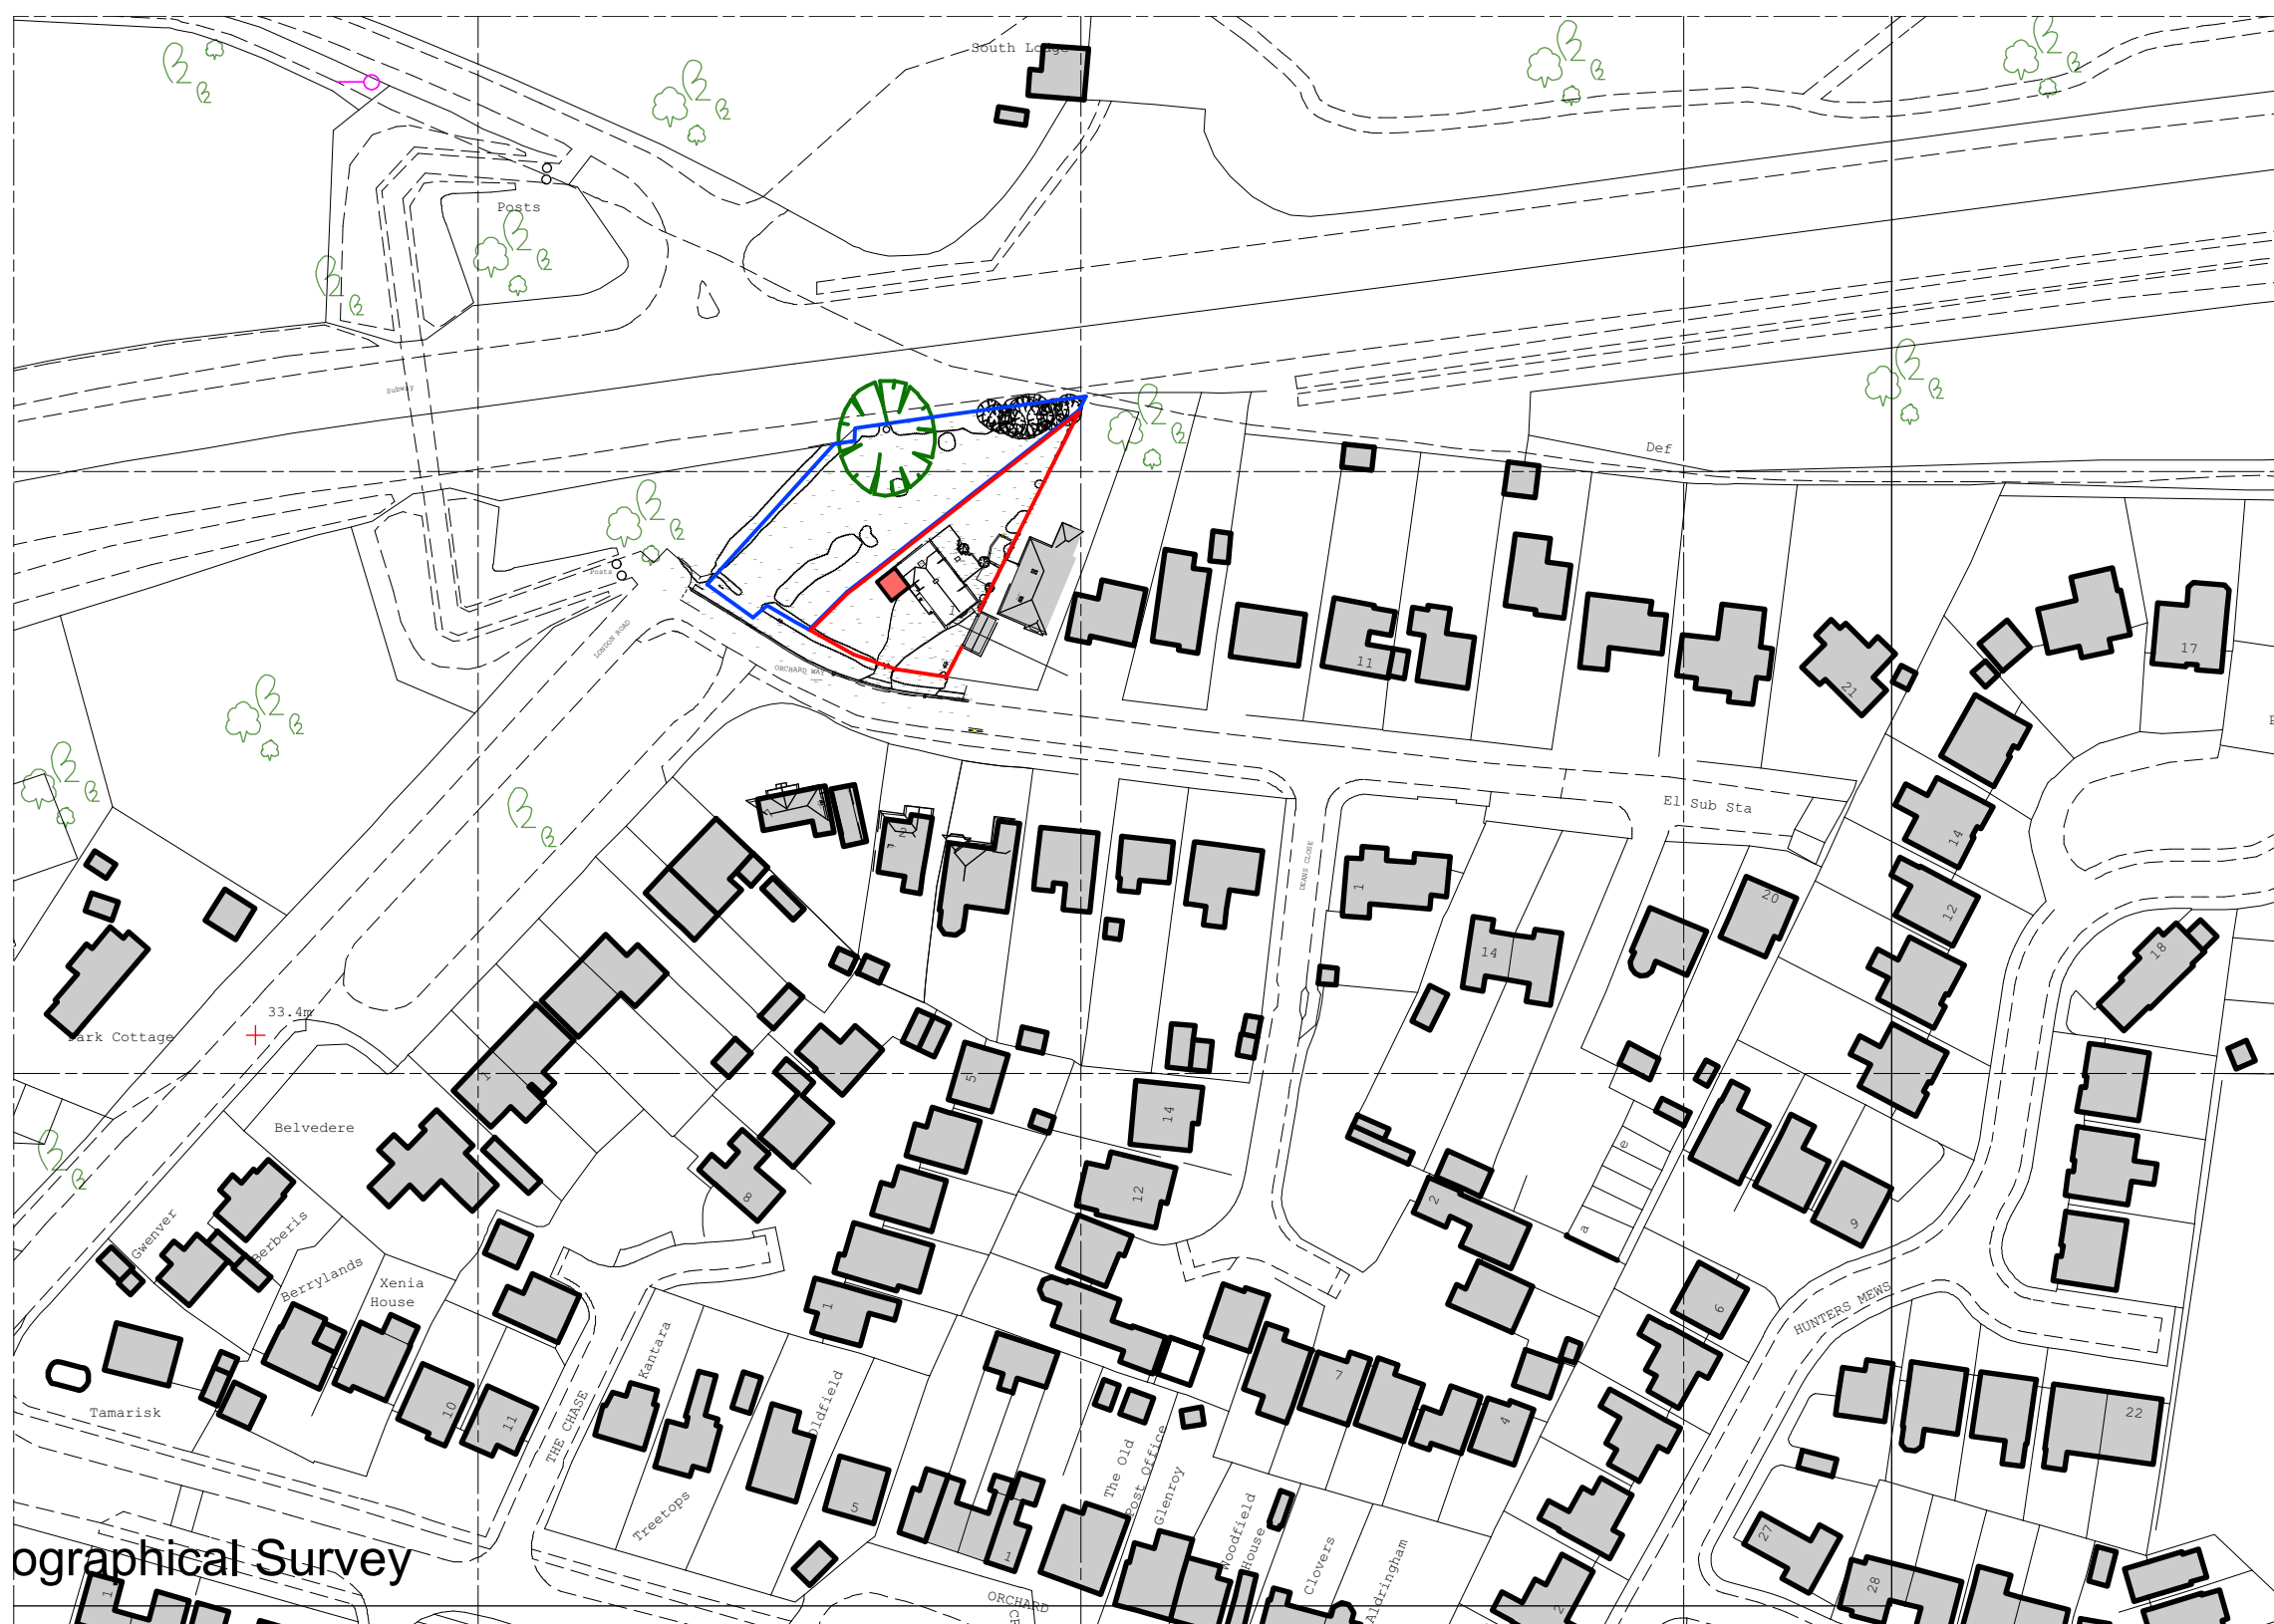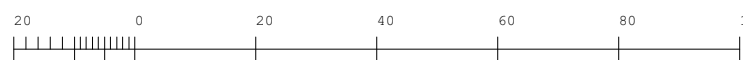

revisions:
FIRST ISSUE: 06.01.2020
a: 16.01.2020

lnb:architects +

UNIT THIRTYONE level six north
new england house, new england street
Brighton, East Sussex, BN1 4GH
t: +44(0)1273 609603
mail@nbarchitecture.com

project + location:

1 Orchard Way: **Fontwell BN18 0SH**

client:

Jim and Cathy McMonagle

drawing status:

planning application

drawing number:

nb:19112+100a

drawing name:

block+location plans

drawing scale:

drawing scale:
1/500+
1/1250@A1