


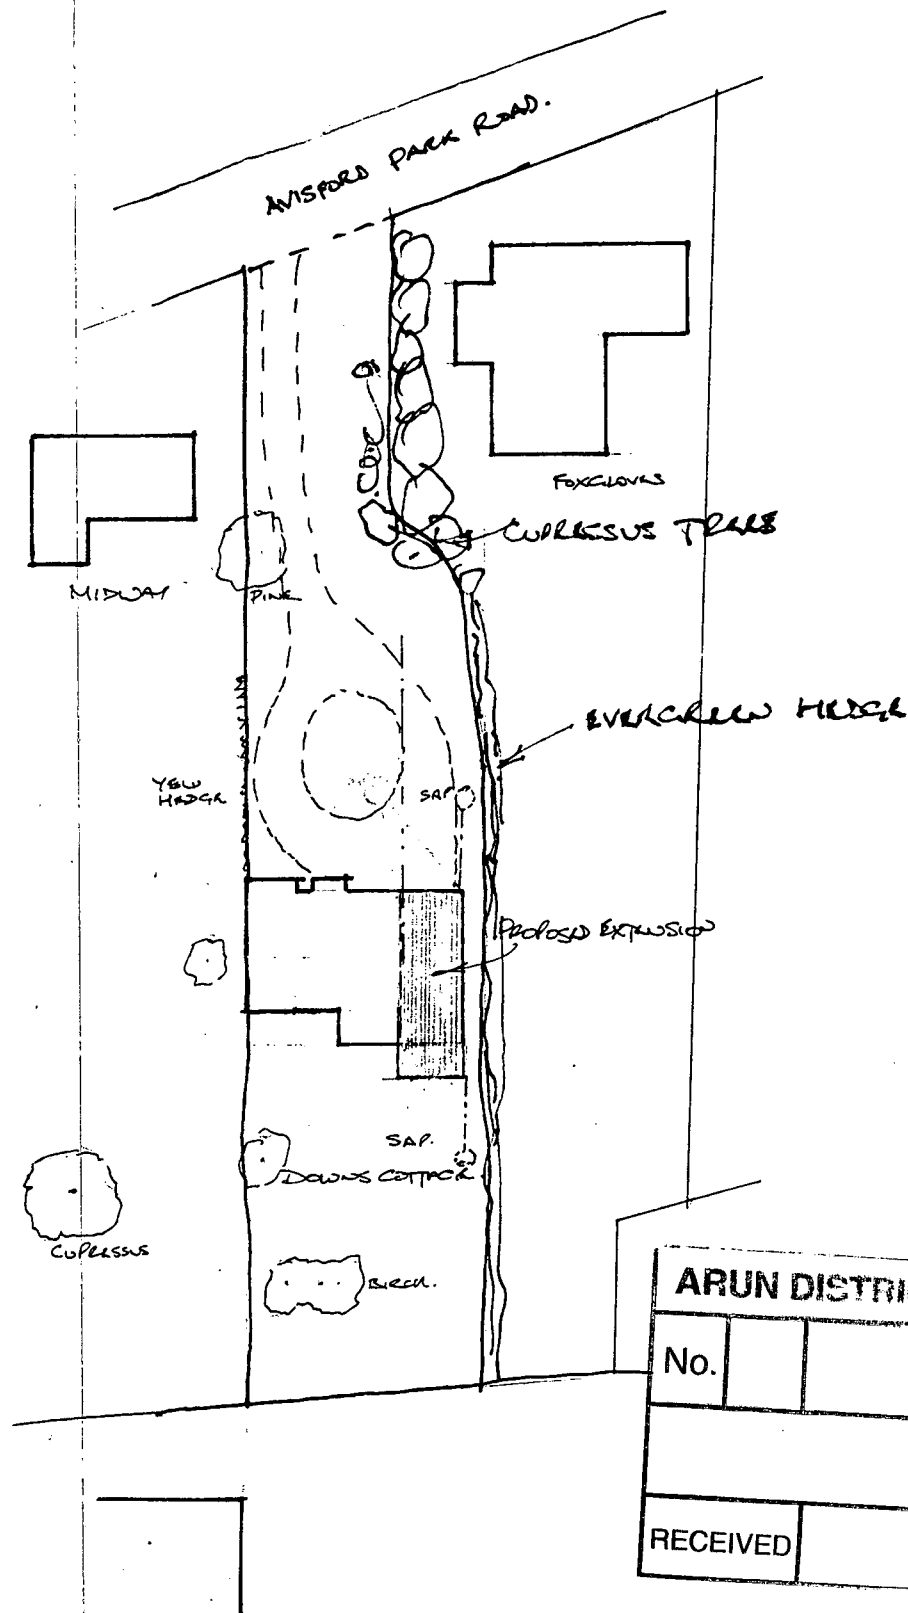

ARUN DISTRICT COUNCIL				
No.				
RECEIVED				

DOWNS COTTAGE AVISFORD PARK ROAD WALBERTON
BLOCK PLAN 1:500