
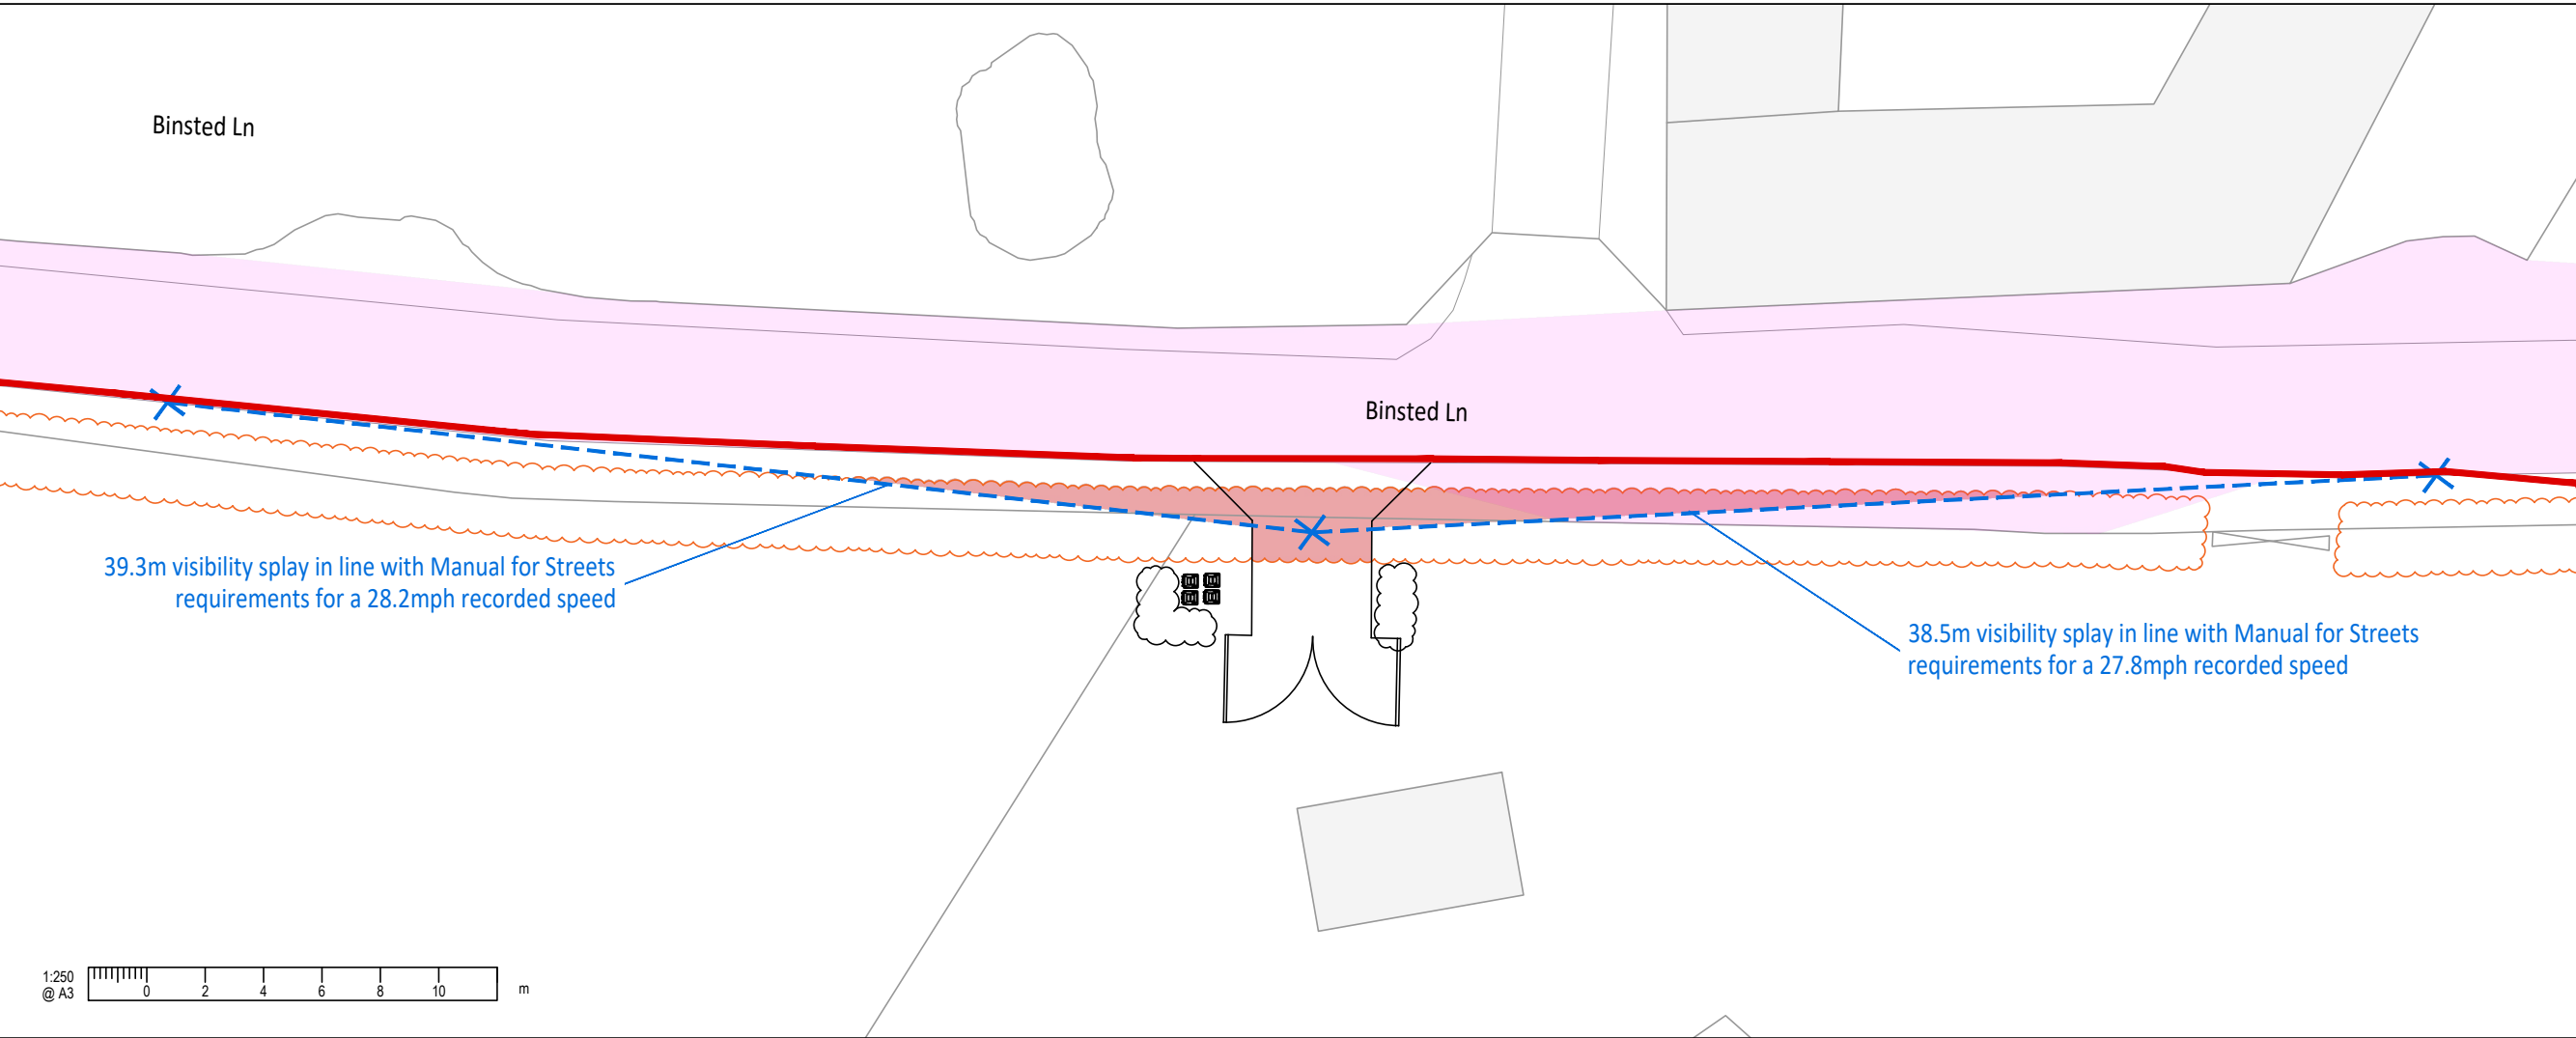


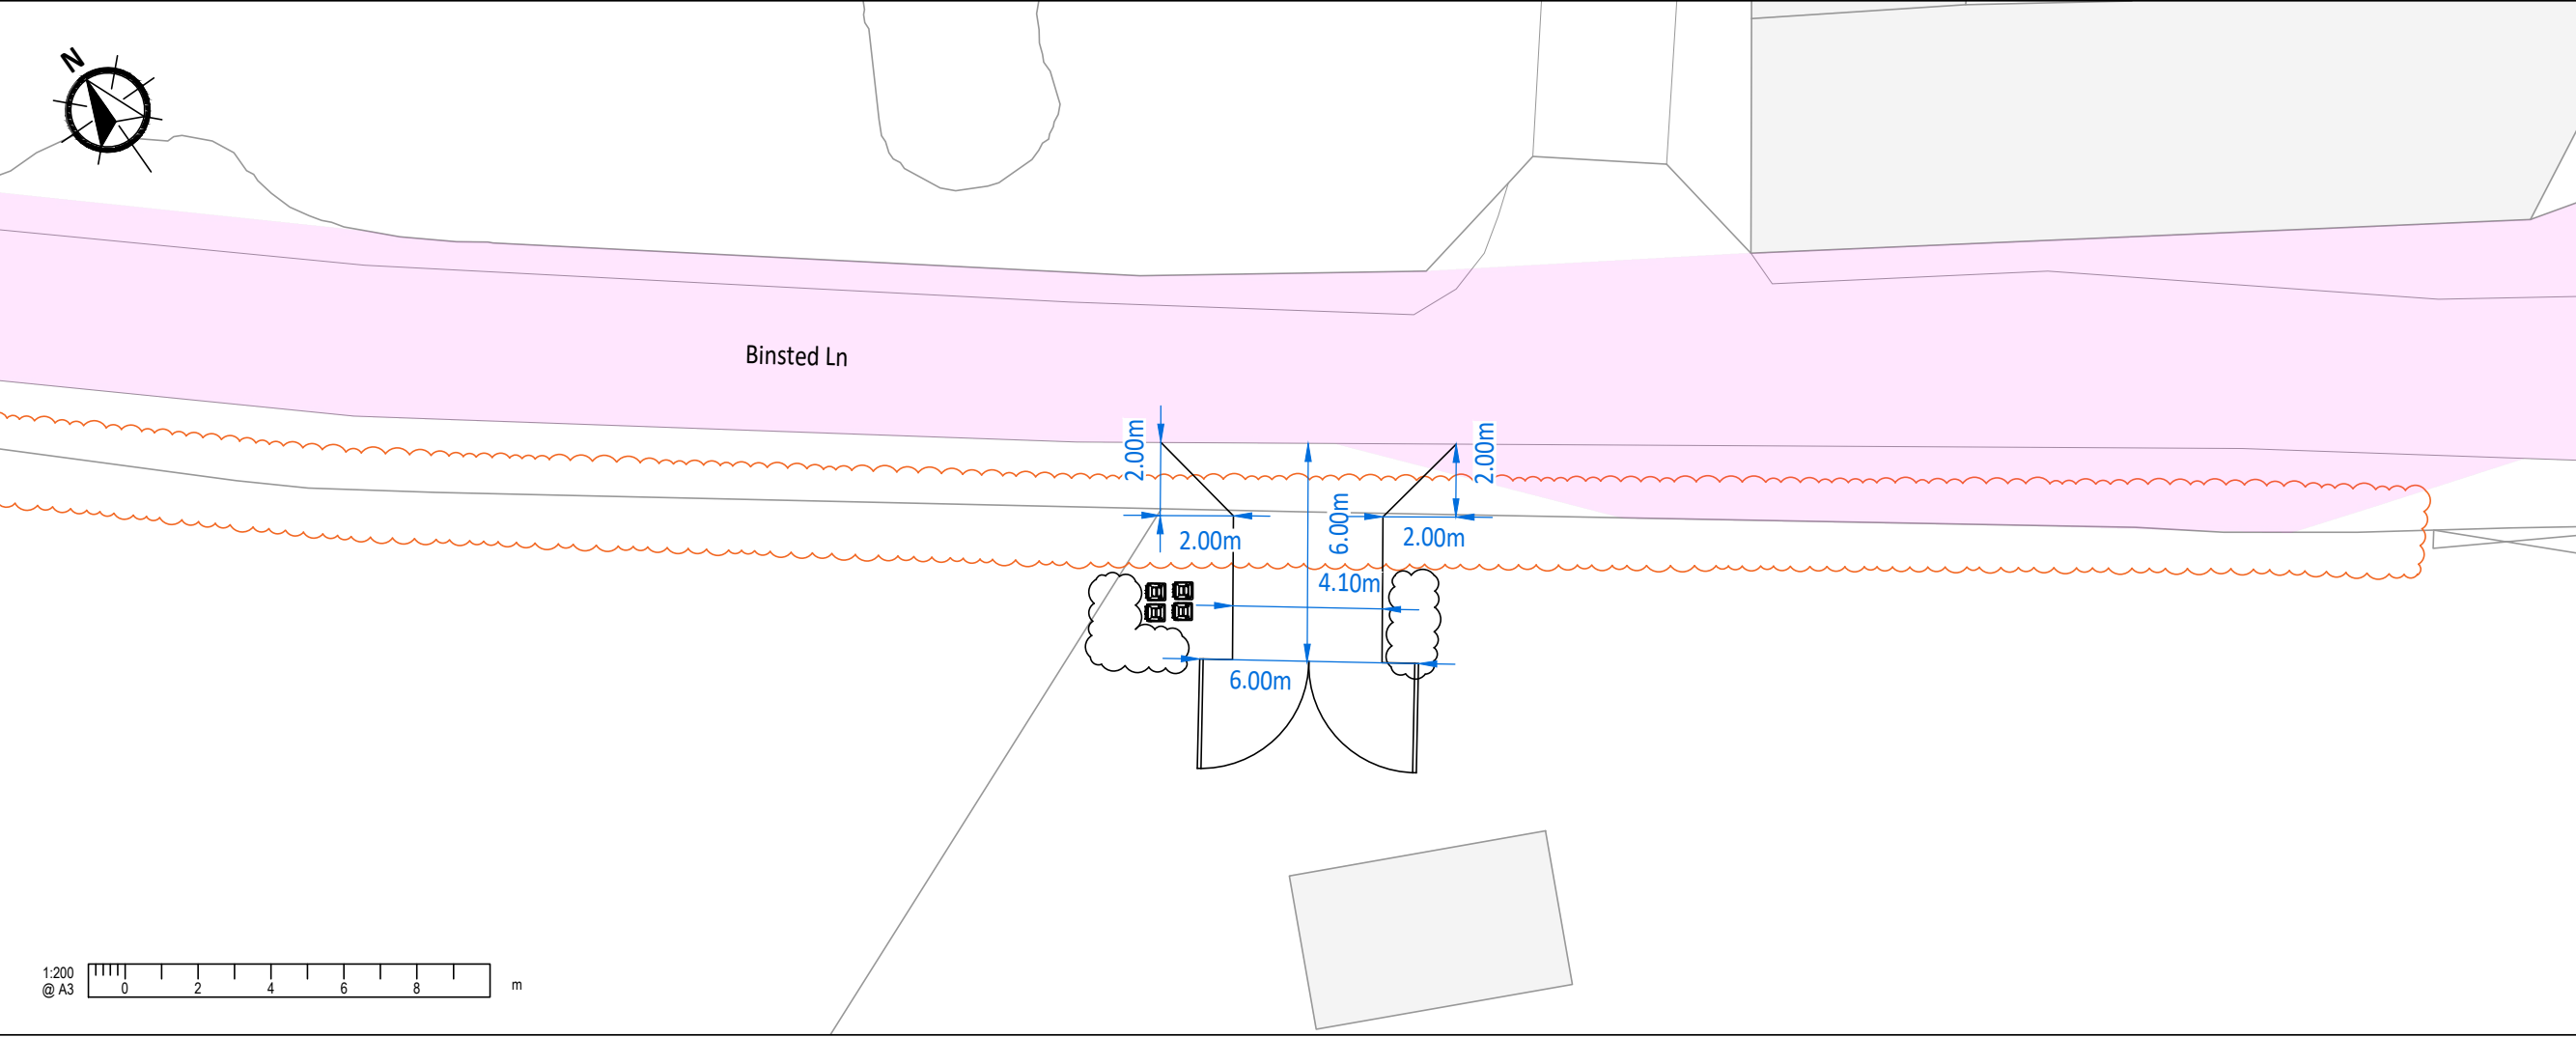

- A3**
1. This drawing is to be read in conjunction with all other Bright Plan drawings, and with all relevant Architect's and Engineer's drawings and specification. Any discrepancies found are to be reported immediately to the Engineer.
 2. Bright Plan accepts no responsibility for inaccuracies in data provided by third parties such as topographic surveys or Ordnance Survey mapping.
 3. Road markings are indicative, based on aerial imagery when not provided within a topographical survey. Bright Plan accepts no responsibility for decrepities in aerial imagery.
 4. Do not scale, work to figured dimensions only. All dimensions are in millimeters unless noted otherwise and all levels are in metres from the topographic survey datum.
 5. Any information given regarding existing underground services is given in good faith after consultation with the relevant authority, however accuracy is not certain.

Application Boundary

Priority Junction

Visibility Splay

Public Highway

Indicative Hedgerow Location

Hedgerow to be removed

B	Revised Layout	02/05/2025
A	Client Name	17/03/2025
-	Original Issue	14/03/2025
Rev.	Amendments	Date



BRIGHT PLAN
Transport Planning | Civil Engineering | Landscape Design
65 Chichester Enterprise Centre, Terminus Road, Chichester, PO19 8FY
Tel: 0333 358 3270 Email: enquiries@bpcivils.co.uk
www.bpcivils.co.uk

Drawing Status		Final	
Client			
Binsted Farms Ltd			
Project			
Binsted Lane, Arundel			
Drawing Title			
Access Overview & Visibility Splays			
Scale	Date	Drawn by	Checked by
As Shown	Apr 25	EMH	SMO
Drawing No.			Rev.
2025-6829-001			B