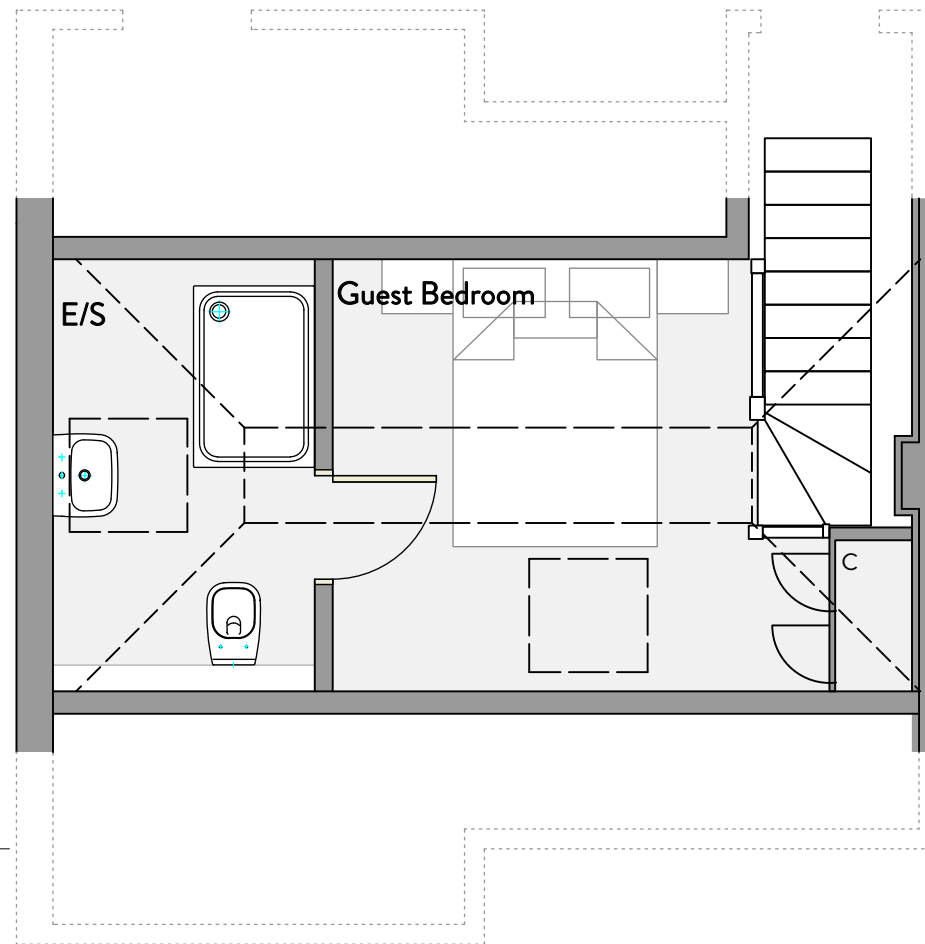
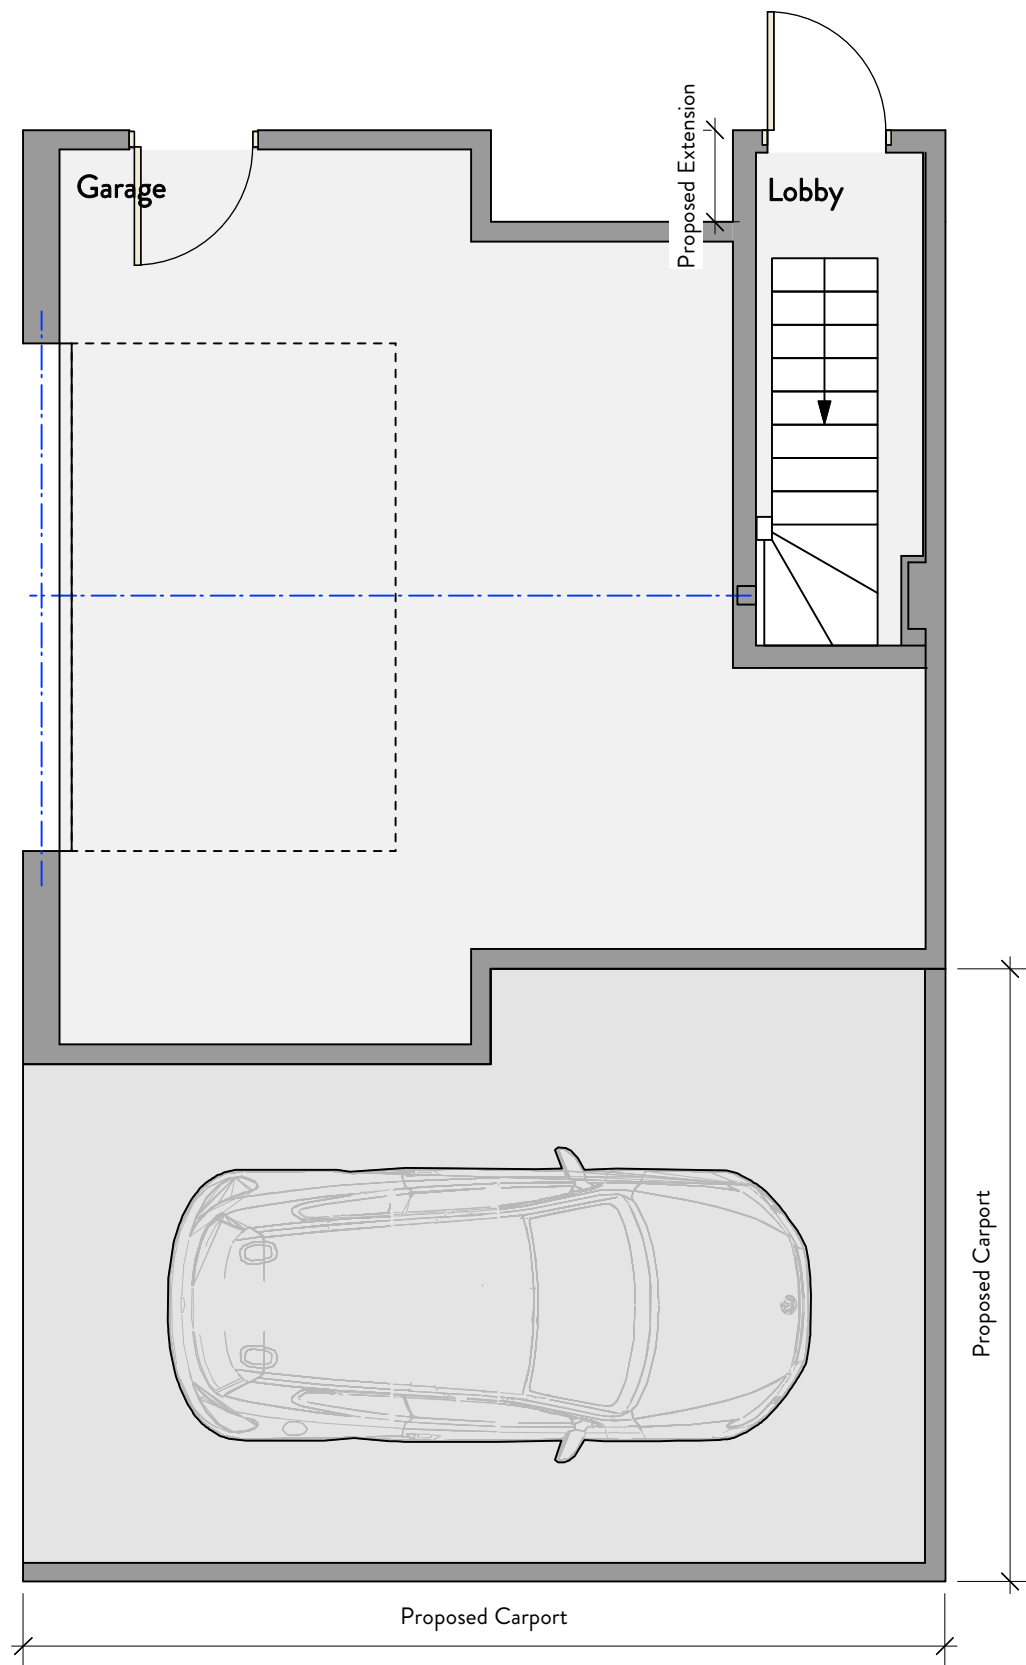


32A CHURCH ROAD, CHICHESTER, WEST SUSSEX. PO19 7HL
 INFO@KINGFISHERCREATIVE.CO.UK 01243 783969
 COMPANY REGISTERED IN ENGLAND & WALES REGISTRATION NUMBER : 8644051

Proposed Garage Alterations

Project: Midwood
 West Walberton Lane
 Walberton
 Arundel
 BN18 0QS

Date February 2018

Scale 1:50 @ A3

Revision :

Job No. 1500

03 - Proposed Plans

