

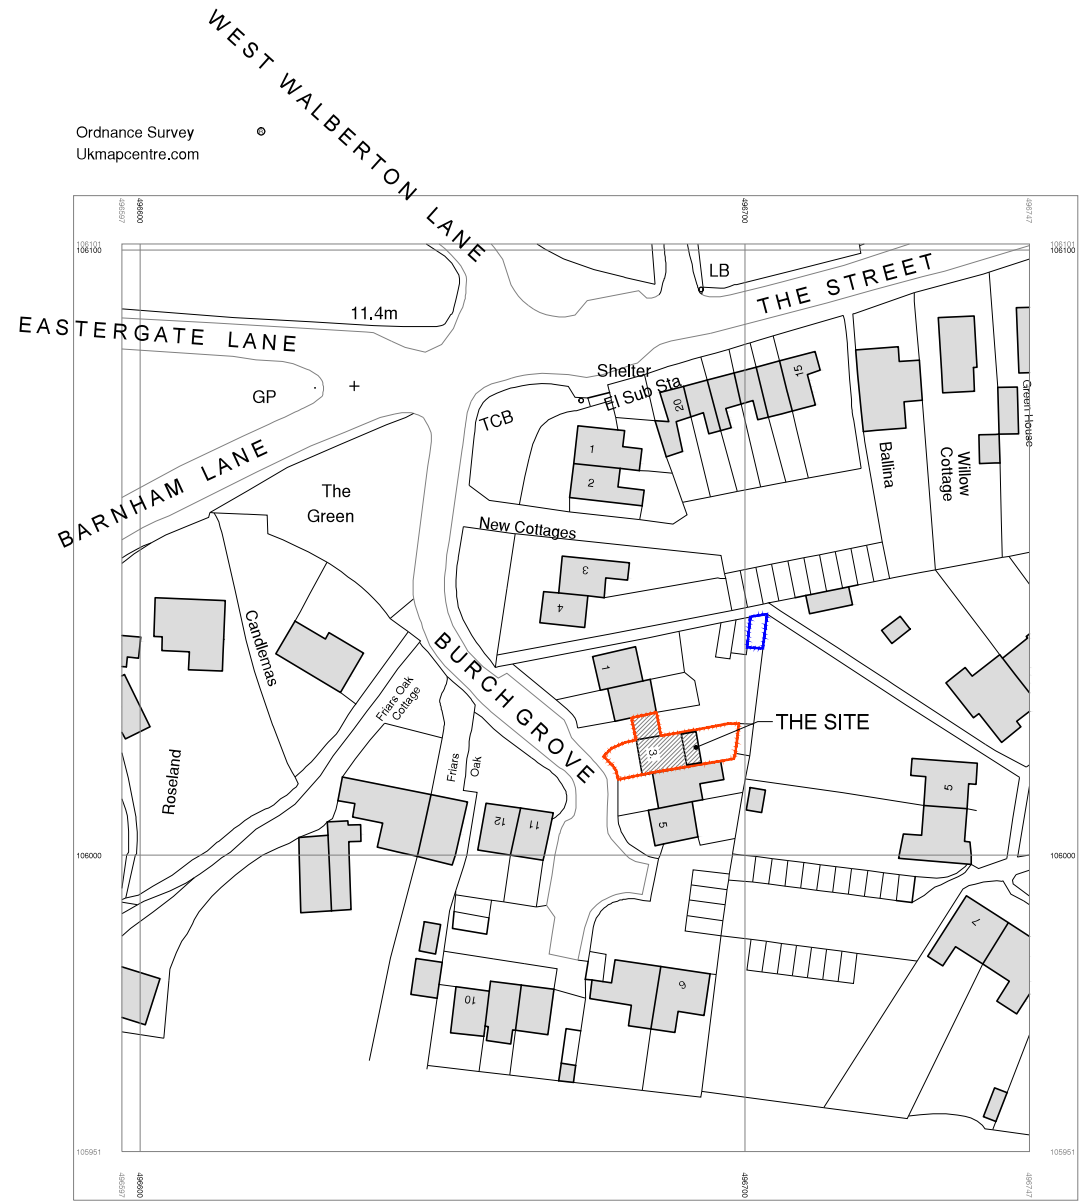


This drawing has been prepared for the purpose of gaining planning permission only and does not purport to be a working or contractual drawing and should not be used for any building or contractual purposes.

This drawing has been prepared based on survey drawing information provided by others. The builder/Contractor is responsible for all structural elements and weatherproofings. All dimensions and levels on all drawings must be checked and verified on site before commencement of works.

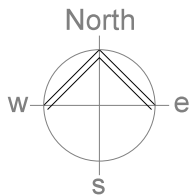

0 10 20 30 40 50 60 70 80 90 100 m
PHYSICAL SCALE IN METRES
LOCATION PLAN Scale 1:1250@ A3
Ordnance Survey Licence 100048957

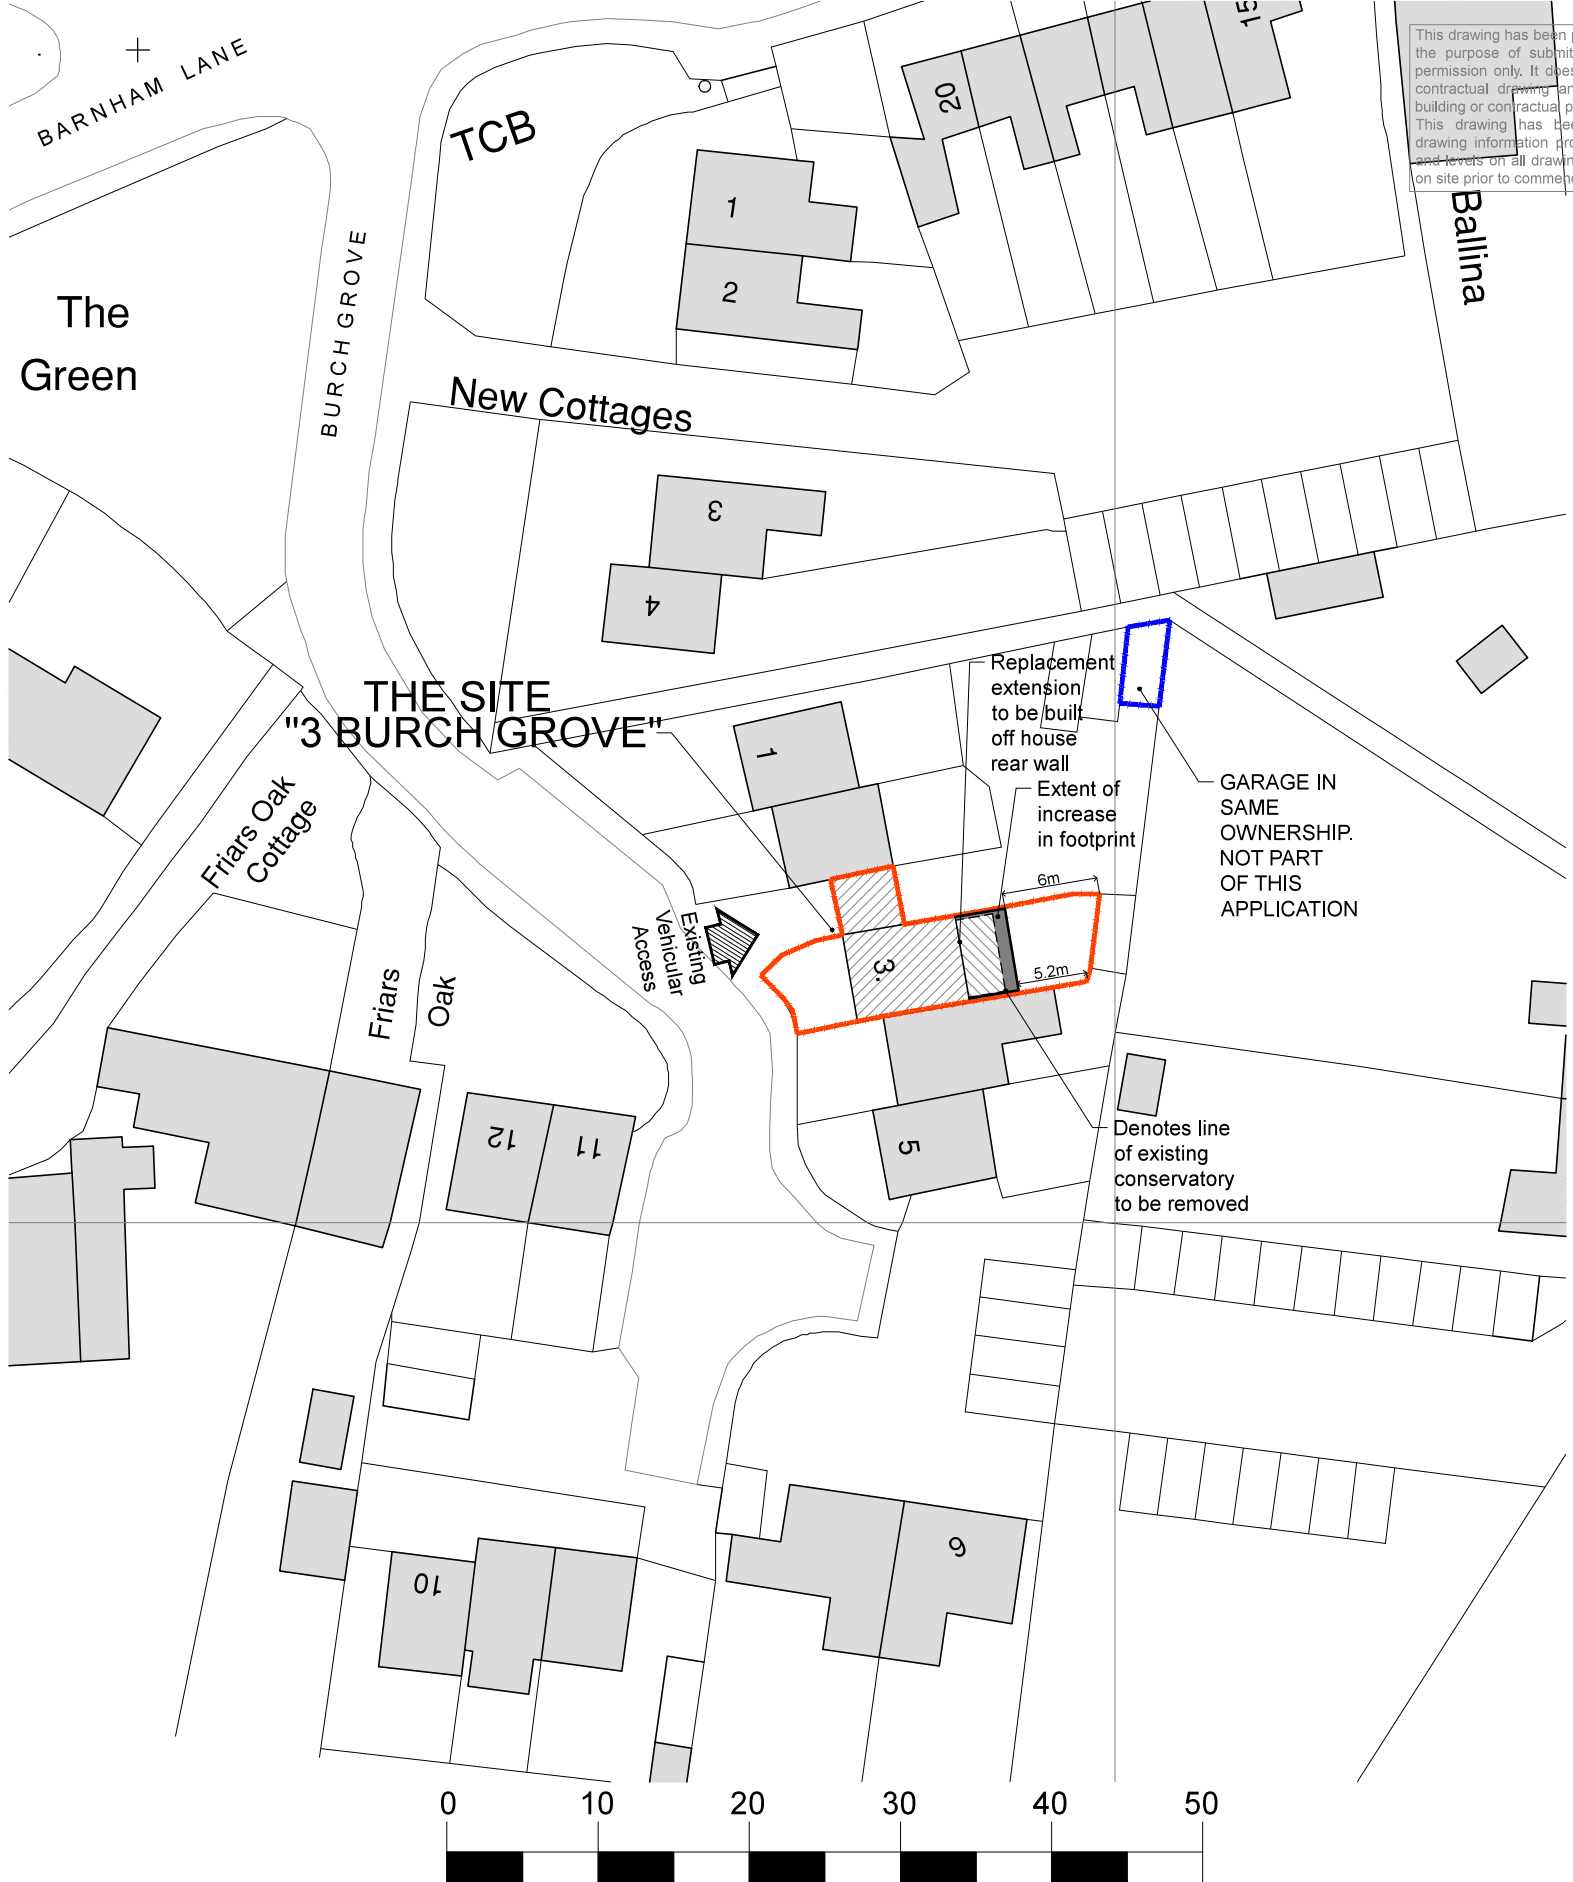

0 10 20 30 40 50
PHYSICAL SCALE IN METRES
BLOCK PLAN Scale 1:500@ A3

PROPOSED REAR EXTENSION UNDER PERMITTED DEVELOPMENT RIGHTS
WALBERTON . WEST SUSSEX . BN18 0BB
LOCATION AND BLOCK PLAN

3 BURCH GROVE

DRWG: 3BG-PL01-
11th March 2019
SCALE 1:1250 & 1:500 AT A3

This drawing has been prepared as part of a package for the purpose of submitting an application for planning permission only. It does not purport to be a working or contractual drawing and should not be used for any building or contractual purposes. This drawing has been prepared based on survey drawing information provided by others. All dimensions and levels on all drawings must be checked and verified on site prior to commencement of works.