



Scale bar (0 to 25.0)

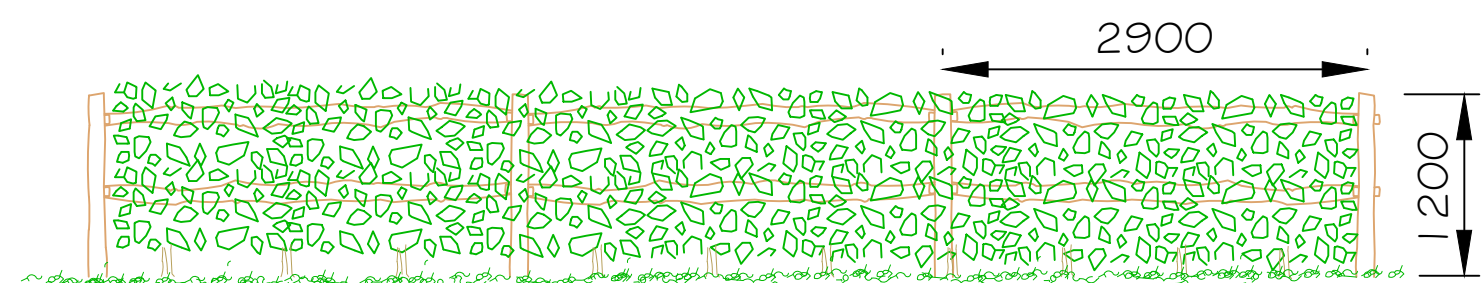

A diagram of a triangle with two side lengths labeled: 31.74 and 29.51.

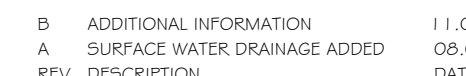

CLIENT
MR & MRS K LILLYWHITE

DRAWING TITLE
PROPOSED SITE LAYOUT

SCALE DRAWN BY DA
1:250 @ A1 PLB FEB

DWG NO 944/BRO9 RE

Unit 3b Woodhorn Business Centre
Woodhorn Lane
Oving Chichester
West Sussex PO20 2BX
Tel 01243 774764
www.sloaneandbrown.co.uk

CHARTERED BUILDING SURVEYORS
SLOANE
&
BROWN
ARCHITECTURAL SERVICES