
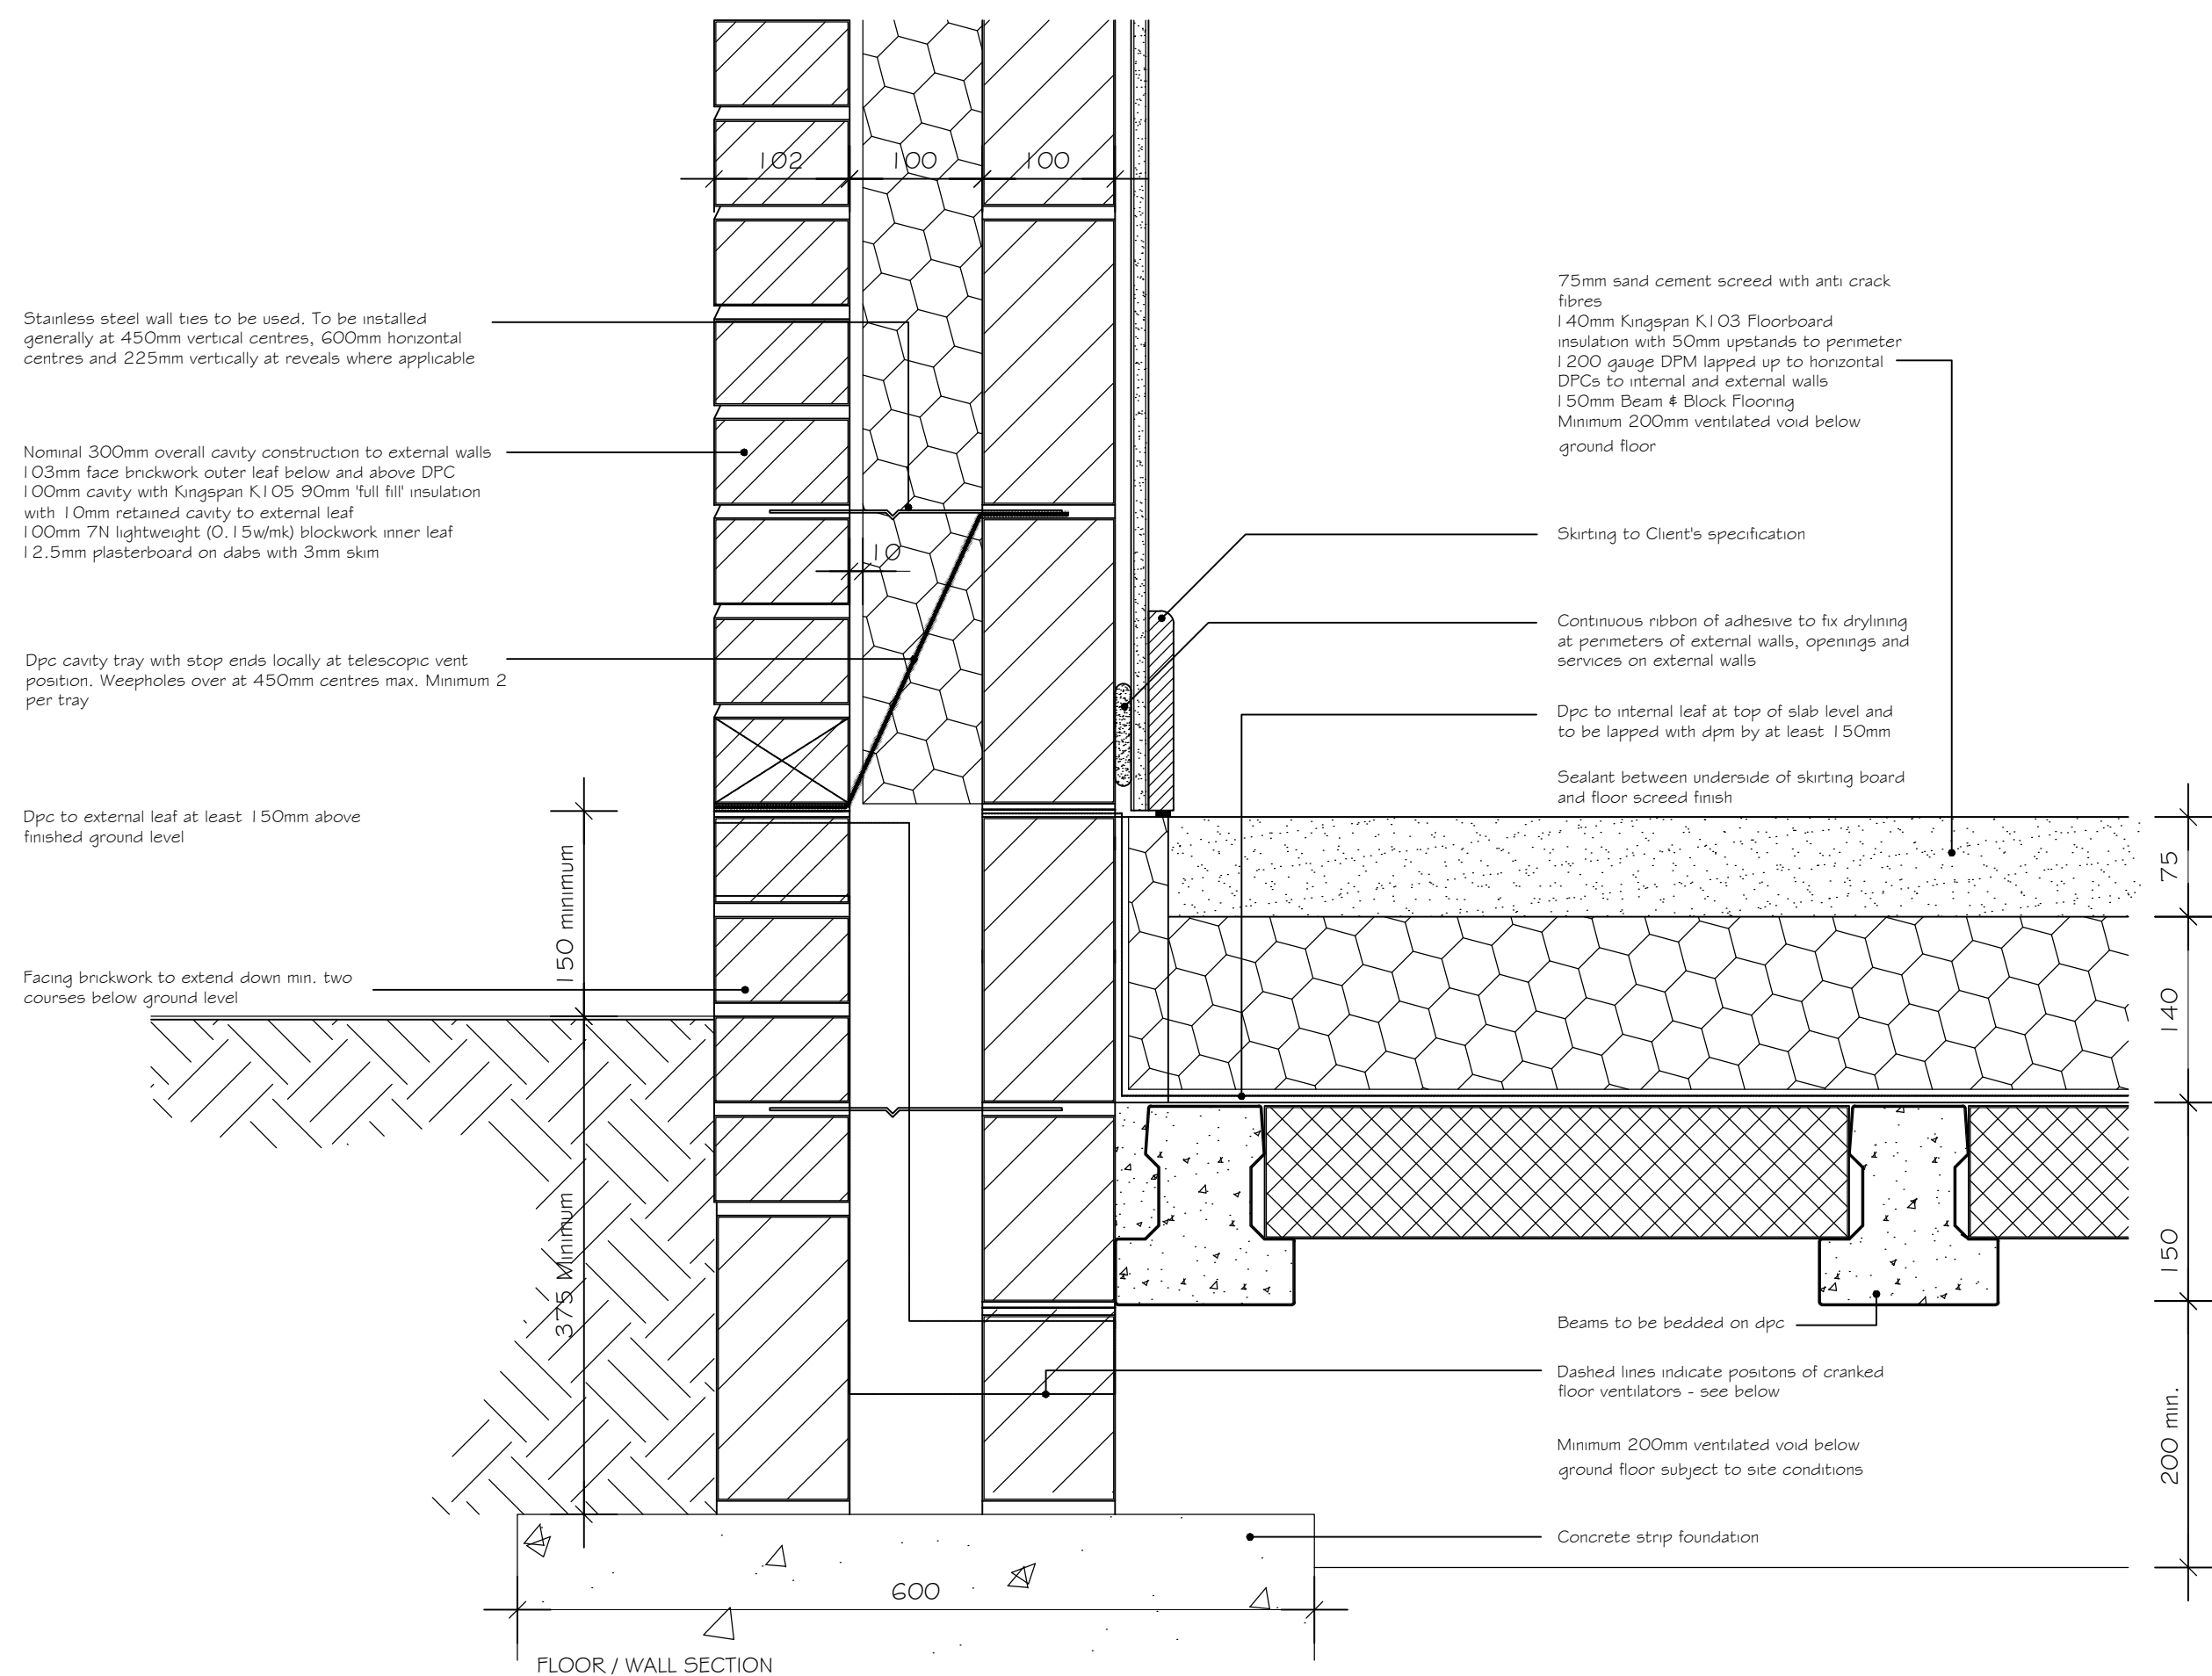
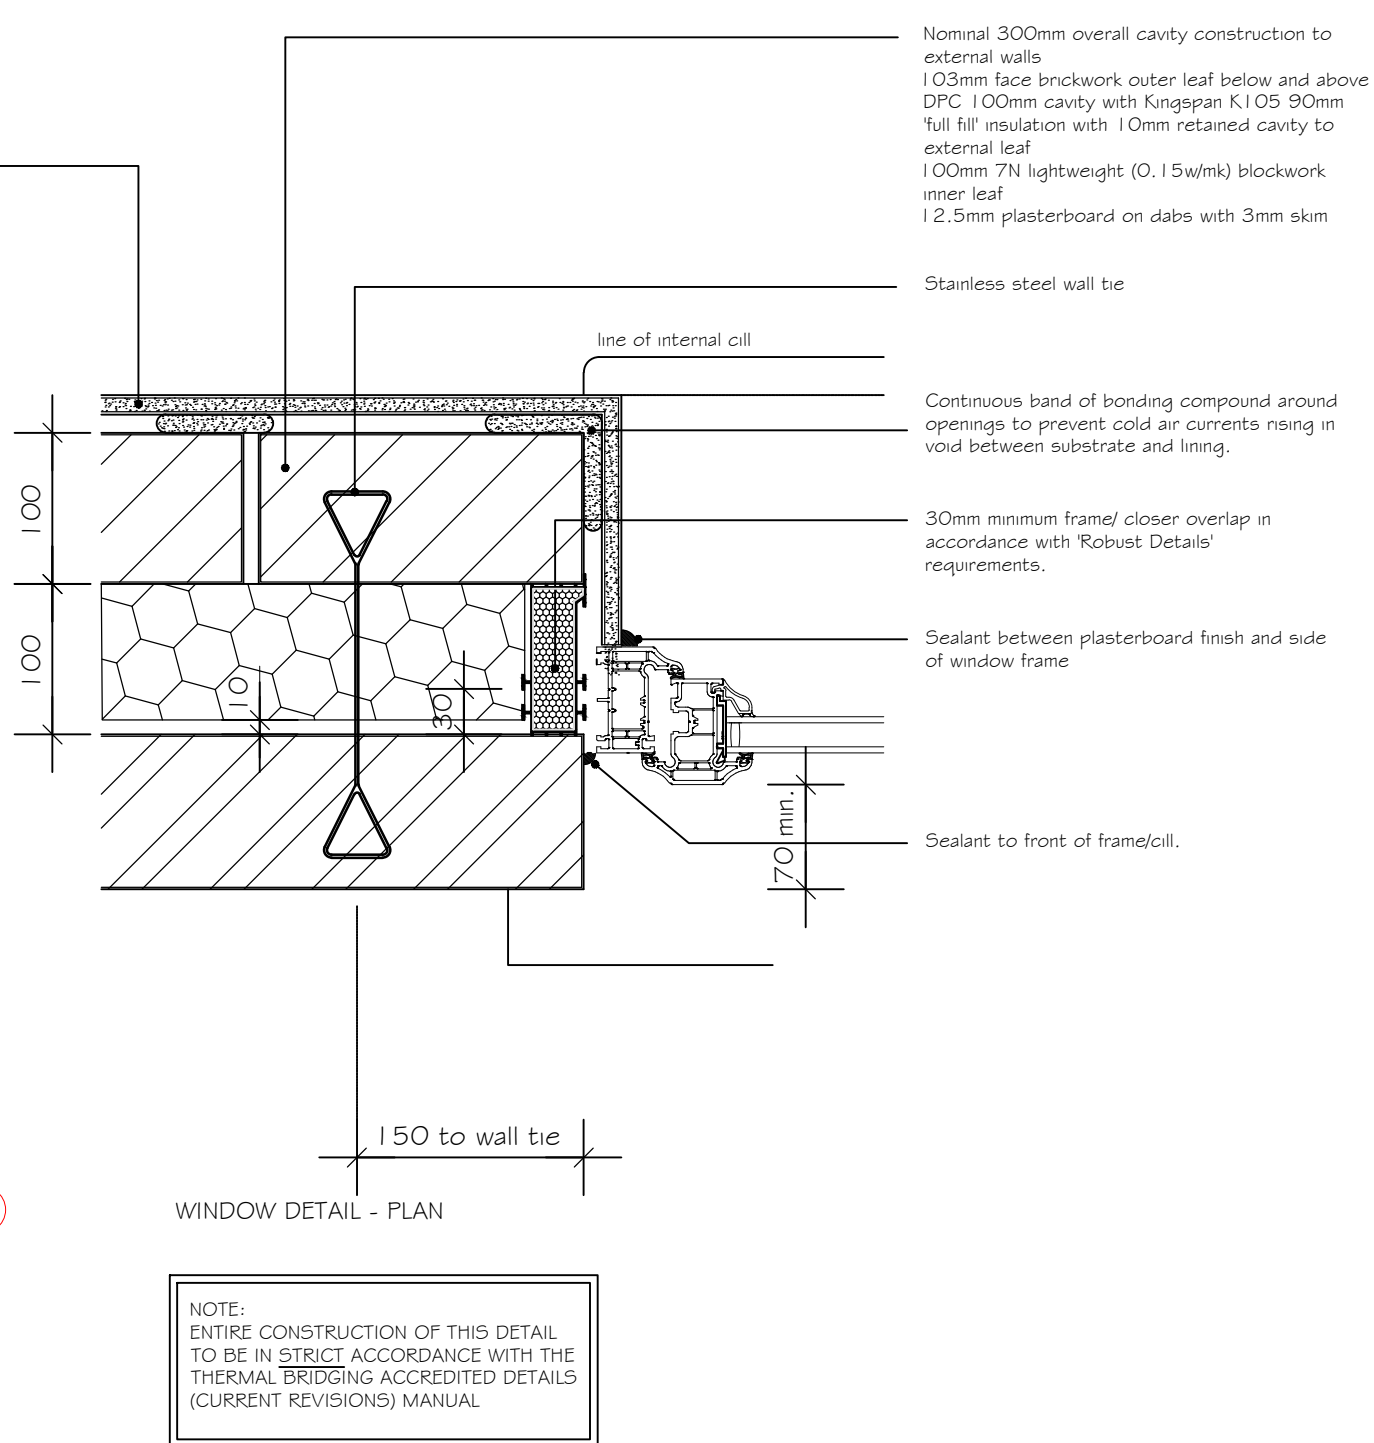
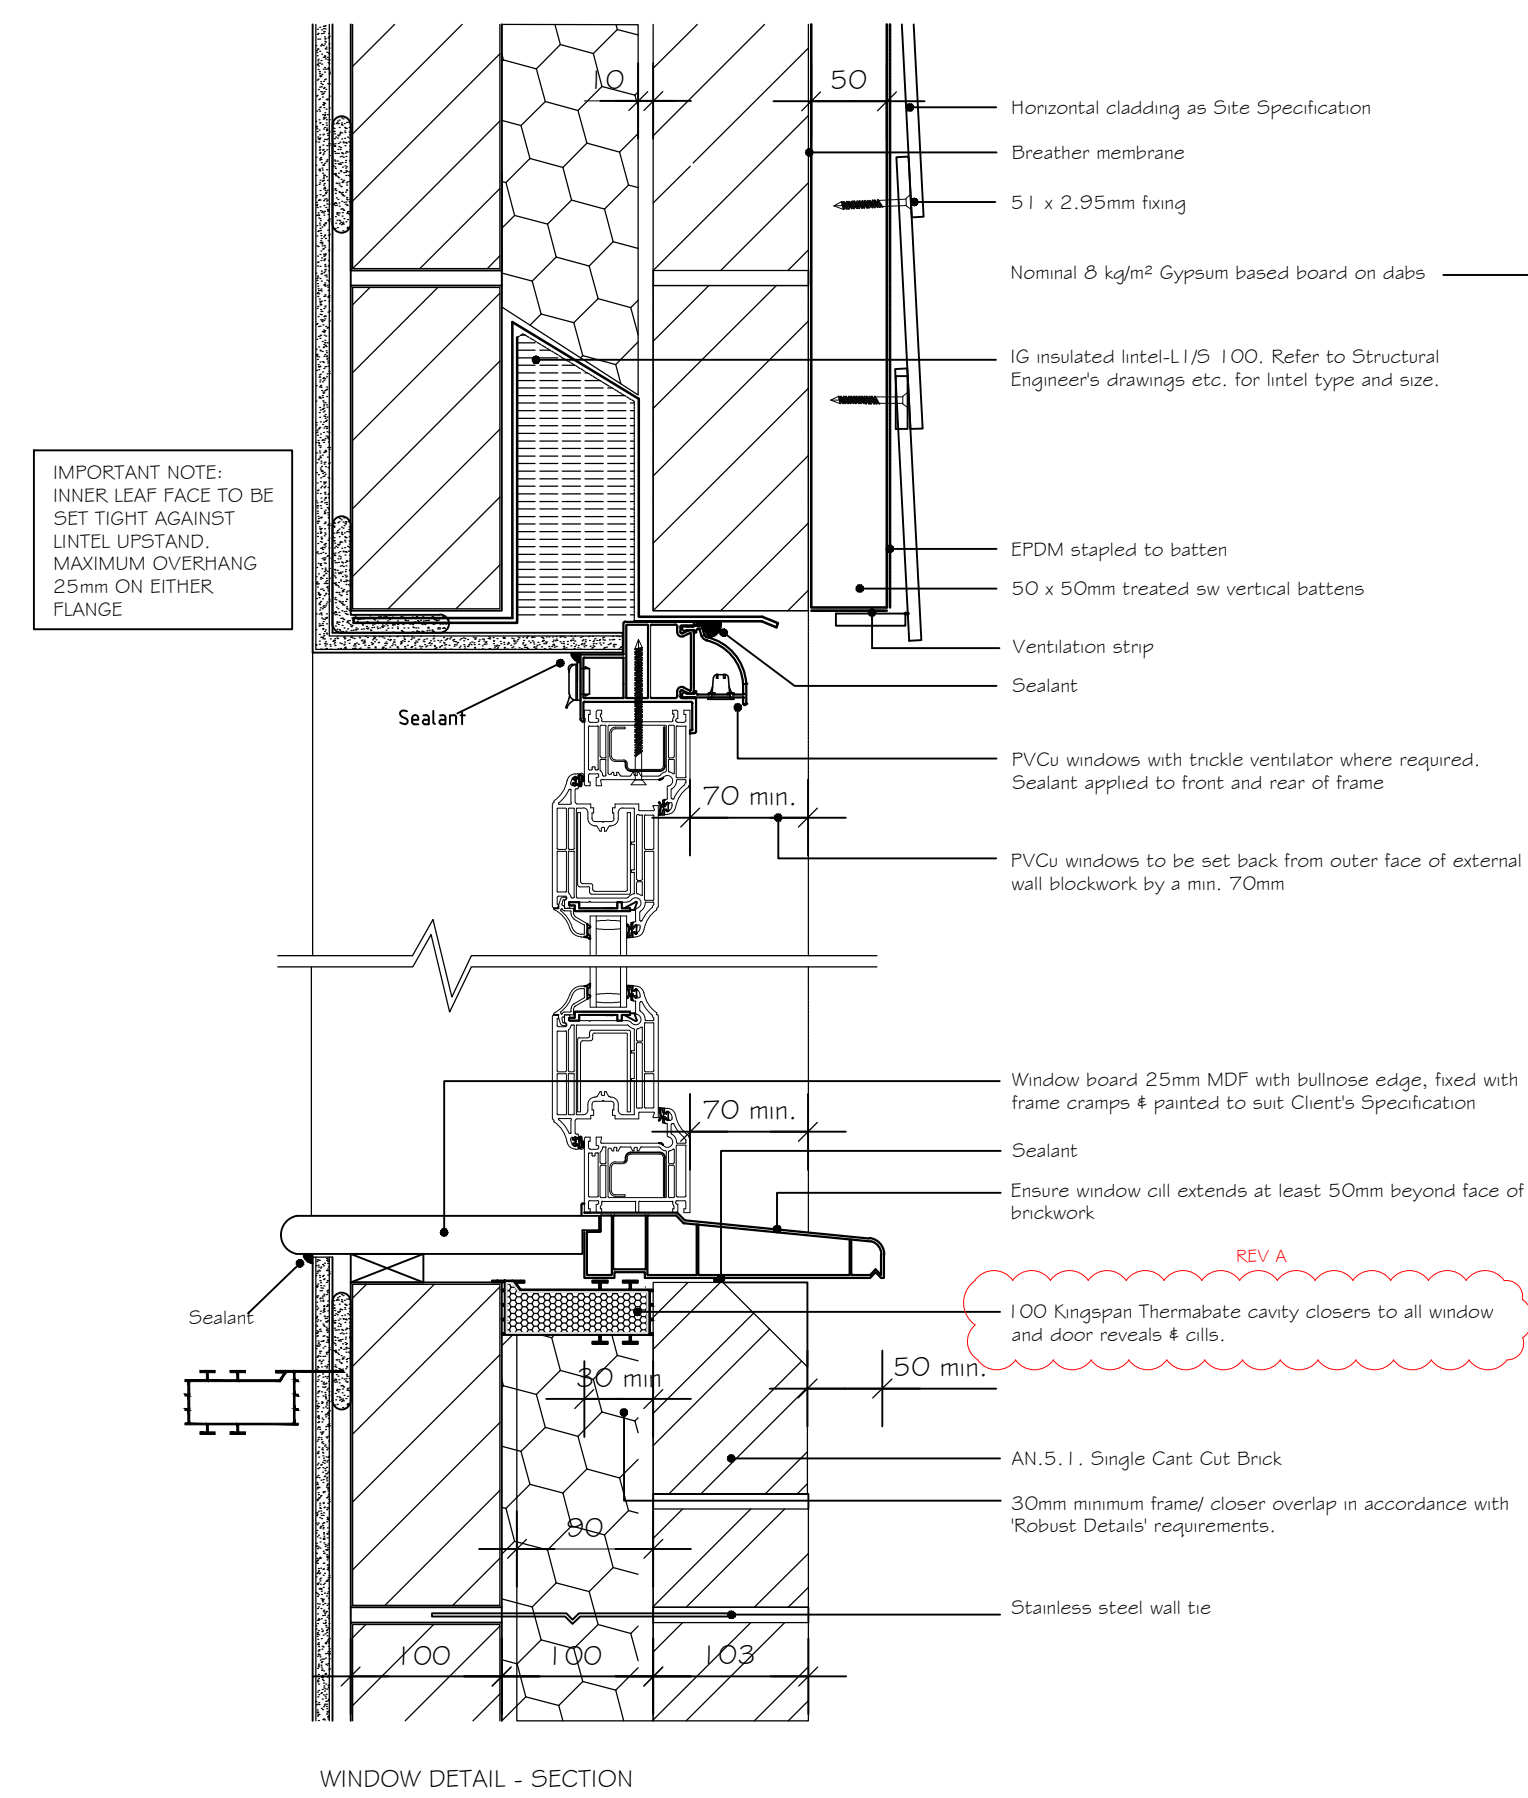
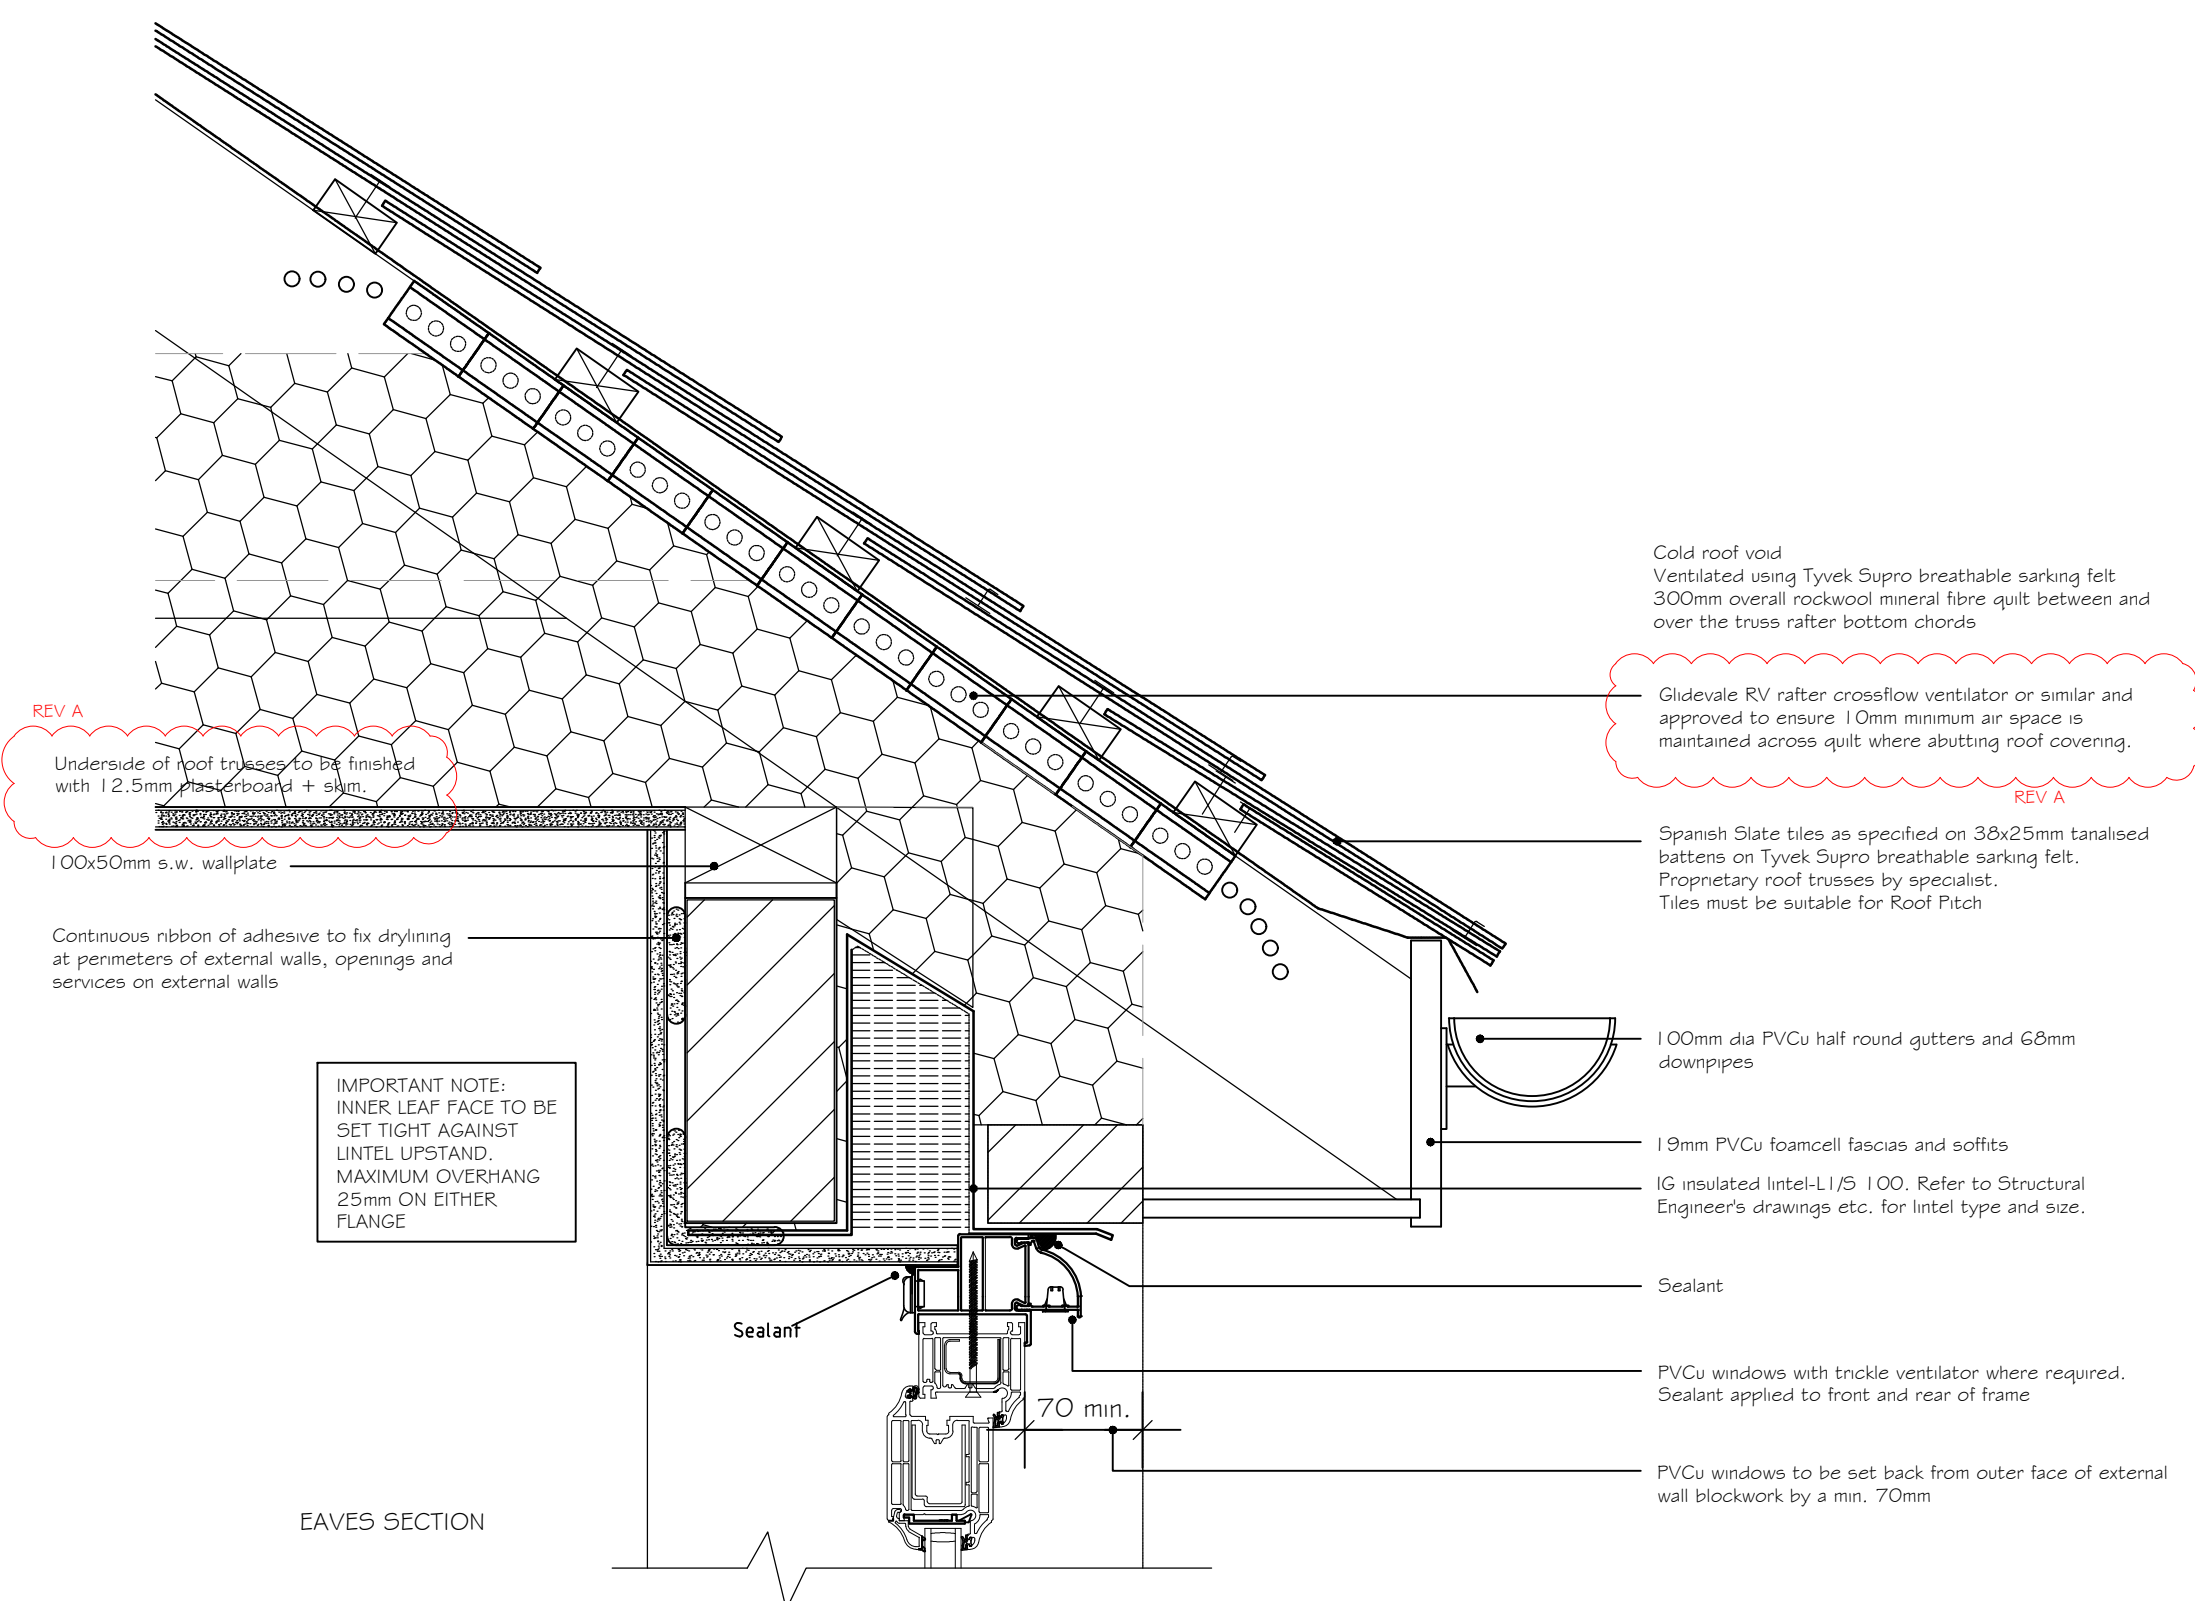
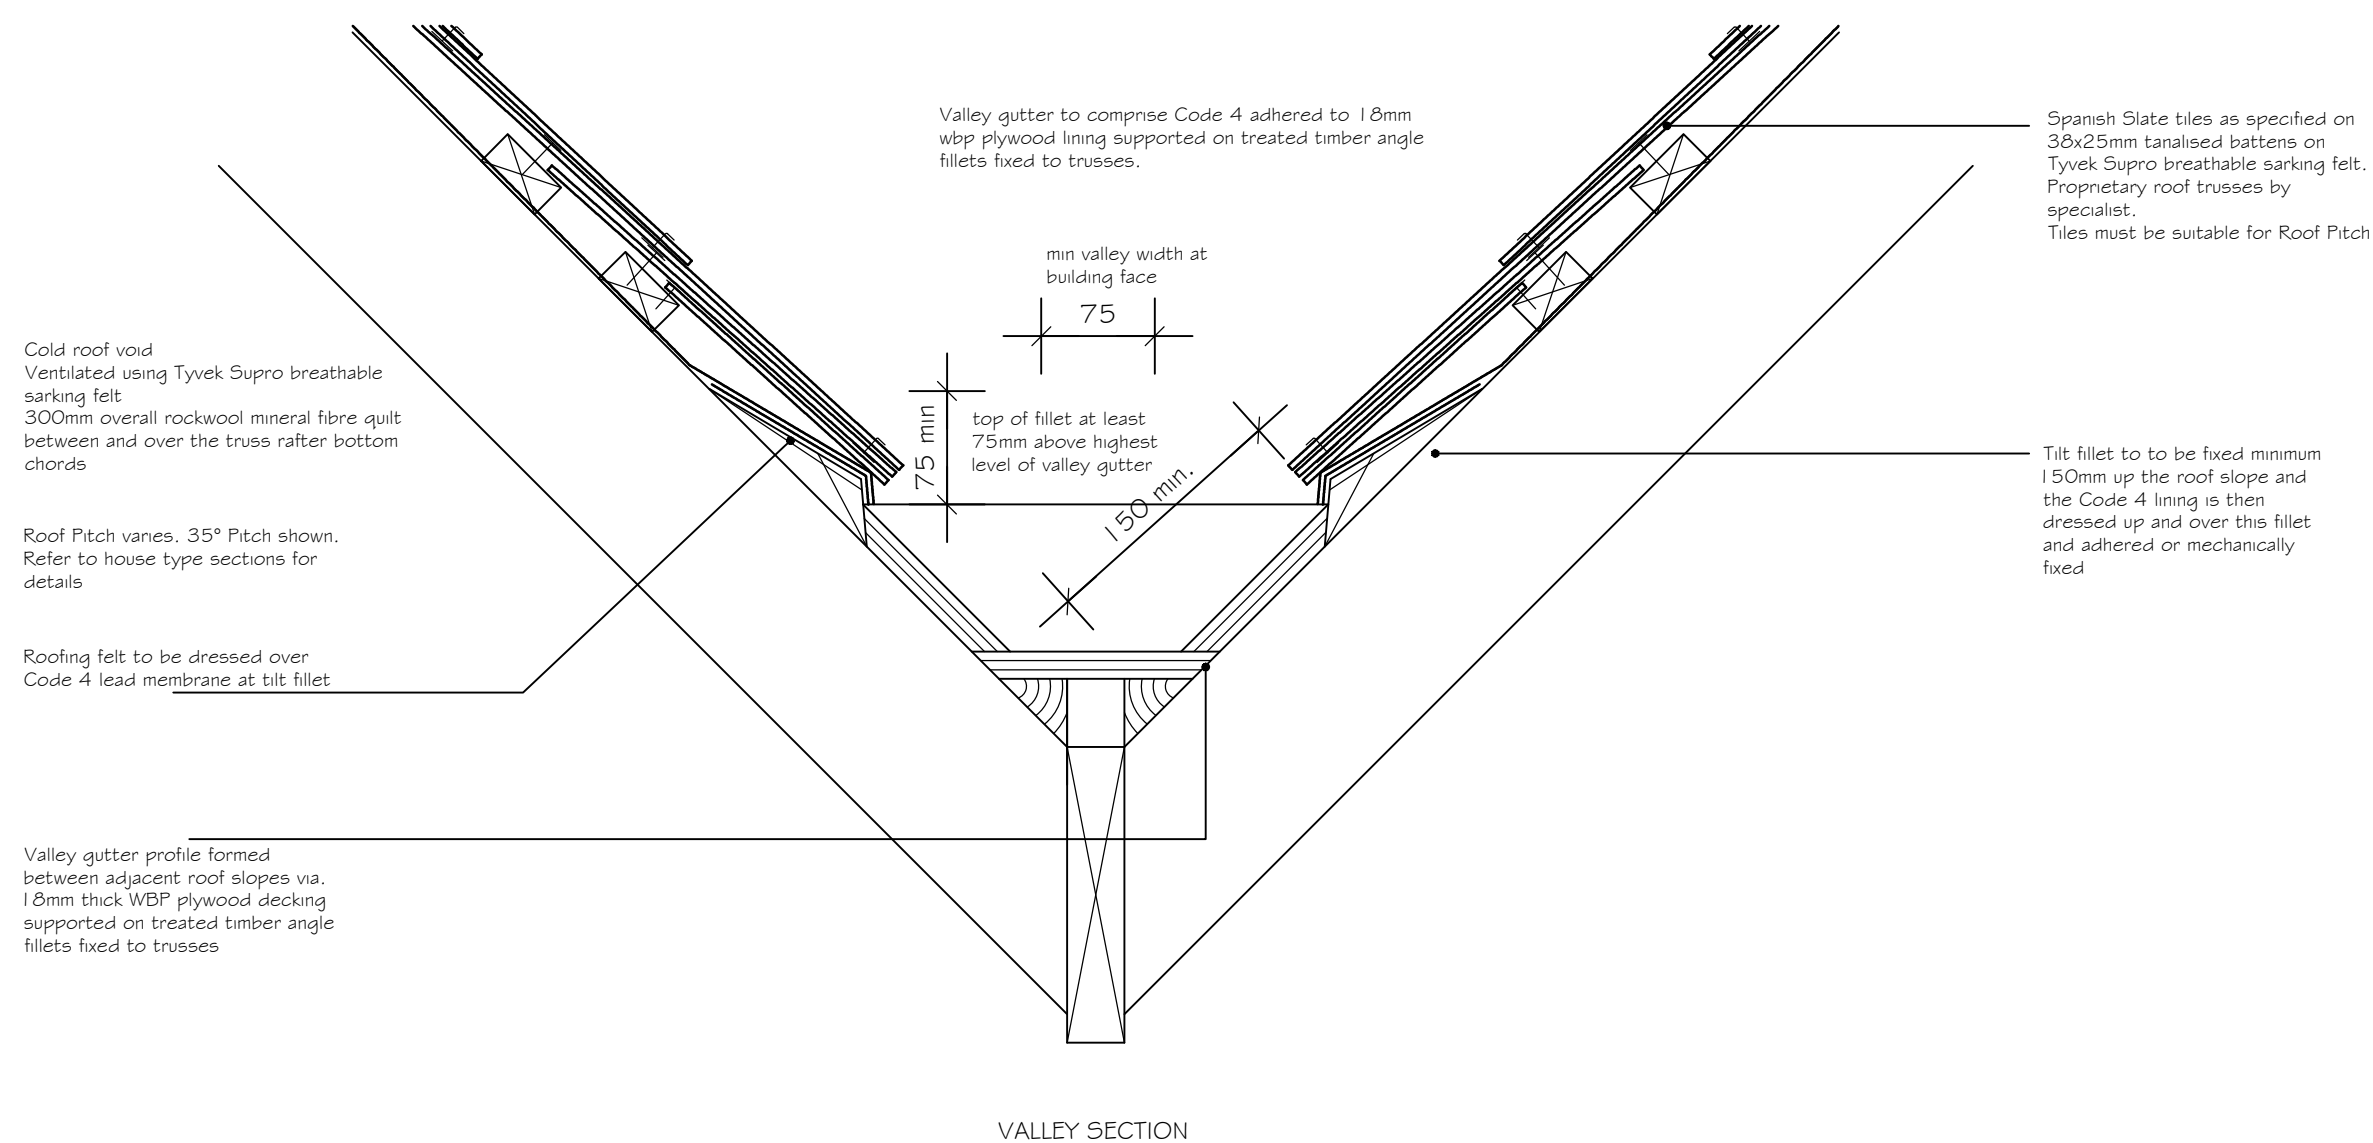


WRITTEN DIMENSIONS TO BE TAKEN IN PREFERENCE TO SCALE, AND ARE TO BE CHECKED ON SITE PRIOR TO COMMENCING WORK. THE DRAWING IS TO BE READ IN CONJUNCTION WITH ALL OTHER DOCUMENTS RELATING TO THIS PROJECT. ANY DISCREPANCIES ARE TO BE REFERRED IMMEDIATELY TO THE PROJECT DESIGNER. THE DRAWING IS COPYRIGHT, AND SHOULD NOT BE USED OR REPRODUCED WITHOUT PERMISSION. IT IS THE CONTRACTOR'S RESPONSIBILITY TO ENSURE COMPLIANCE WITH THE BUILDING REGULATIONS.

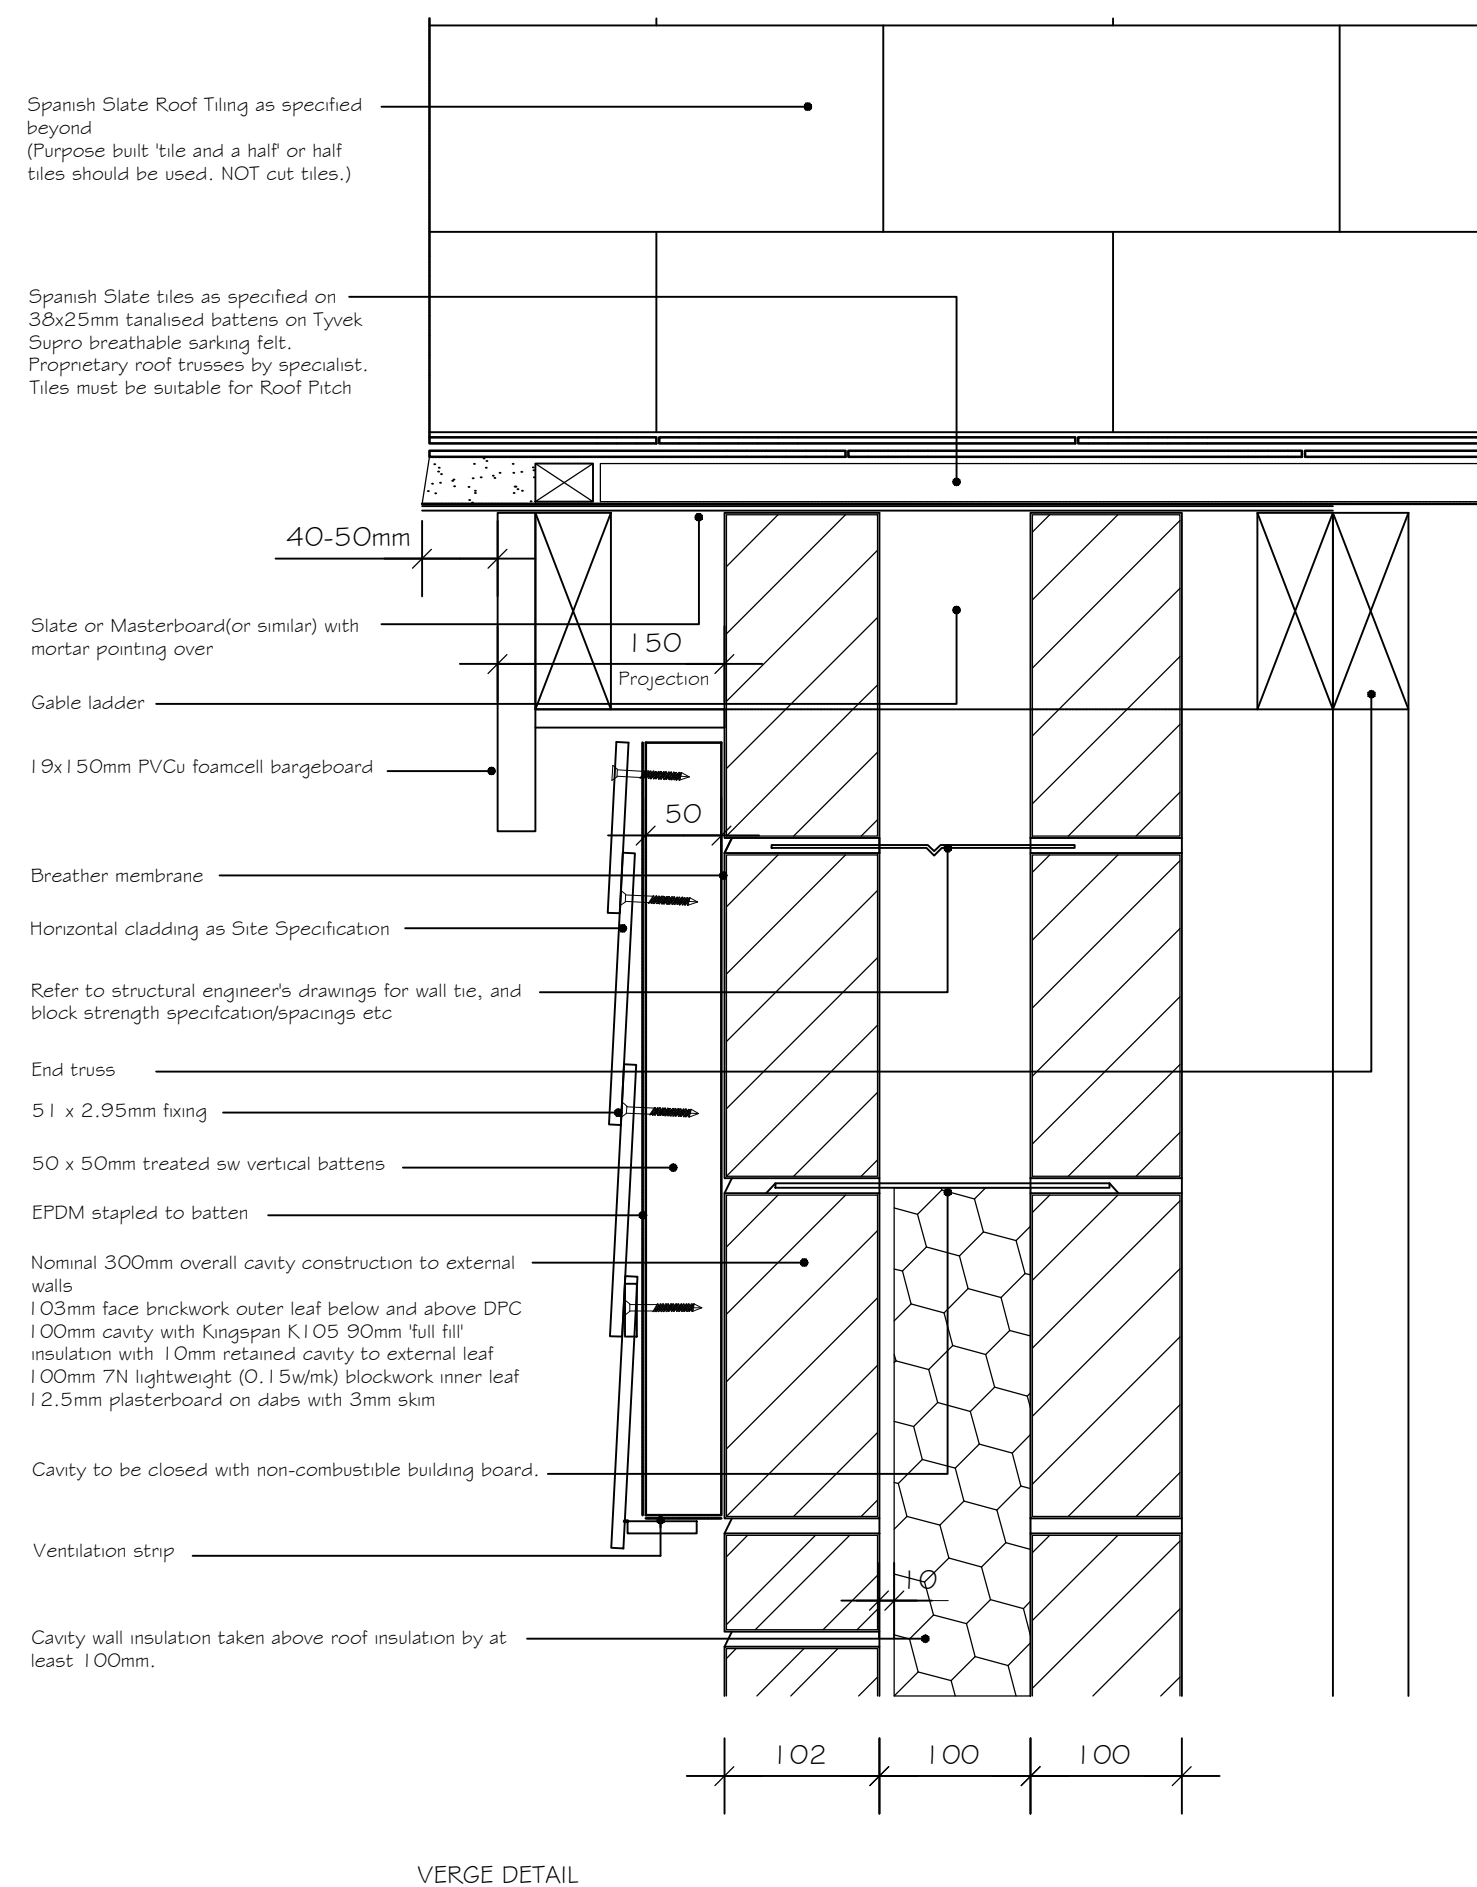

A	MINOR AMENDMENTS	09.03.2
REV	DESCRIPTION	DATE
PROJECT LOW COST HOUSING UNITS WANDLEYS FARM WANDLEYS LANE FONTWELL		
CLIENT MR & MRS K LILLYWHITE		
DRAWING TITLE CONSTRUCTION DETAILS SHEET 1 OF 2		
SCALE	DRAWN BY	DATE
1:5 @ A1	TP	JAN 21
DWG NO	944/BRO7	REV. A

Unit 3b Woodhorn Business Centre
Woodhorn Lane
Oving Chichester
West Sussex PO20 2BX
Tel 01243 774764
www.sloaneandbrown.co.uk

CHARTERED BUILDING SURVEYORS
SLOANE
&
BROWN
ARCHITECTURAL SERVICES