



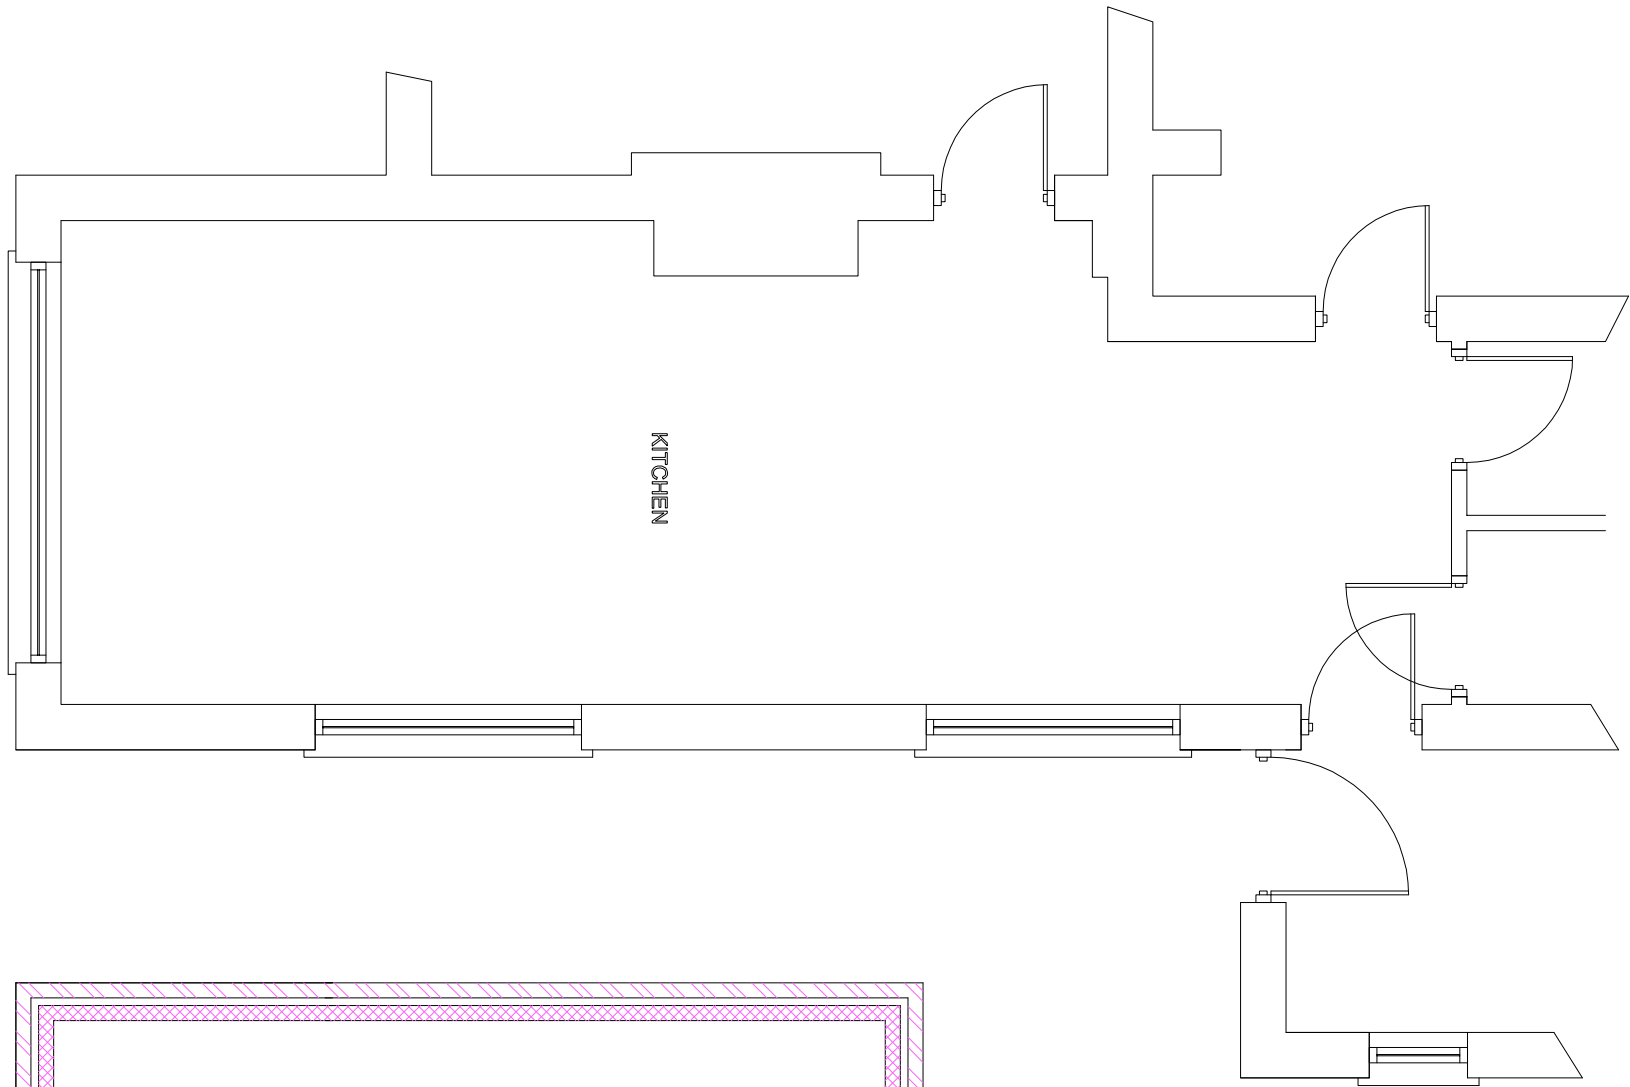


KITCHEN

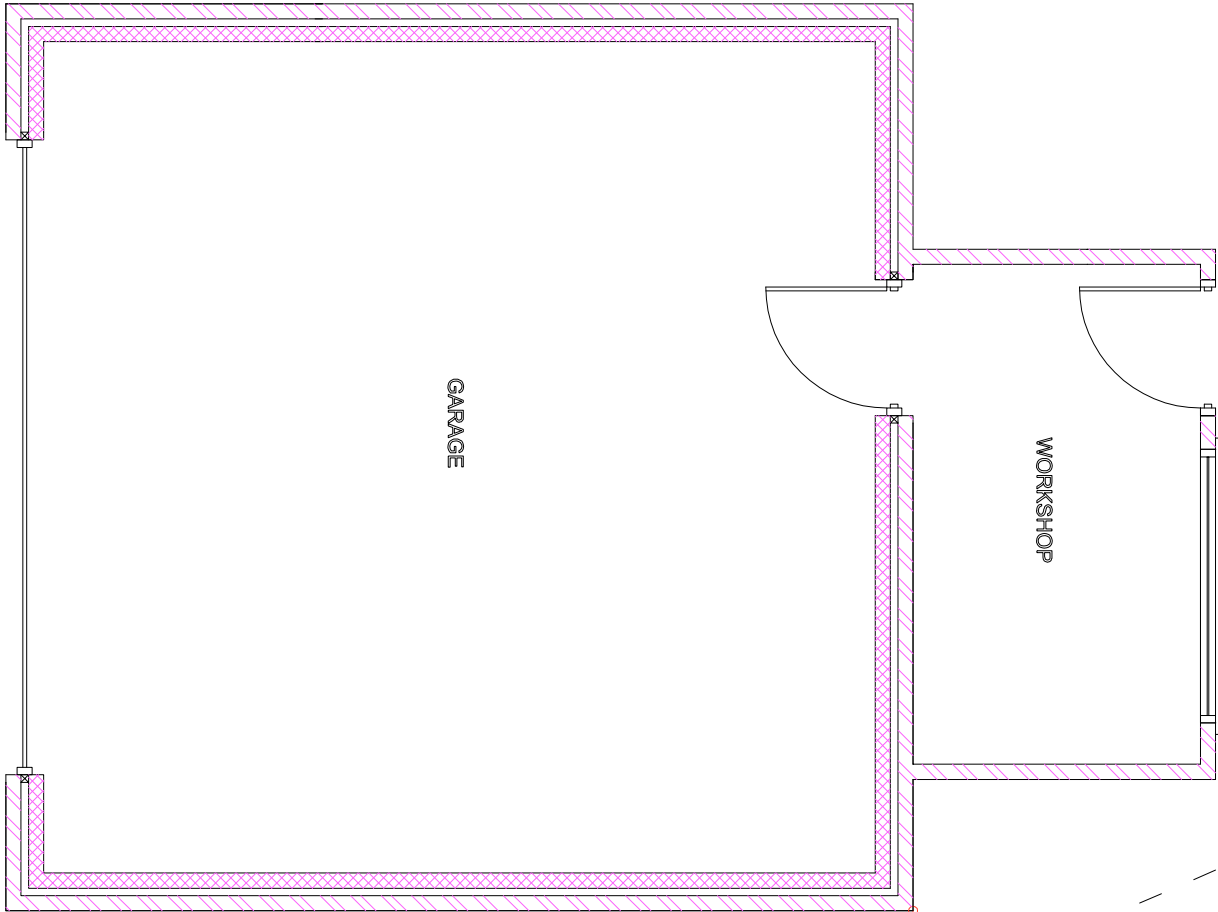


GARAGE

WORKSHOP

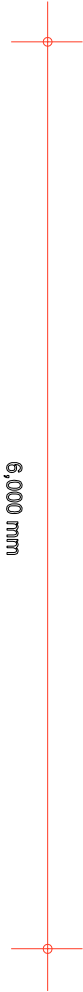

6,000 mm

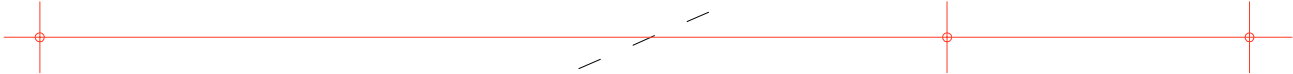


2,000 mm

600 mm

6,000 mm

PROPOSED GROUND FLOOR PLAN

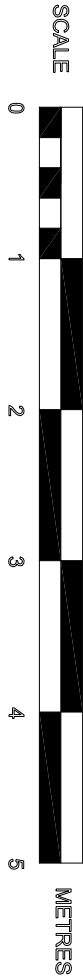

SUSSEX BUILDING CONSULTANCY LIMITED	
BERRYCROFT, TYE LANE, WALBERTON, WEST SUSSEX.	
SCALE - 1/50 REV - A DATE - 17/03/2010	
SBCL	3 NORTHCOTE ROAD BOSSOR REGIS PO21 8LZ TEL/FAX - (01243) 861379